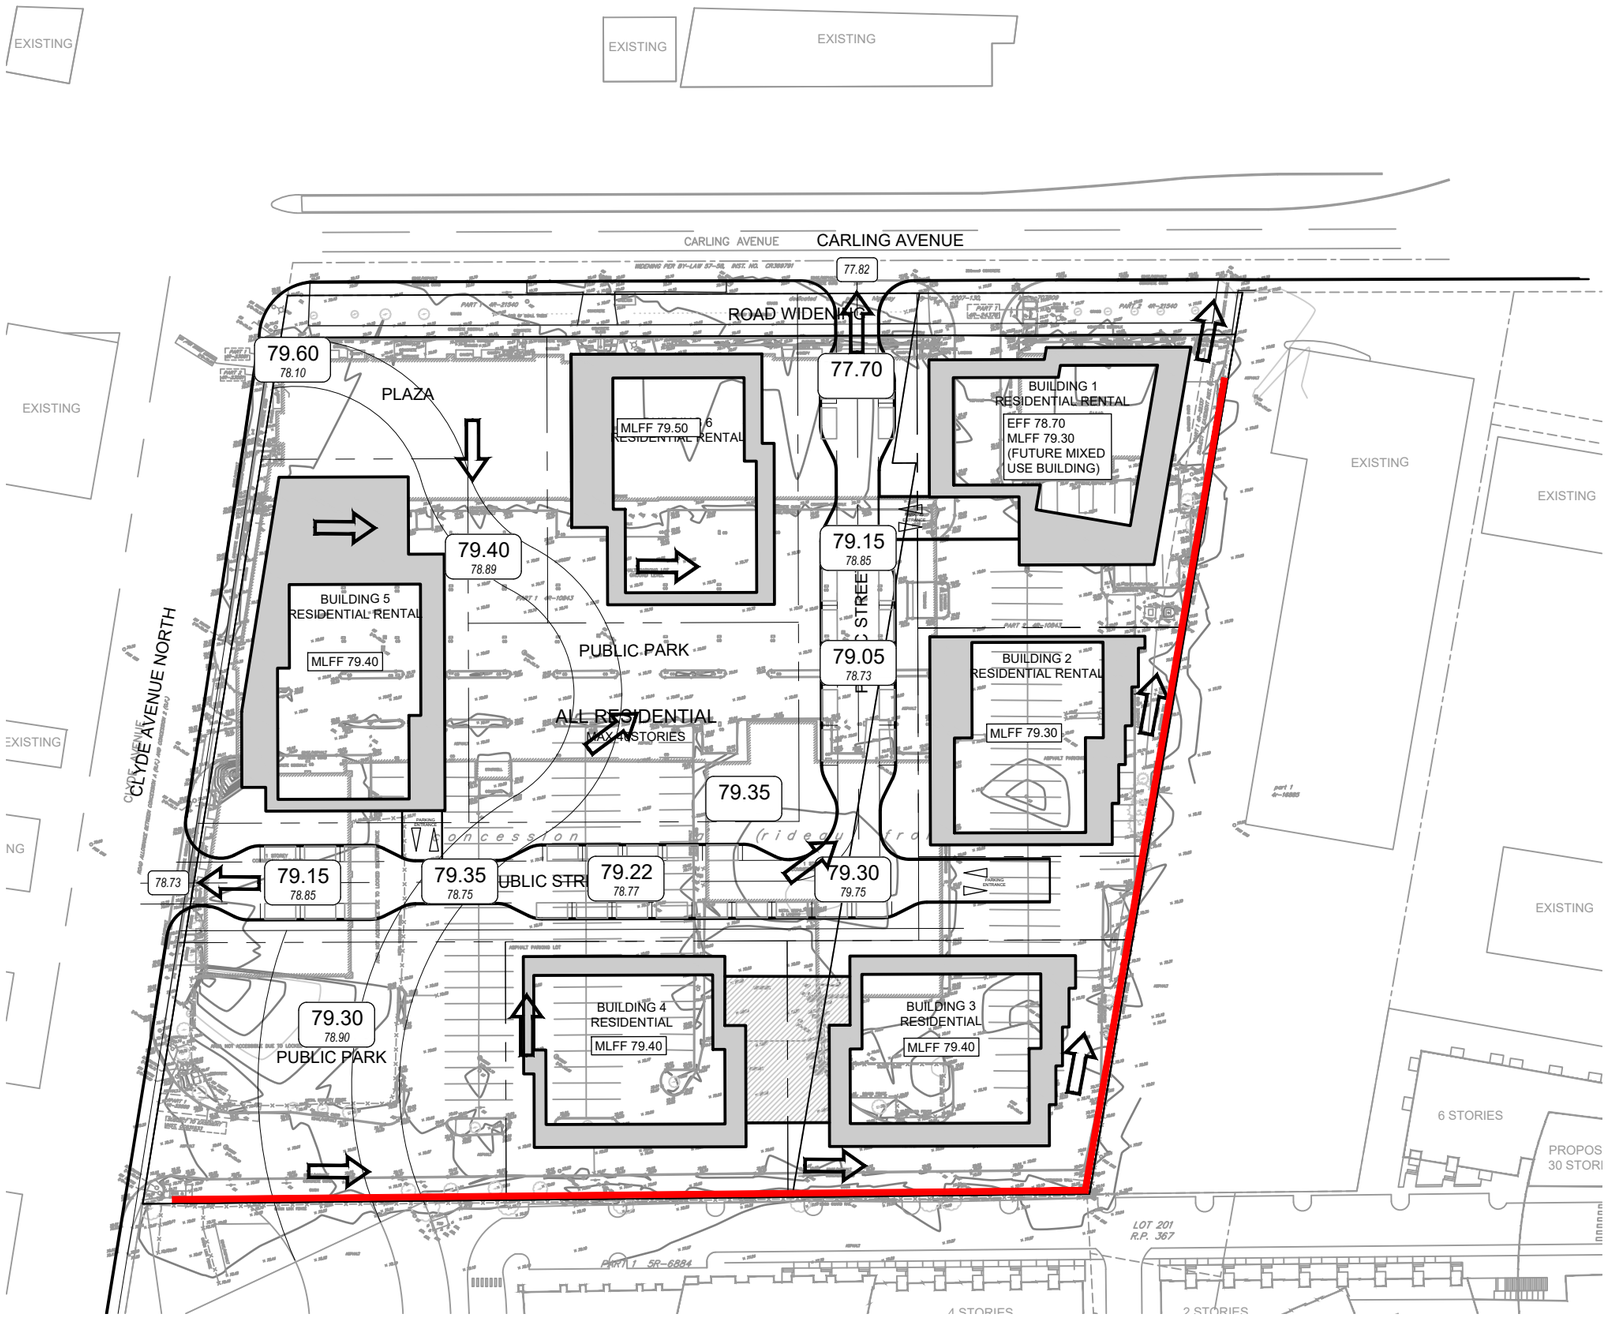

LEGEND:

- 78.85 / 78.55 — PROPOSED GRADE AND EXISTING GRADE
- 106.76 — EXISTING EXISTING GRADE
- PROPOSED MAJOR OVERLAND FLOW ROUTE
- ANTICIPATED RETAINING WALL

N

Scale	Project Title	Drawing Title	Sheet No.
1:1000	1640 - 1660 CARLING AVE	CONCEPTUAL MACRO GRADING	FIGURE 6.1

IBI

k:\140055_1660carling\7.0_Production\7.03_Design\04_Civil_Land_Adequacy Report_SheetsSet\Figure 6.1 CONCEPTUAL MACRO GRADING.dwg Last Saved By: ddore Last Saved At: Oct. 30, 23