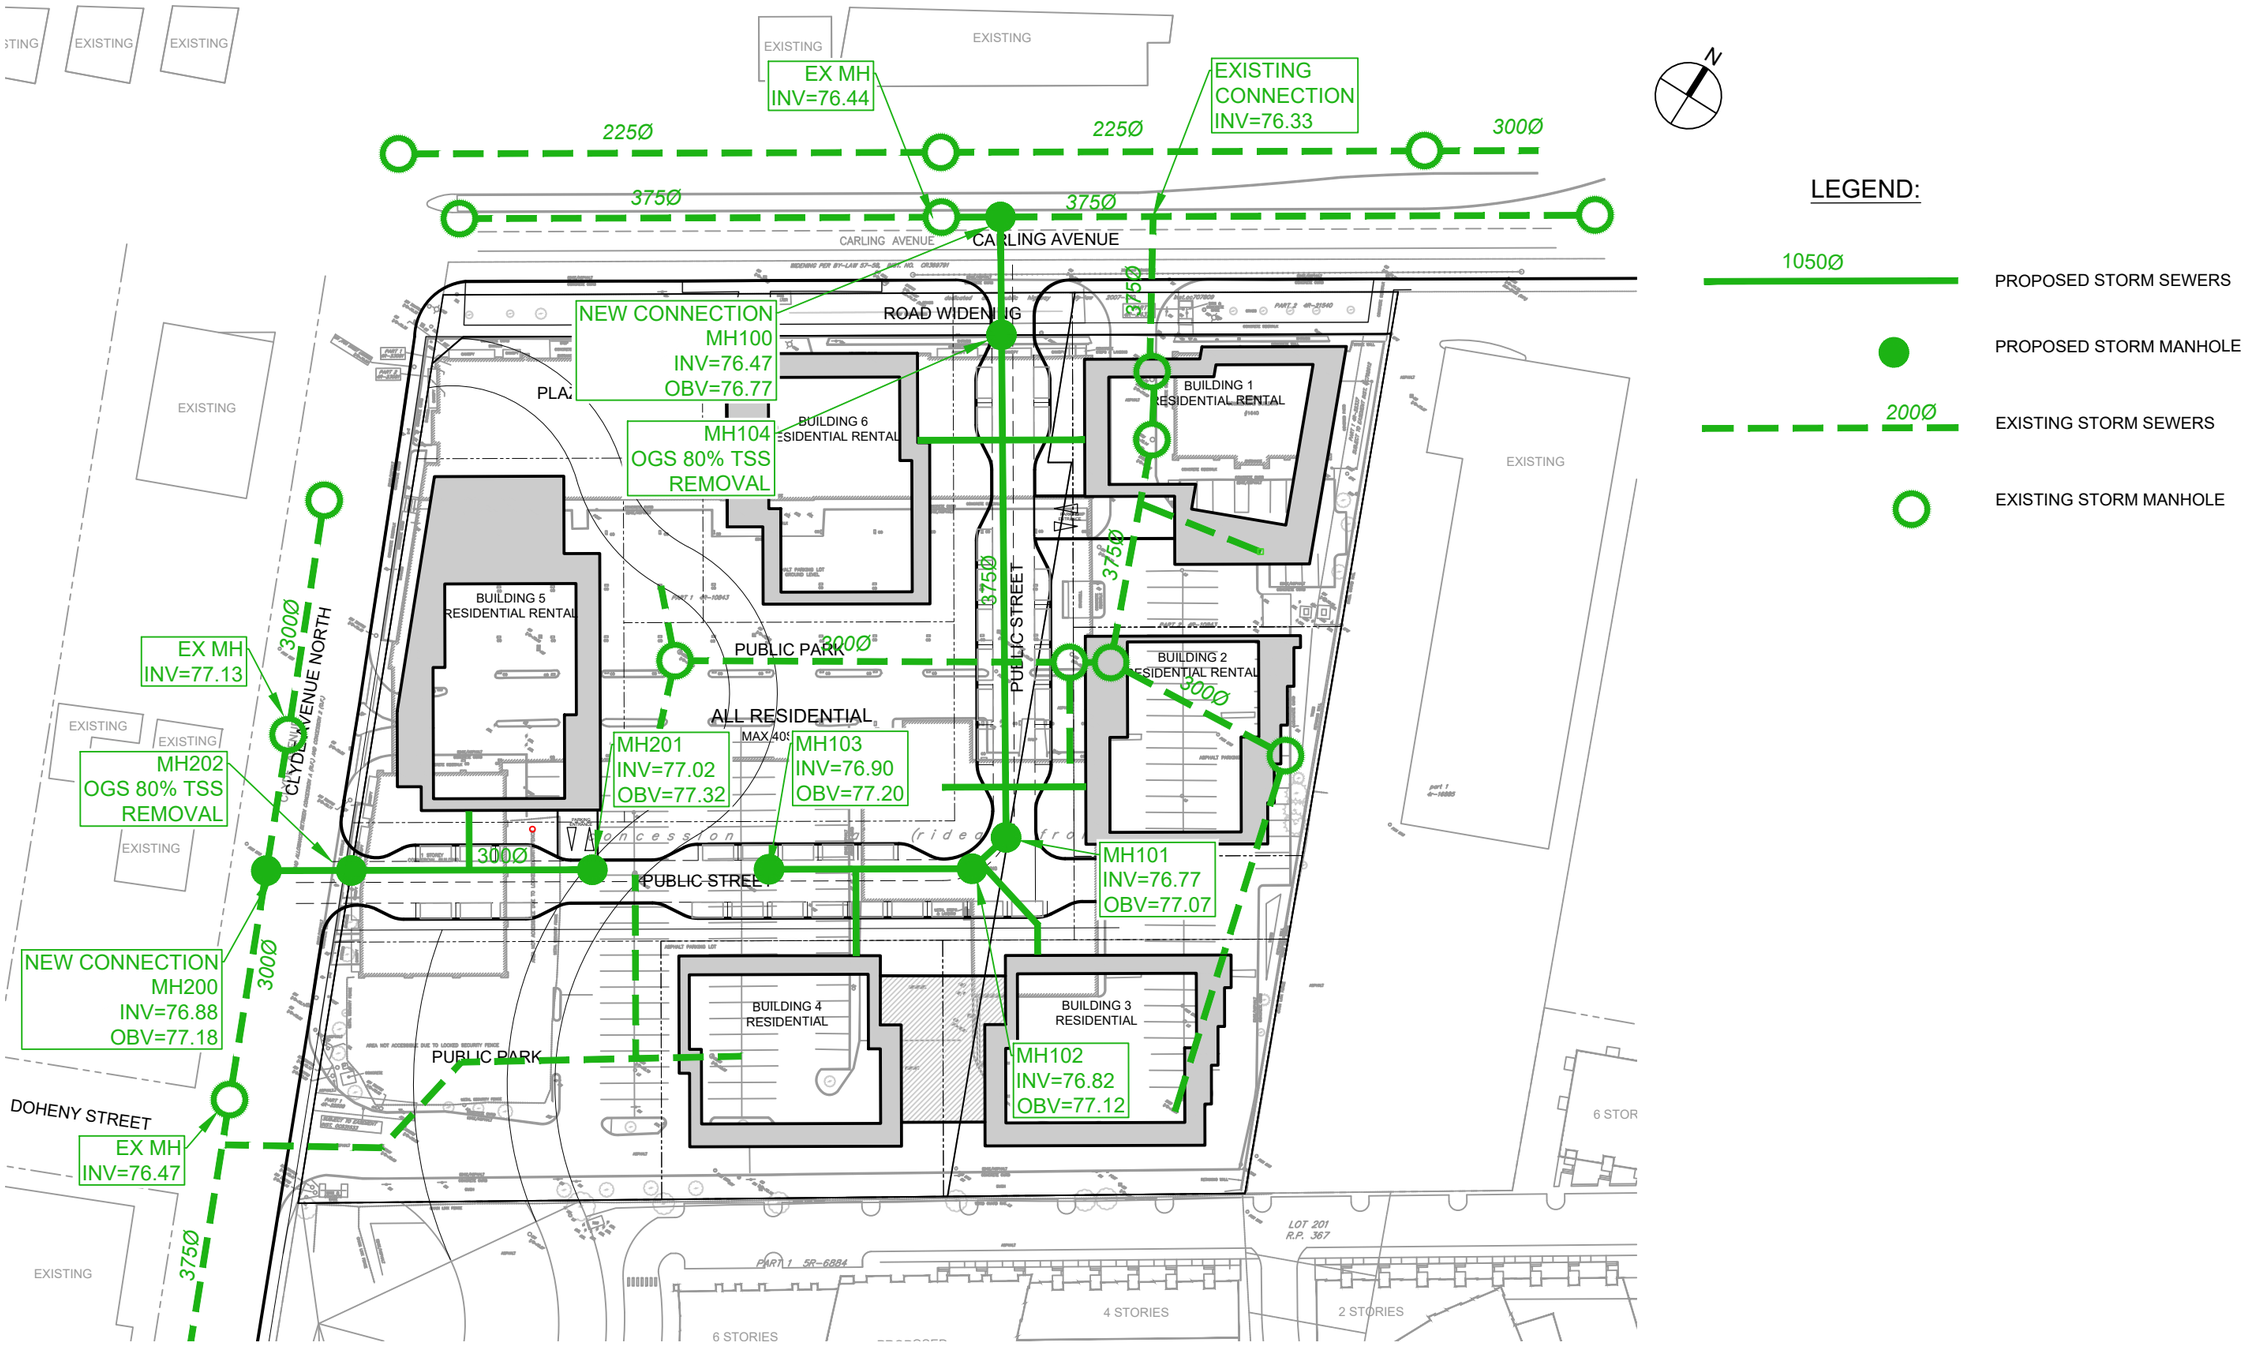

J:\140055_1660Carling\7.0_Production\7.03_Design\04_Civil_Land_Adequacy Report_Sheets\Set\Figure 4.1 CONCEPTUAL STORM SEWER LAYOUT.dwg Last Saved By: ddore Last Saved At: Oct. 30, 23

Scale	Project Title	Drawing Title	Sheet No.
NTS	1640 - 1660 CARLING AVE	CONCEPTUAL STORM SEWER LAYOUT	FIGURE 4.1