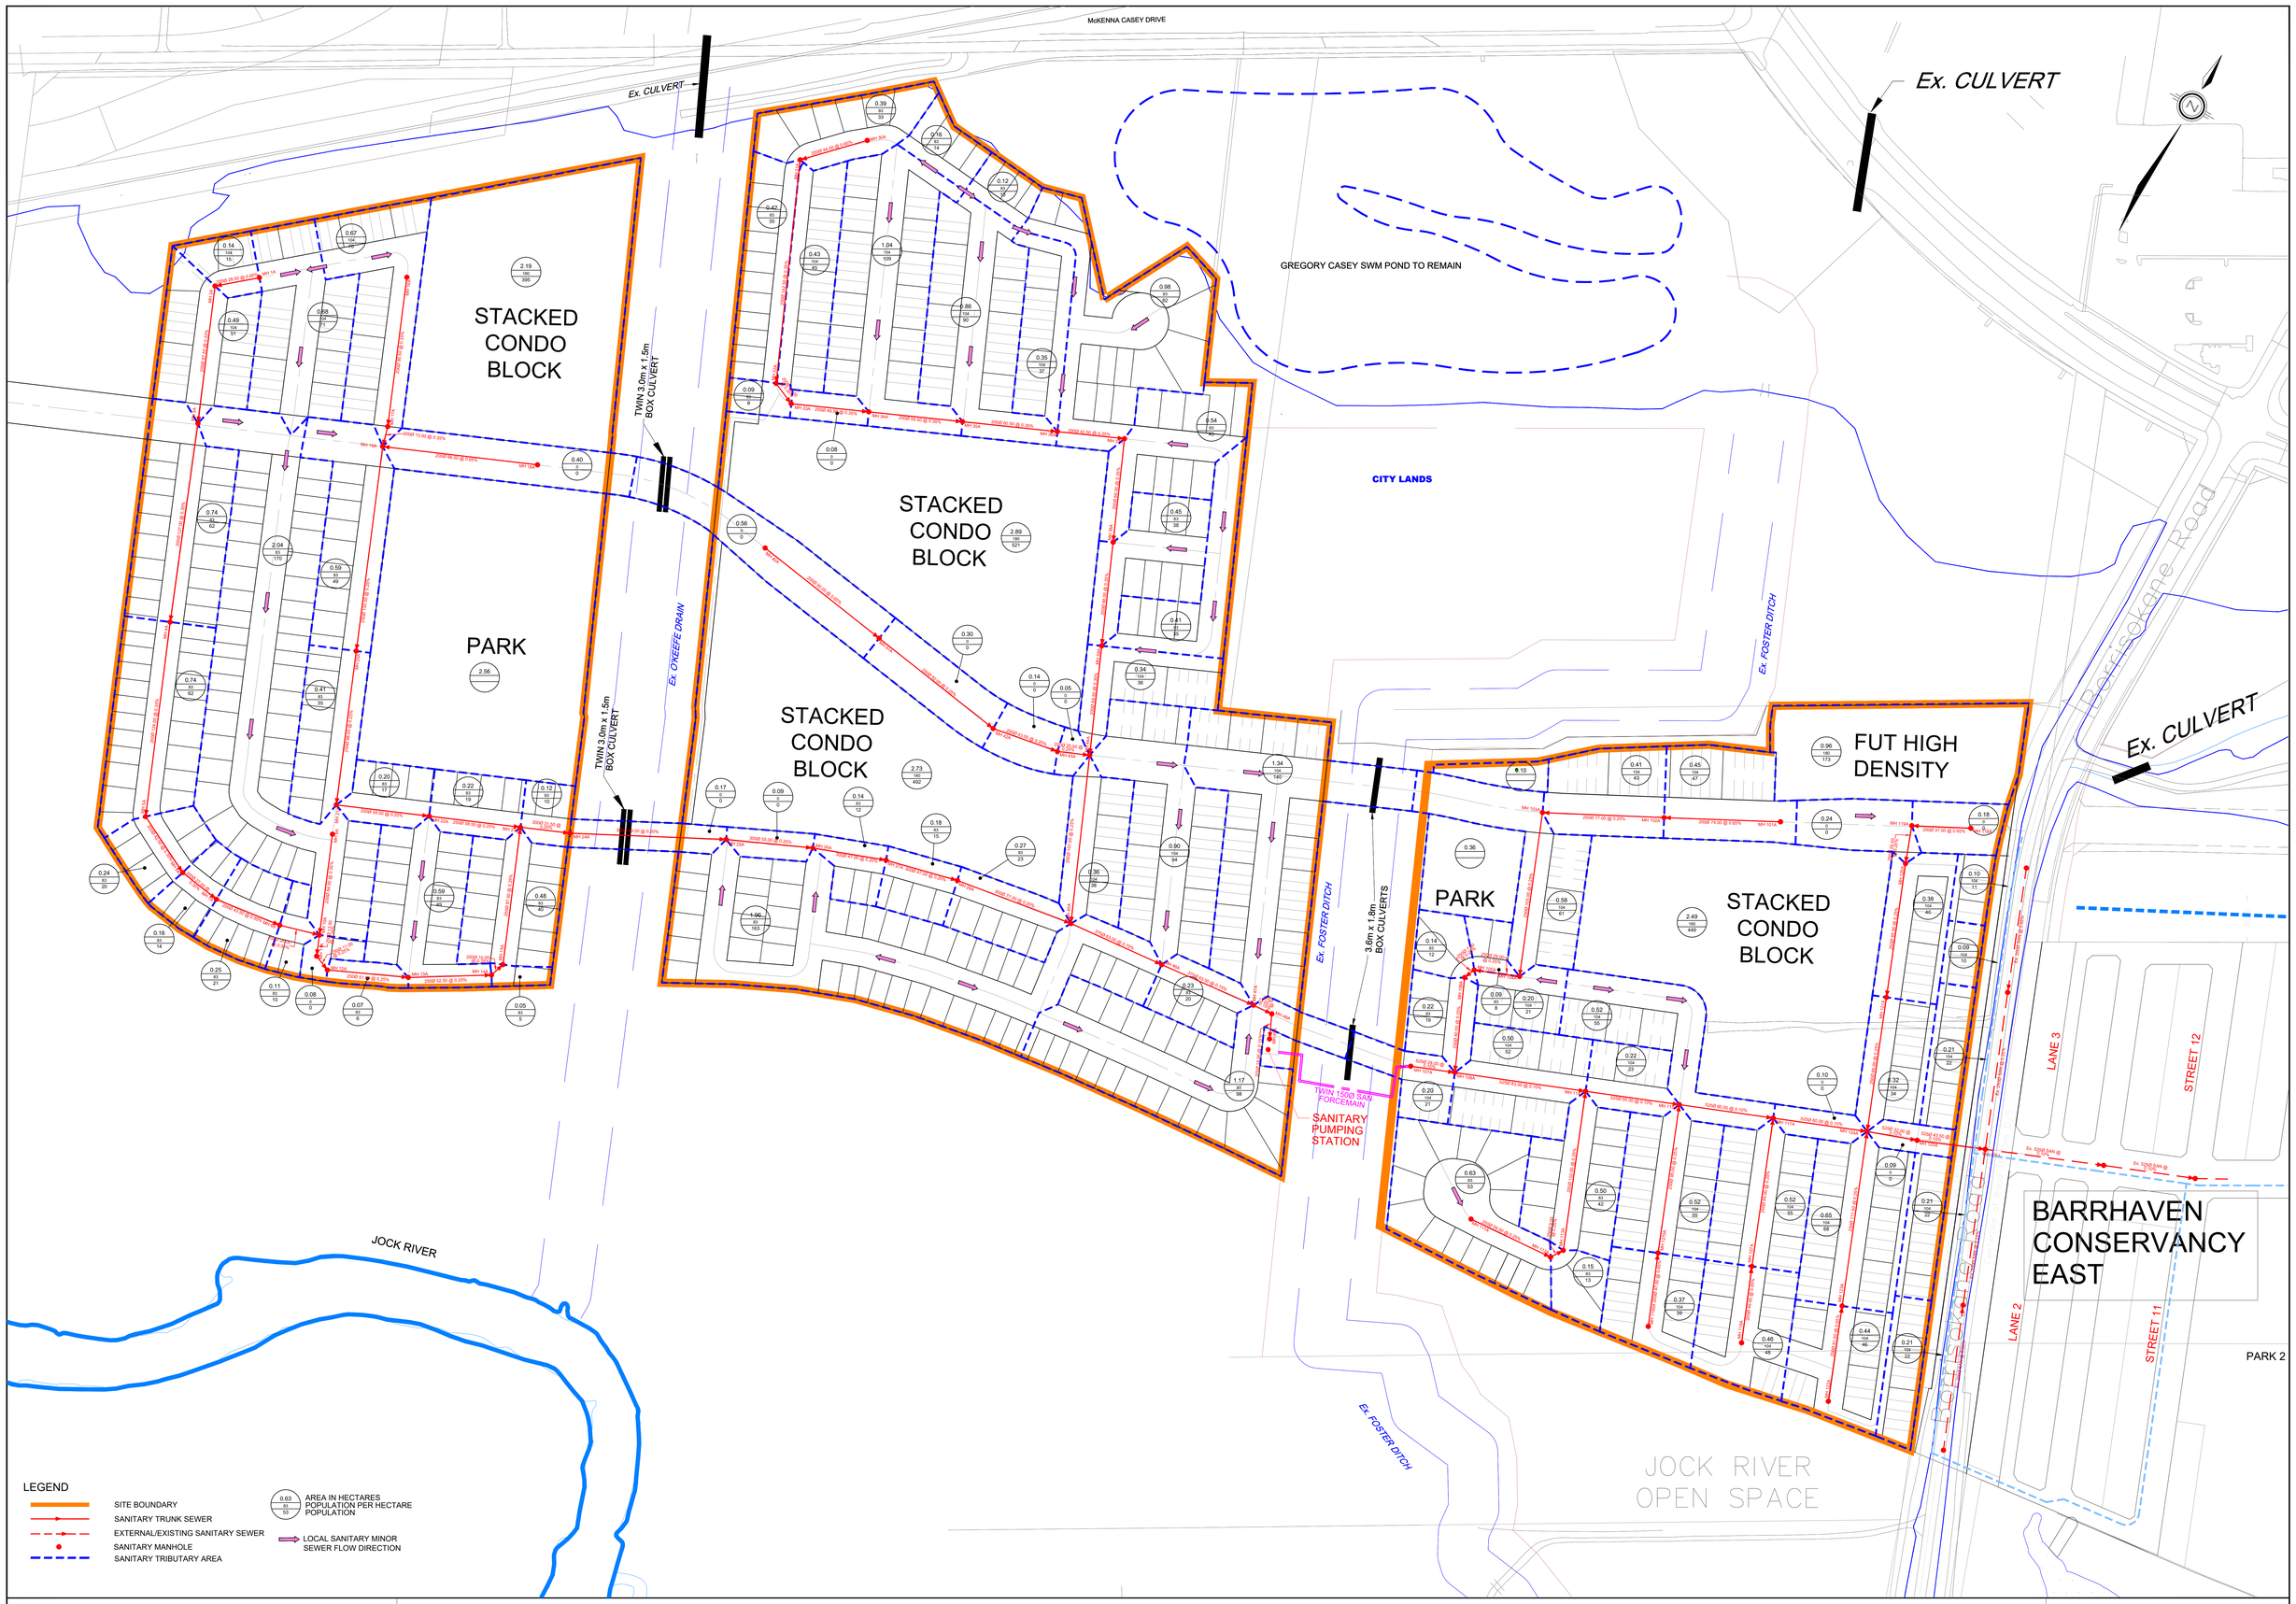

DSEL
120 Iber Road, Unit 103
Stittsville, ON K2S 1E9
Tel. (613) 836-0856
Fax. (613) 836-7183
www.DSEL.ca

BARRHAVEN CONSERVANCY WEST
SANITARY TRIBUTARY AREA
CITY OF OTTAWA

PROJECT No. :	20-1226
SCALE:	1:1250
DATE:	MARCH 2024
DRAWING No.	4