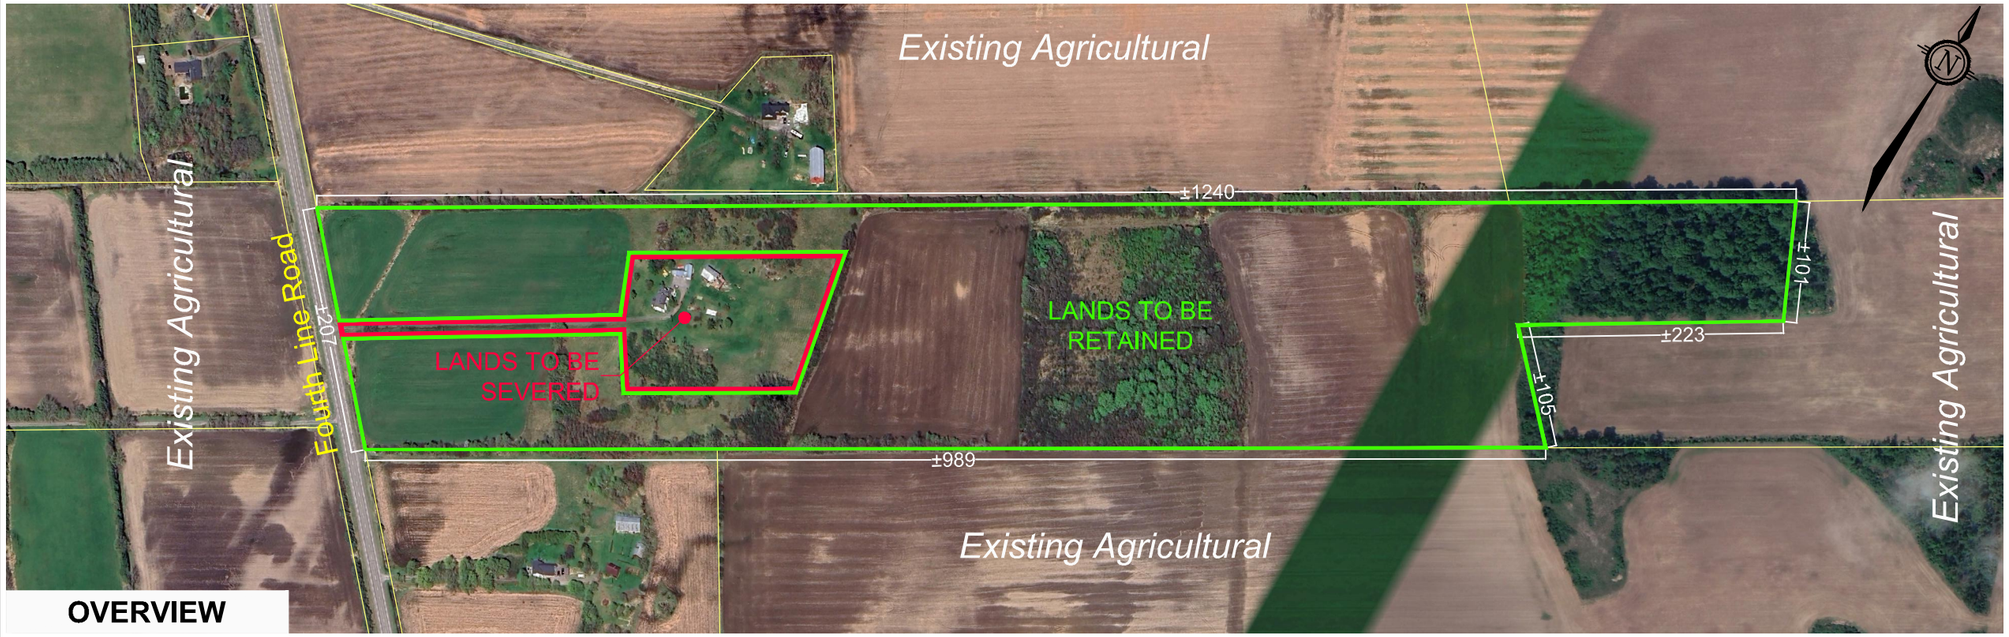

OVERVIEW

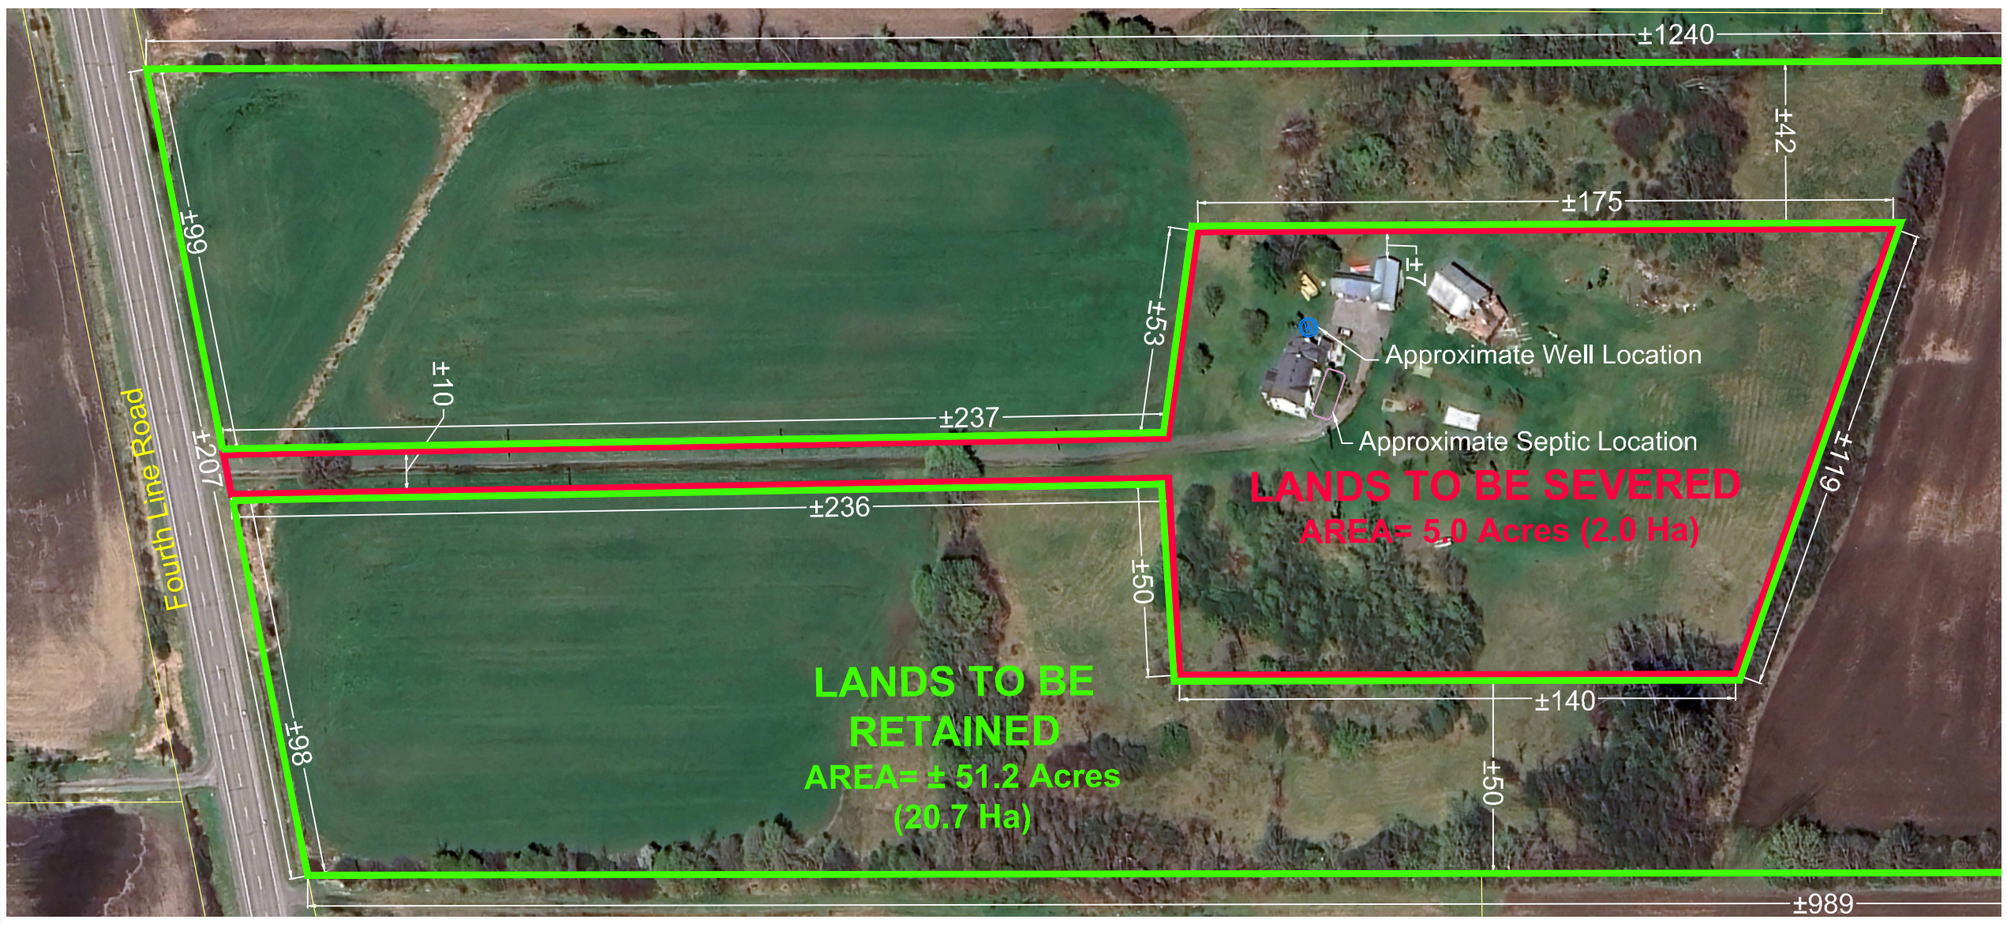

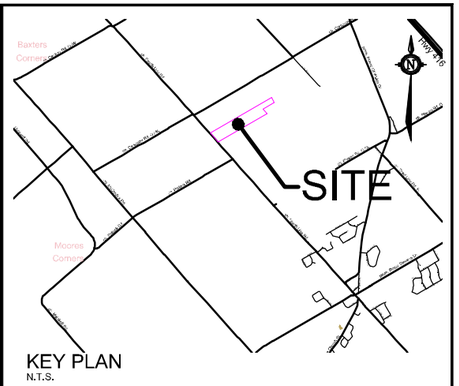

KEY PLAN
N.T.S.

SEVERANCE APPLICATION

6109 FOURTH LINE ROAD

PART LOT 12, CON 3
Geographic Township of NORTH GOWER
CITY OF OTTAWA

Jayne Forward

1 : 1500 (0, 15, 30, 45, 60)

No.	REVISION	DATE	BY
1.	ISSUED FOR CONSENT APPLICATION	JAN 29/24	JLJ

NOVATECH
Engineers, Planners & Landscape Architects
Suite 200, 240 Michael Cowpland Drive
Ottawa, Ontario, Canada K2M 1P6
Telephone (613) 254-9643
Facsimile (613) 254-5867
Website www.novatech-eng.com

ISSUED: JANUARY, 2024
PROJECT No.: 124002
DRAWING No.: 124002-SEV

M:\2024\124002\CAD\Planning\Figures\124002-SEV.dwg, SEV, Jan 30, 2024 - 1:32pm, wsloss