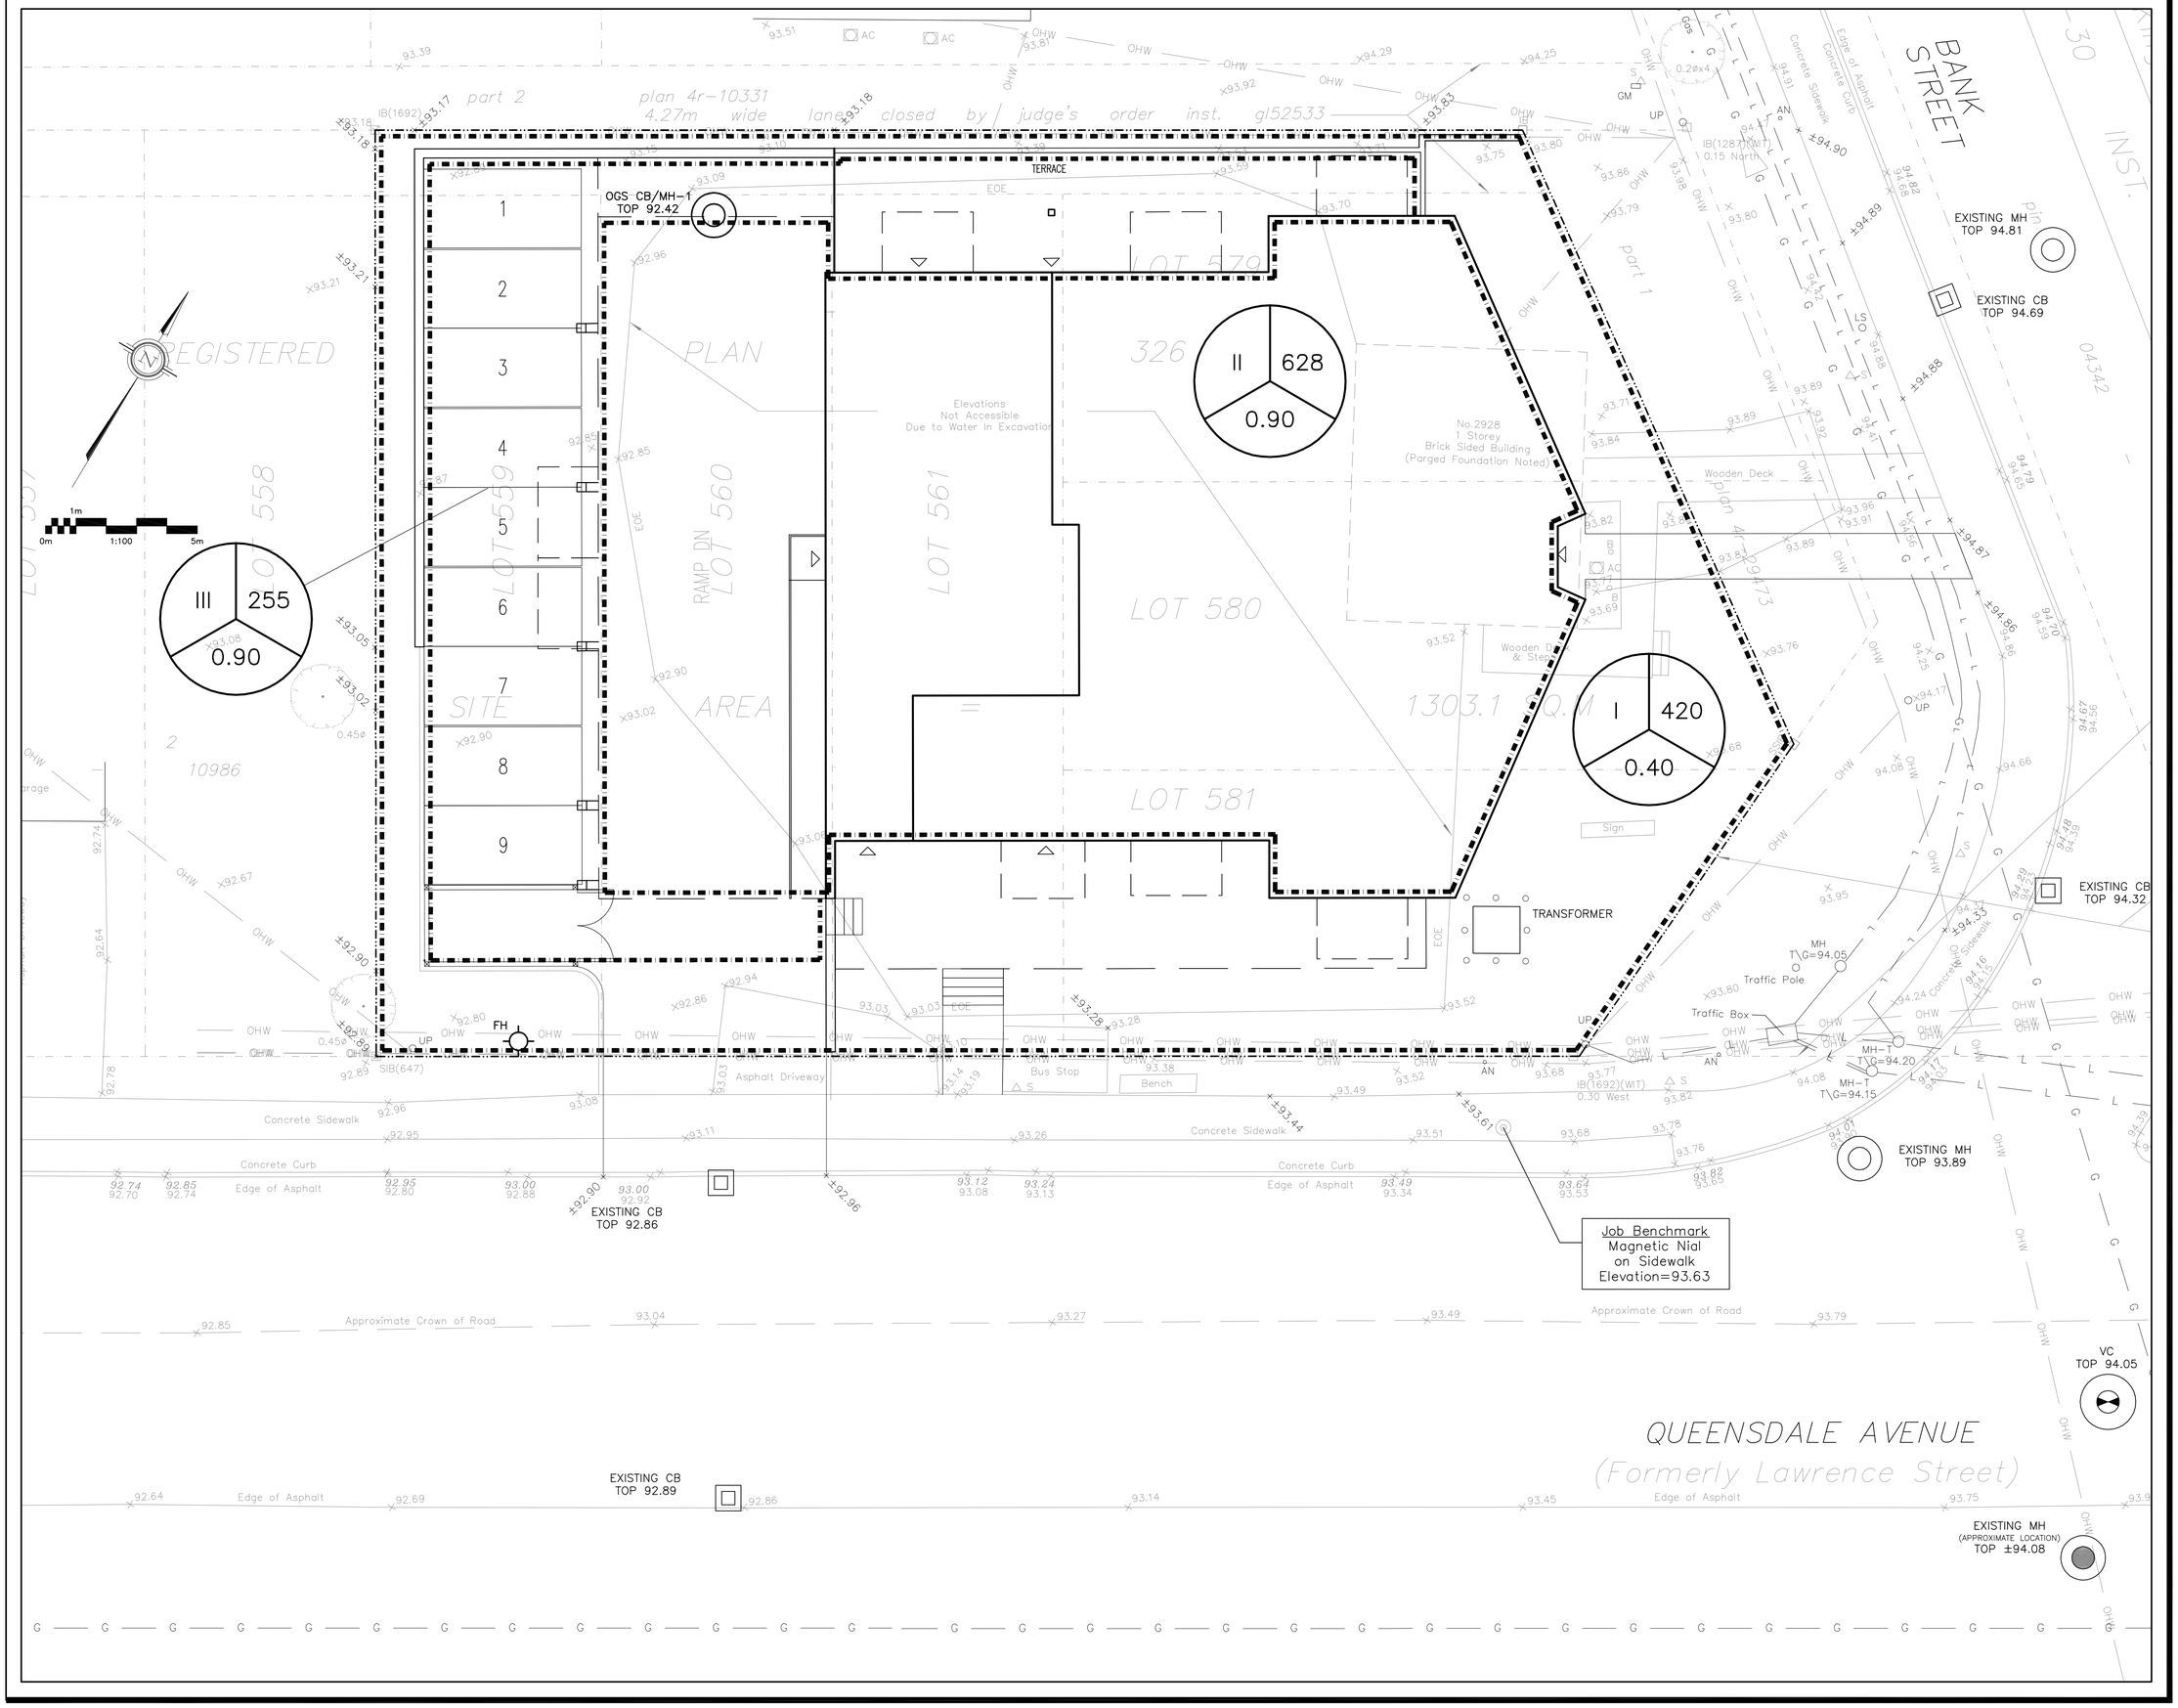

LEGEND

DRAINAGE AREA | AREA (sq.m)

X | XXX

0.XX

2 YEAR RUNOFF COEFFICIENT

KEY PLAN

No.	DATE	REVISION
1	APR 26-24	ISSUED FOR APPROVAL

D. B. GRAY ENGINEERING INC.

Stormwater Management - Grading & Drainage - Storm & Sanitary Sewers - Watermains

700 Long Point Circle 613-425-8044

Ottawa, Ontario d.gray@dbgrayengineering.com

Project

PROPOSED 4-STOREY APARTMENT BUILDING 2928 BANK STREET

OTTAWA, ONTARIO

Drawing Title

POST-DEVELOPMENT DRAINAGE PLAN

Engineer's Seal

LICENSED PROFESSIONAL ENGINEER
D.B. GRAY
17016502
APR 26-24
PROVINCE OF ONTARIO

NOT VALID UNLESS SIGNED & DATED

Drawn	D.B.G
H. Scale	1:100
V. Scale	
Date	MAR 22-24
Job No.	23019

Drawing No.

C-8 of 8