


| SEWER AND WATERMAIN CROSSING TABLE | | | | | | |
|---|---|---|---|---|---|---|
| CROSSING | STM INV | STM OBV | SAN INV | SAN OBV | WTR TOP | WTR BTM |
| 1 | 68.92(68.82) | 69.52(69.62) | 67.35 | 67.55 | | |
| 2 | | | 67.38 | 67.58 | 69.15± | 68.85± |
| 3 | | | | | | |
| 4 | | | | | | |
| 5 | | | | | | |
| 6 | | | | | | |

* BRACKETS DENOTE ADJUSTED VALUE WITH CONCRETE PIPE THICKNESS


Stantec

Stantec Consulting Ltd.
400 - 1331 Clyde Avenue
Ottawa ON
Tel. 613.722.4420
www.stantec.com

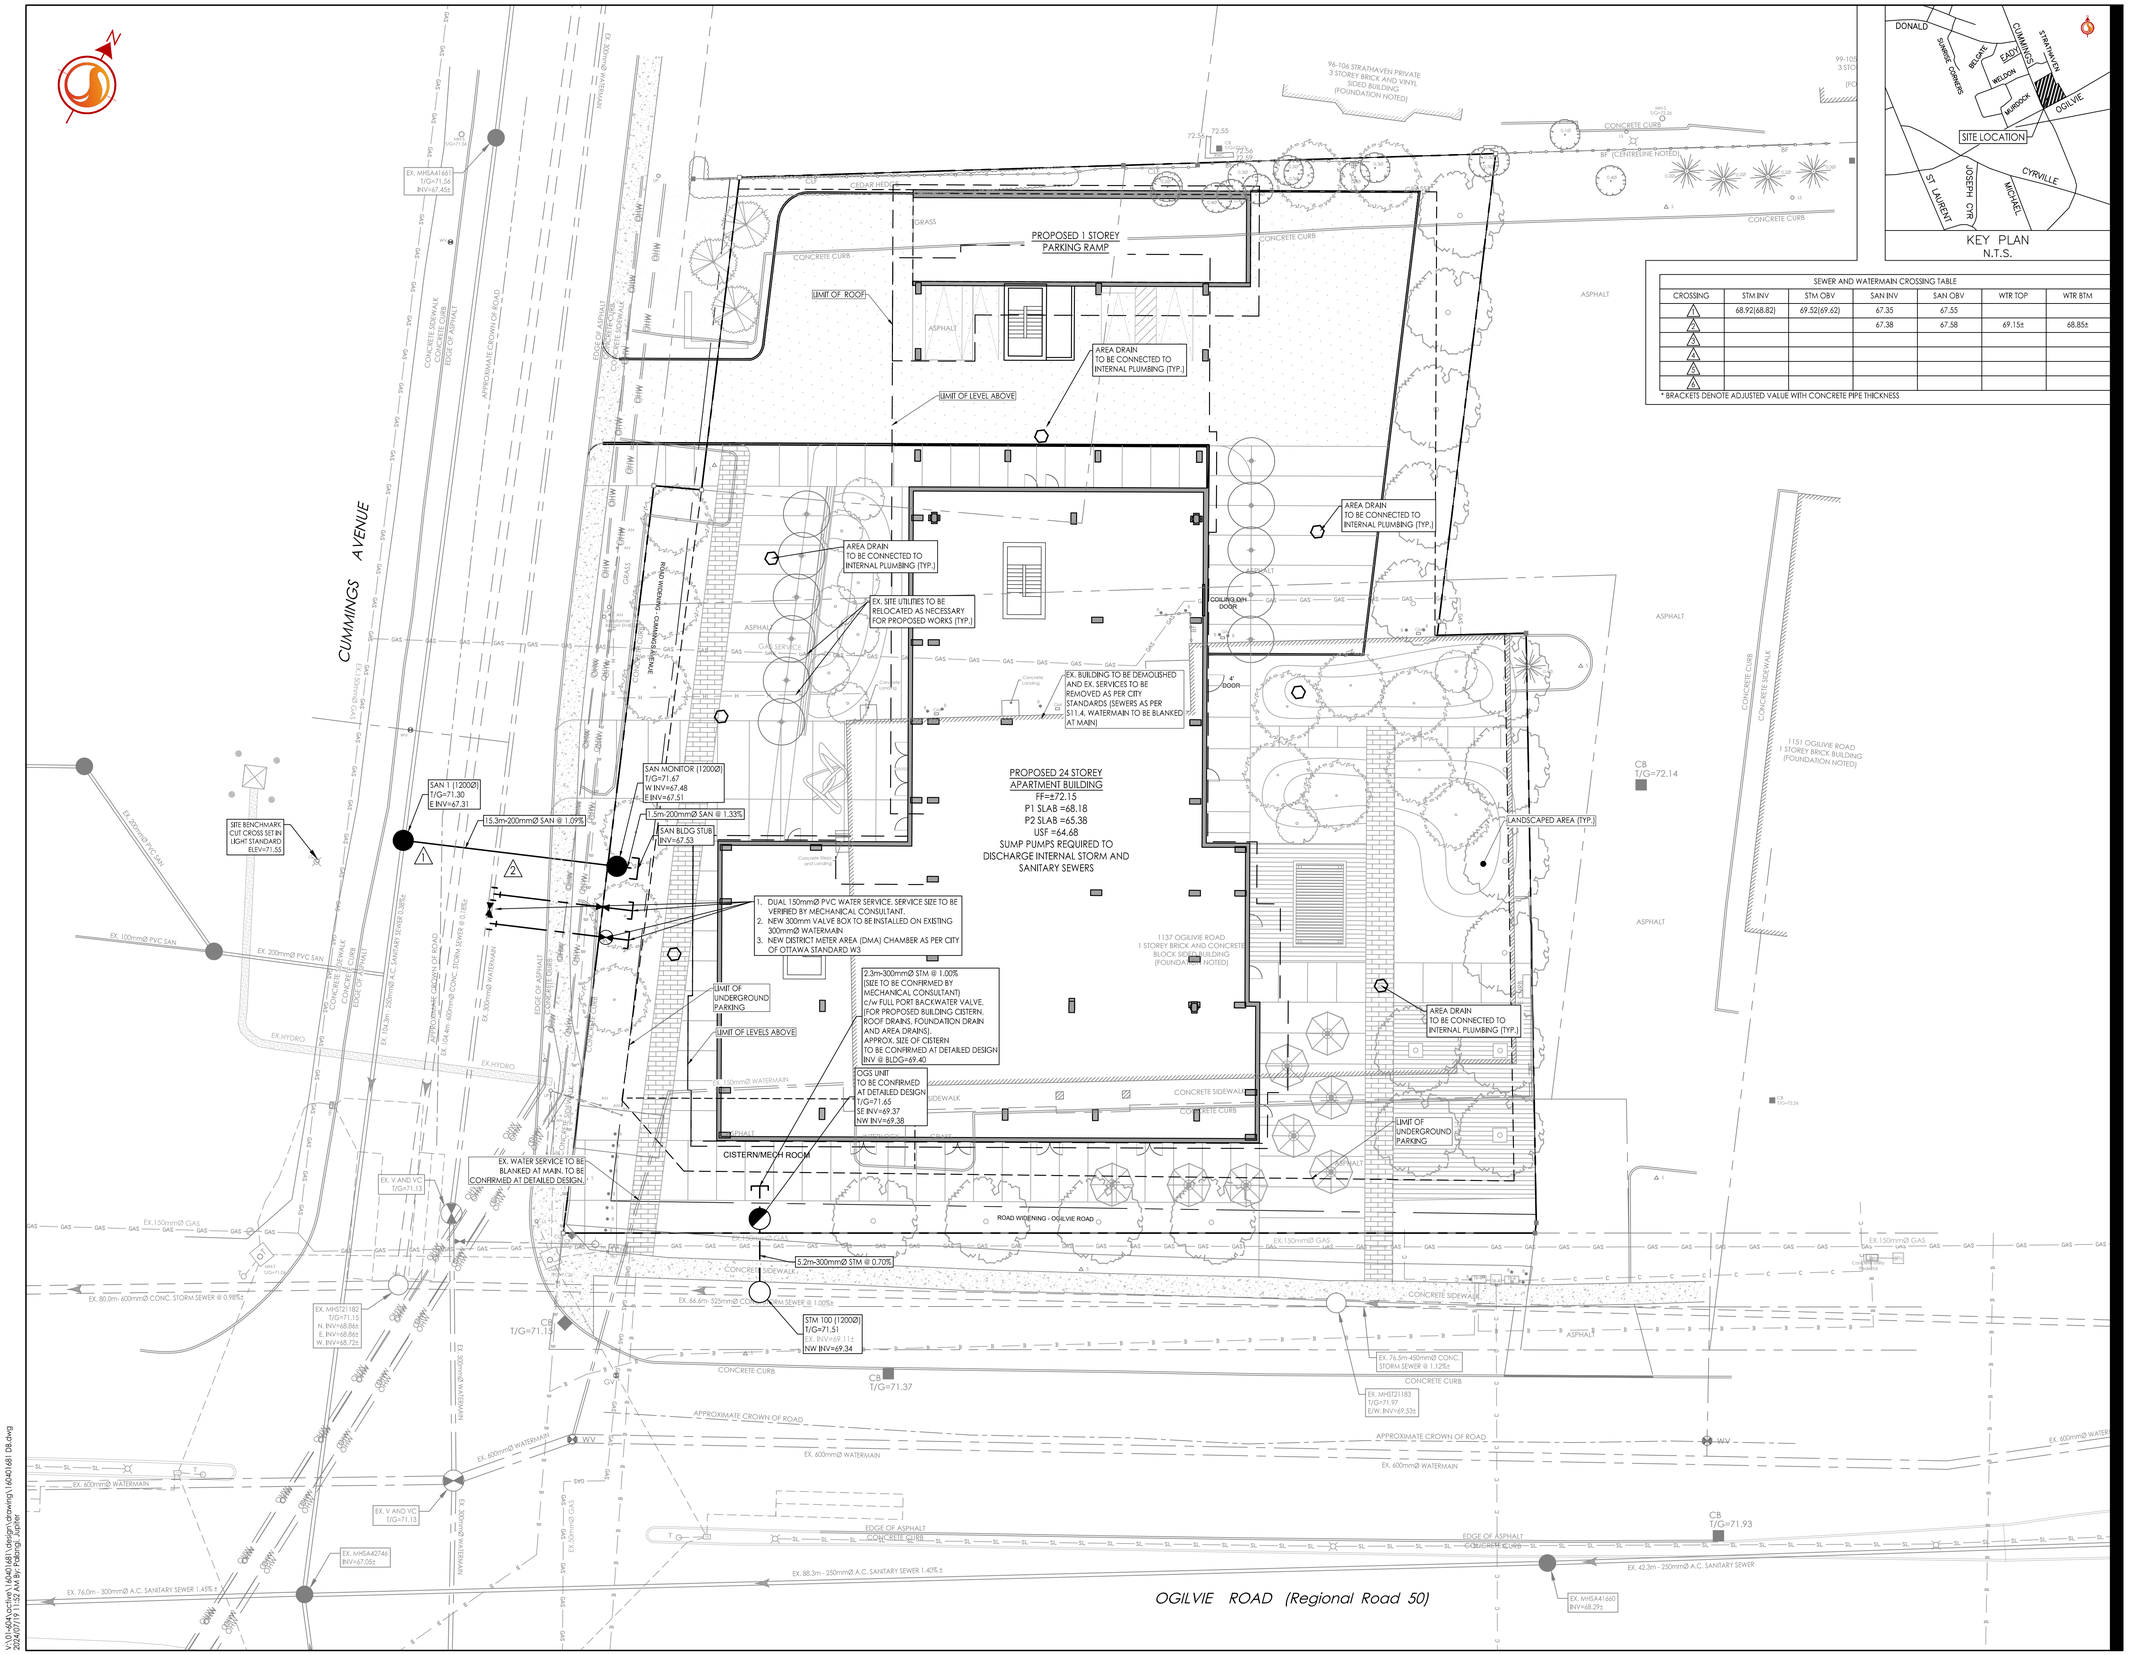

Copyright Reserved

The Contractor shall verify and be responsible for all dimensions. DO NOT scale the drawing - any errors or omissions shall be reported to Stantec without delay.
The Copyrights to all designs and drawings are the property of Stantec. Reproduction or use for any purpose other than that authorized by Stantec is forbidden.


## Legend

- PROPOSED WATERMAIN
- PROPOSED VALVE AND VALVE BOX
- PROPOSED VALVE CHAMBER
- PROPOSED W3 CHAMBER
- PROPOSED REDUCER
- PROPOSED FIRE HYDRANT
- PROPOSED SANITARY SEWER
- PROPOSED STORM SEWER
- PROPOSED CATCHBASIN MANHOLE
- PROPOSED CATCHBASIN
- EXISTING WATERMAIN
- EXISTING VALVE AND VALVE BOX
- EXISTING VALVE CHAMBER
- EXISTING REDUCER
- EXISTING FIRE HYDRANT
- EXISTING COMBINED SEWER
- EXISTING STORM SEWER
- EXISTING CATCHBASIN MANHOLE
- EXISTING CATCHBASIN
- PROPOSED DEPRESSED CURB LOCATIONS
- PROPOSED BARRIER CURB
- THERMAL INSULATION ON STORM SEWER WHERE COVER IS LESS THAN 1.5m. THERMAL INSULATION ON WATERMAIN WHERE COVER IS LESS THAN 2.4m AS PER W22.
- WATER METER
- REMOTE WATER METER

## Notes

1. FINAL SERVICE LATERAL SIZE, LOCATION AND ELEVATION TO BE CONFIRMED BY MECHANICAL CONSULTANT.
2. CONTRACTOR TO LOCATE EXISTING SERVICES AND ANY CONFLICTS WITH EXISTING SERVICING MUST BE REPORTED TO THE ENGINEER PRIOR TO CONTINUING WITH CONSTRUCTION.
3. SITE PLAN PREPARED BY RODERICK LAHEY ARCHITECT INC. DATED JULY 12, 2024.
4. TOPOGRAPHIC SURVEY SUPPLIED BY ANNIS, O'SULLIVAN, VOLLEBEKK LTD. DATED NOVEMBER, 2023.

JOB BENCHMARK:
1. CUT CROSS - SET IN LIGHT STANDARD ON CUMMINGS AVENUE ELEVATION = 71.55

| Revision | | By | Appd. | YY.MM.DD |
|---|---|---|---|---|
| 1 | ISSUED FOR REVIEW | JP | DT | 24.07.19 |
| 0 | ISSUED FOR SPA | MJS | DT | 24.01.99 |

| File Name: 160401681 D8.dwg | MJS | DT | MJS | 23.12.19 |
|---|---|---|---|---|
| | Dwn. | Chkd. | Dsgn. | YY.MM.DD |

Permit-Seal

LICENSED PROFESSIONAL ENGINEER
P.MOROZ
90493552
2024-07-19
PROVINCE OF ONTARIO

Client/Project
TC UNITED

PROPOSED APARTMENT BUILDING
1137 OGILVIE ROAD
OTTAWA, ON

Title
SITE SERVICING PLAN

Project No. 160401681

Scale 1:200 (0 2 6 10m)

Drawing No. SSP-1

Sheet 3 of 7

Revision 1

ORIGINAL SHEET - ARCH D

\\V-STI-WSP\certified\160401681\design\drawings\160401681 D8.dwg
2024/07/19 11:32 AM By: PGEORGE - JAPHER