****NOTE: HATCH IDENTIFYING ADDITIONAL STOREYS DOES NOT REPRESENT THE NET INCREASE OF BUILDING HEIGHT IN METRES**

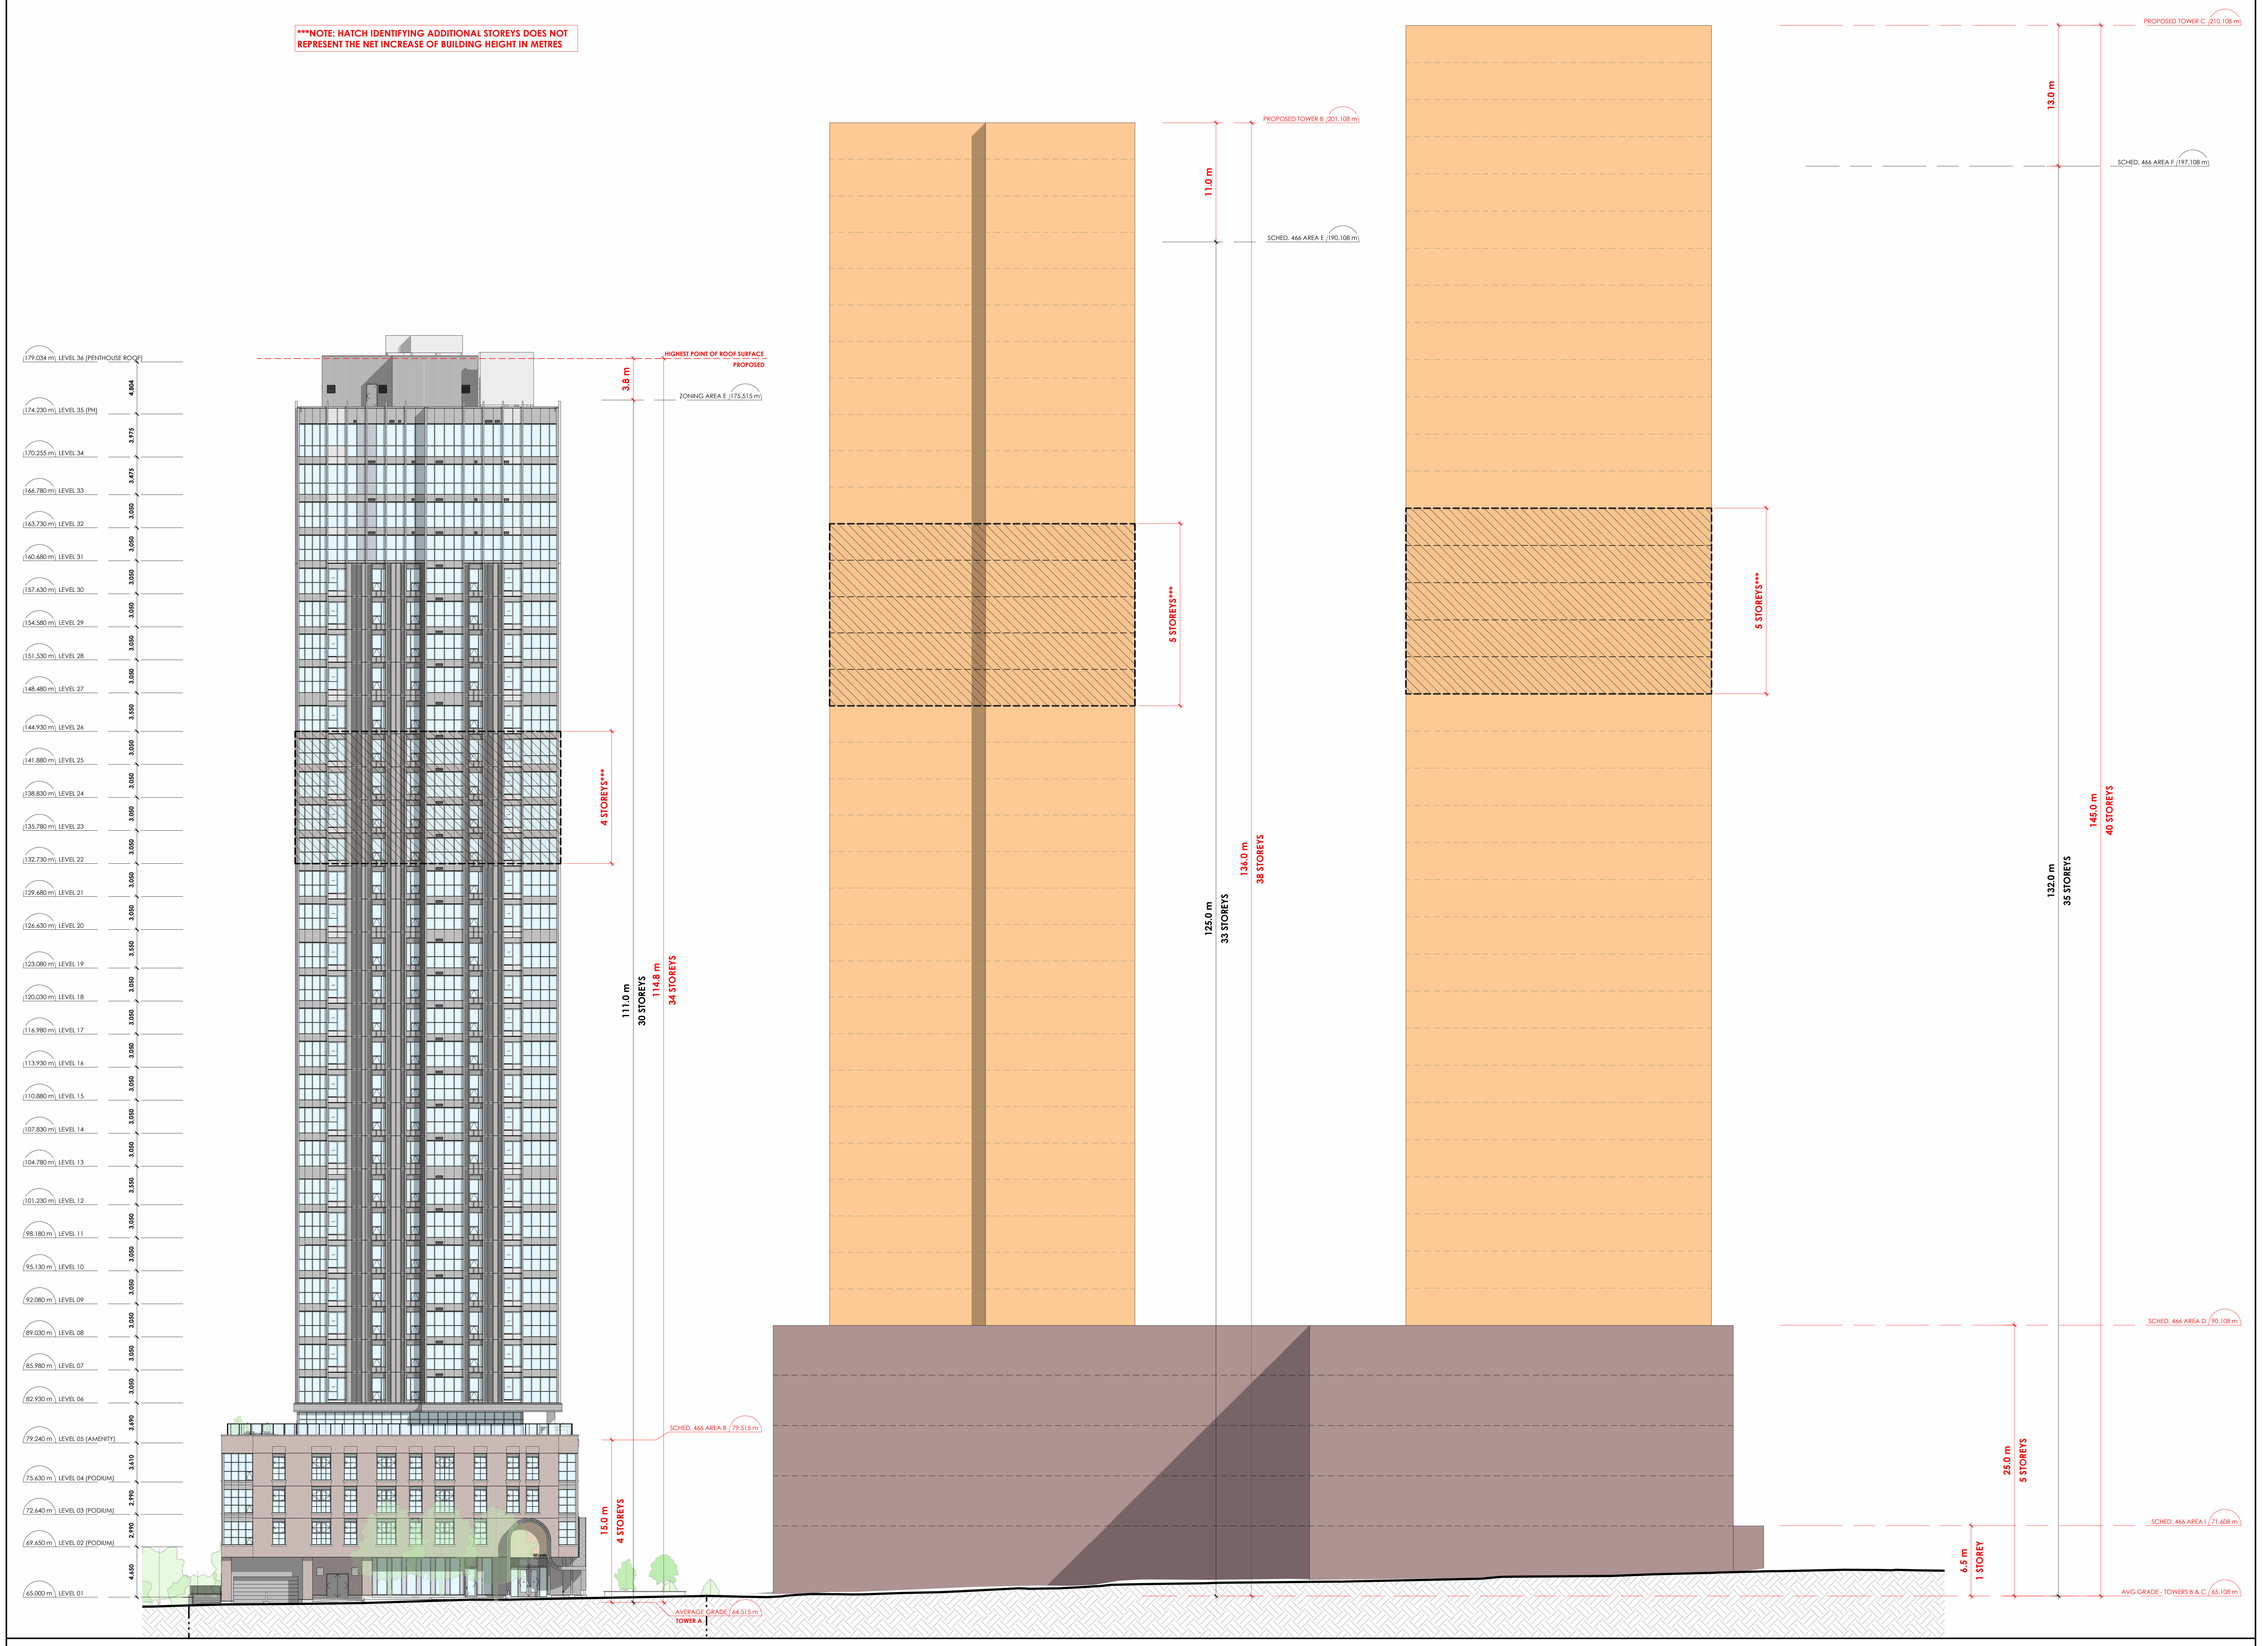

1 / A5-001 SITE ELEVATION - WEST (LORETTA AVE N)
1 : 200
A2-100

CLVGROUP DEVELOPMENTS

client

CUNLIFFE & ASSOCIATES
CONSULTING STRUCTURAL ENGINEERS

structural engineers | ingénieurs structurels

GWAL
Goodkey, Weedmark & Associates Ltd.

electrical engineers | ingénieur electrique

mechanical engineer | ingénieur méchanique

wsp

civil engineers | ingénieur civil

CSW

landscape architect | architecte paysagiste

nord du projet
project north

nord reel
true north

Not FOR CONSTRUCTION
2025-07-23 12:10:12 PM

no	revisions	date
25	ISSUED FOR OPA/ZBA	25-07-23

stamp | timbre

architect | architecte

linebox STUDIO

All dimensions are shown in metric.
Contractor shall check and verify all dimensions and report all error and omissions to the Architect.
Do not scale the drawings.
Not for construction until signed by the Architect.

project title | titre du projet

GLADSTONE AND LORETTA RESIDENTIAL TOWER

145 LORETTA AVE. N | OTTAWA | ON

drawing title | titre du dessin

WEST SITE ELEVATION - PHASE 2 MASSING

project number | numero du projet	**2402**
drawn | dessiné	**JH / DL / PC / JP**
checked | verifié	**JP / AR**
scale | échelle	**1 : 200**
date | date	**07/16/25**

drawing number | numéro du dessin

A5-001

Autodesk Docs://Gladstone & Loretta/2402_145 Loretta C1V JB_Tower A.rvt
2025-07-23 12:10:12 PM