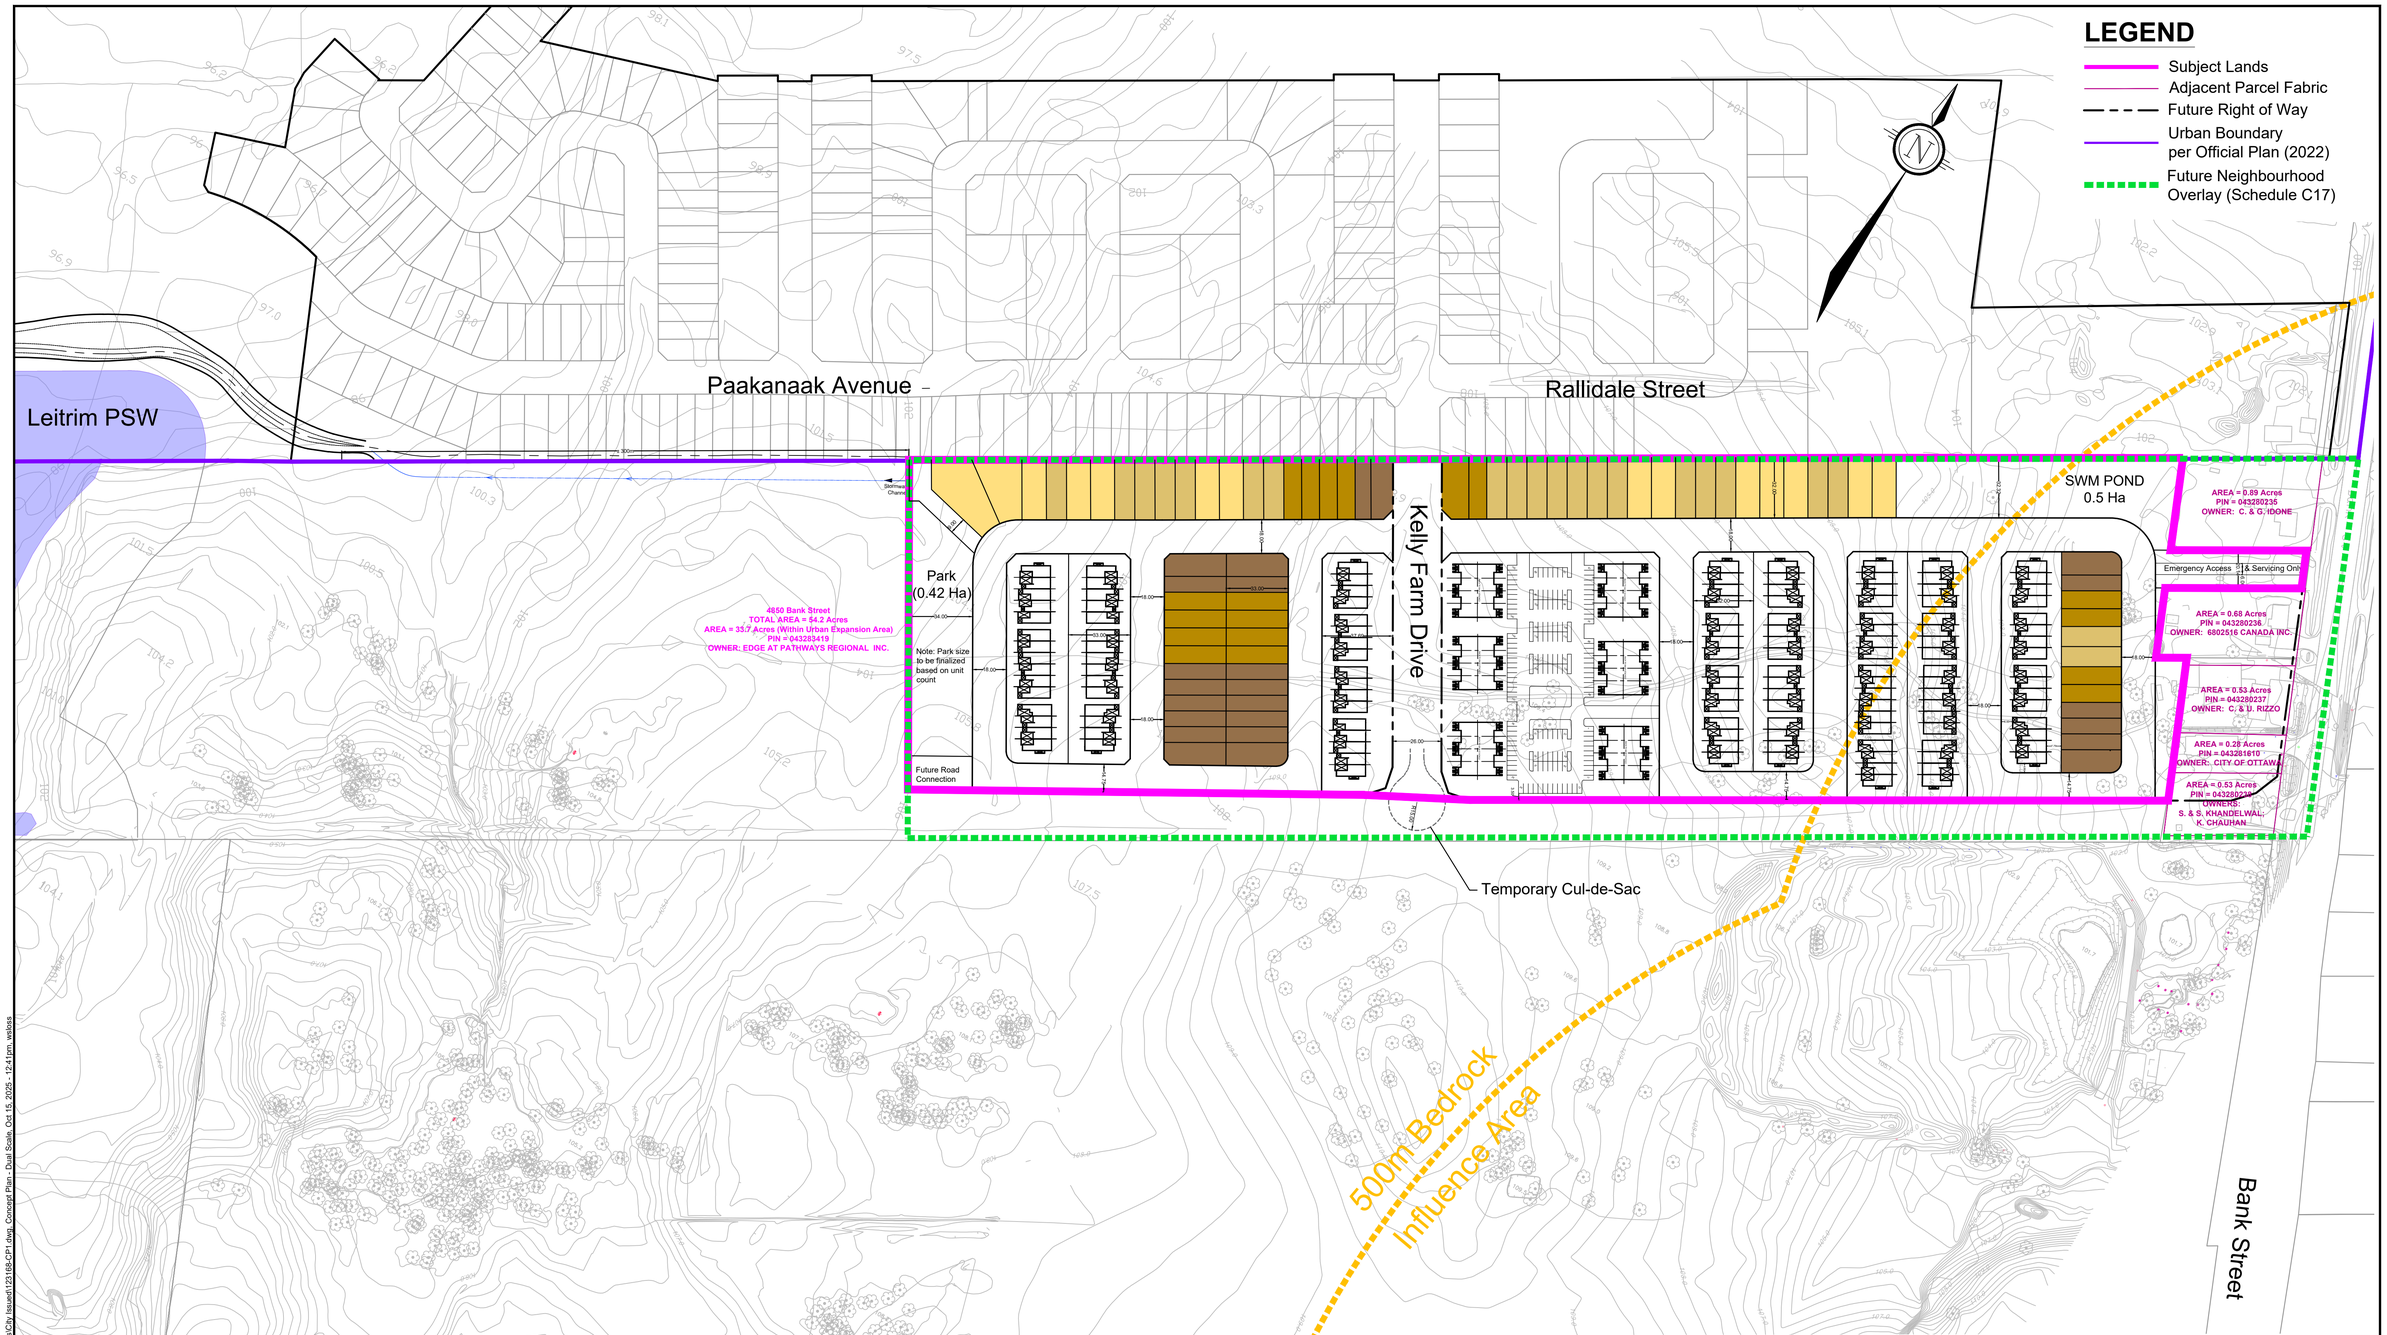

NOTE:
THE POSITION OF ALL POLE LINES, CONDUITS, WATERMAINS, SEWERS AND OTHER UNDERGROUND AND OVERGROUND UTILITIES AND STRUCTURES IS NOT NECESSARILY SHOWN ON THE CONTRACT DRAWINGS, AND WHERE SHOWN, THE ACCURACY OF THE POSITION OF SUCH UTILITIES AND STRUCTURES IS NOT GUARANTEED. BEFORE STARTING WORK, DETERMINE THE EXACT LOCATION OF ALL SUCH UTILITIES AND STRUCTURES AND ASSUME ALL LIABILITY FOR DAMAGE TO THEM.

No.	REVISION	DATE	BY
2.	REVISED PER COMMENTS	OCT 15/25	RT
1.	ISSUED TO CITY	AUG 15/25	RT

SCALE
1:1500 (A1) / 1:3000 (11x17)
1:1500
0 15 30 45 60

DESIGN XXX
CHECKED XXX
DRAWN wls
CHECKED XXX
APPROVED XXX

FOR REVIEW ONLY

NOVATECH
Engineers, Planners & Landscape Architects
Suite 200, 240 Michael Cowpland Drive
Ottawa, Ontario, Canada K2M 1P6
Telephone (613) 254-9643
Facsimile (613) 254-5867
Website www.novatech-eng.com

CITY of OTTAWA
4850 BANK STREET

DRAWING NAME
CONCEPT PLAN

PROJECT No. 123168-00
REV REV #2
DRAWING No. 123168-CP1

M:\2023\123168\CAD\Planning\Concept Plans\City Issue\123168-CP1.dwg, Concept Plan - Dual Scale, Oct 15, 2025 - 12:41pm, wskess

PLAN\NOVAT\NV2 - 914.4mmx610.0mm