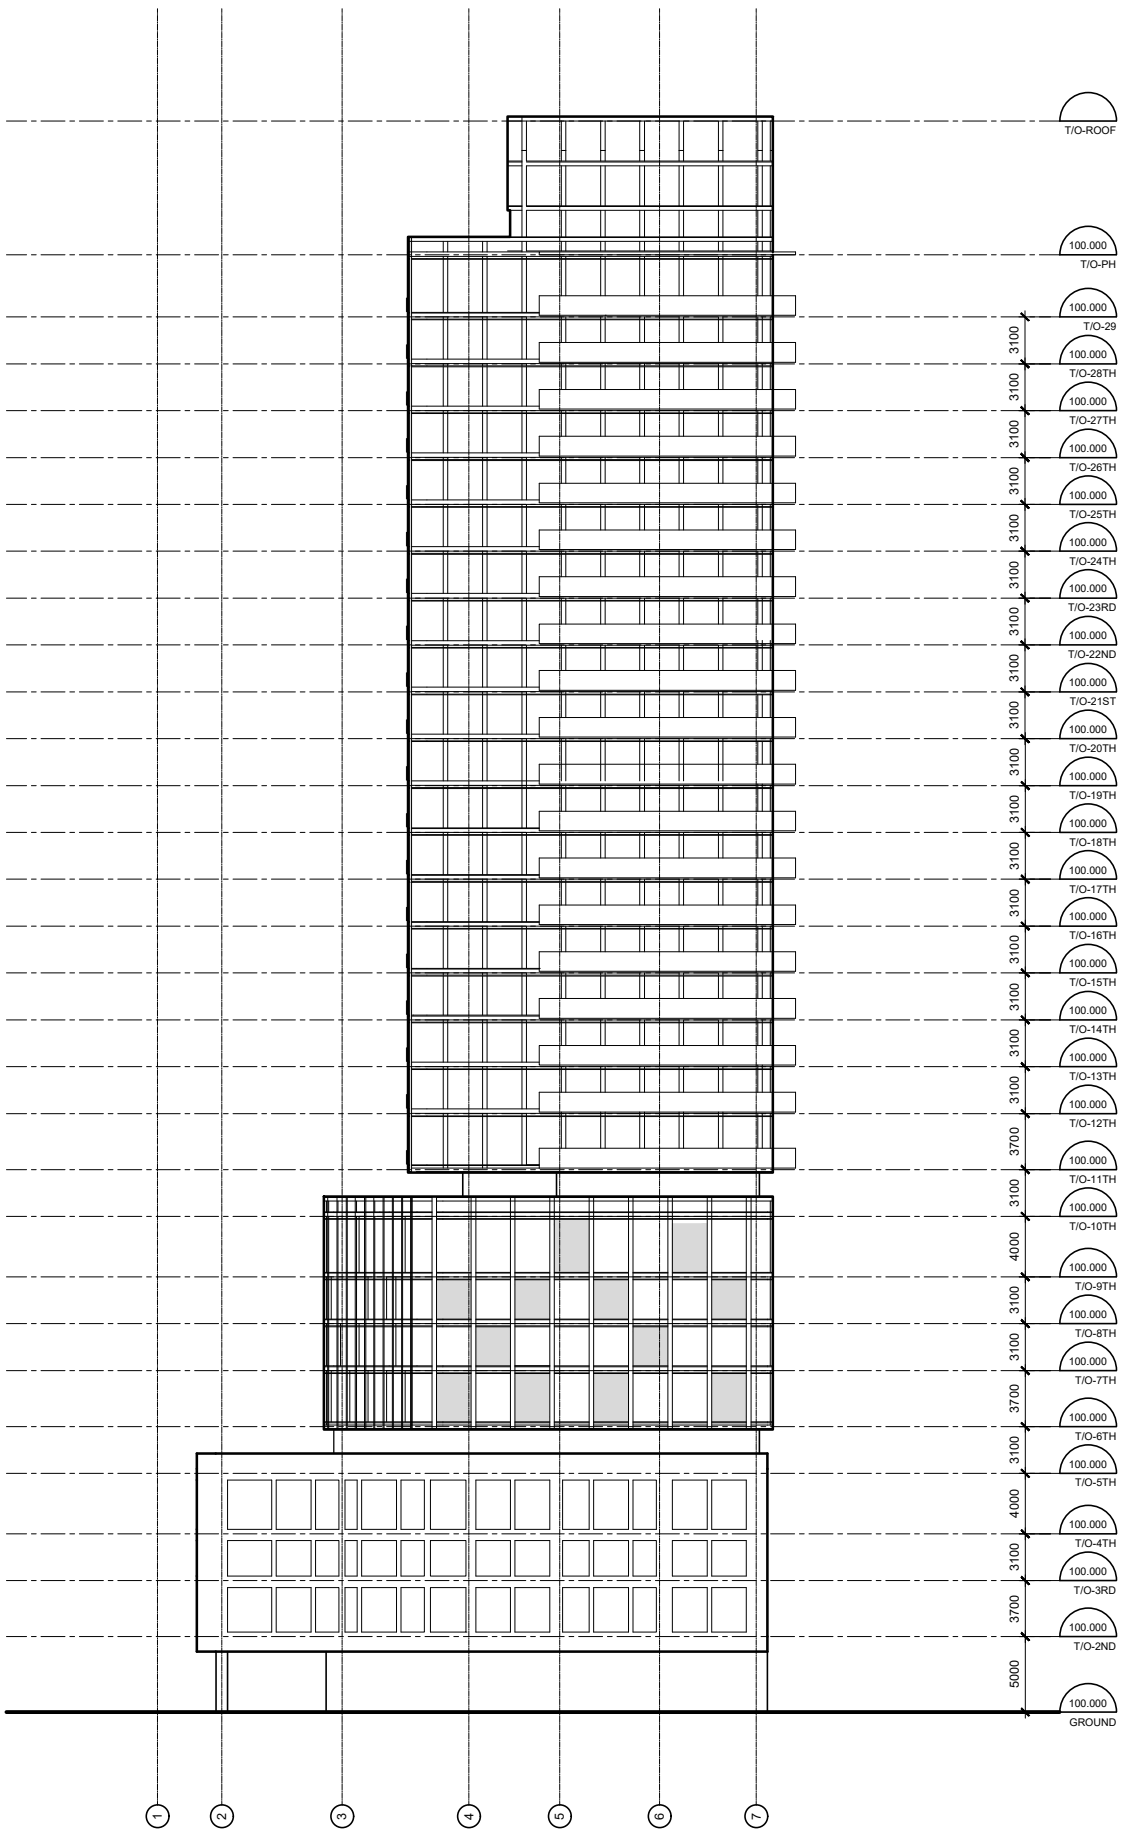

rla/architecture

B EAST ELEVATION

PLOT DATE: May 30, 2025

OTTAWA, ONTARIO

10

PEN STYLE: 0 PLA MASTER 50% ctb

PLOT SCALE: 1:25.4

PLOT DATE: Friday, May 30, 2025

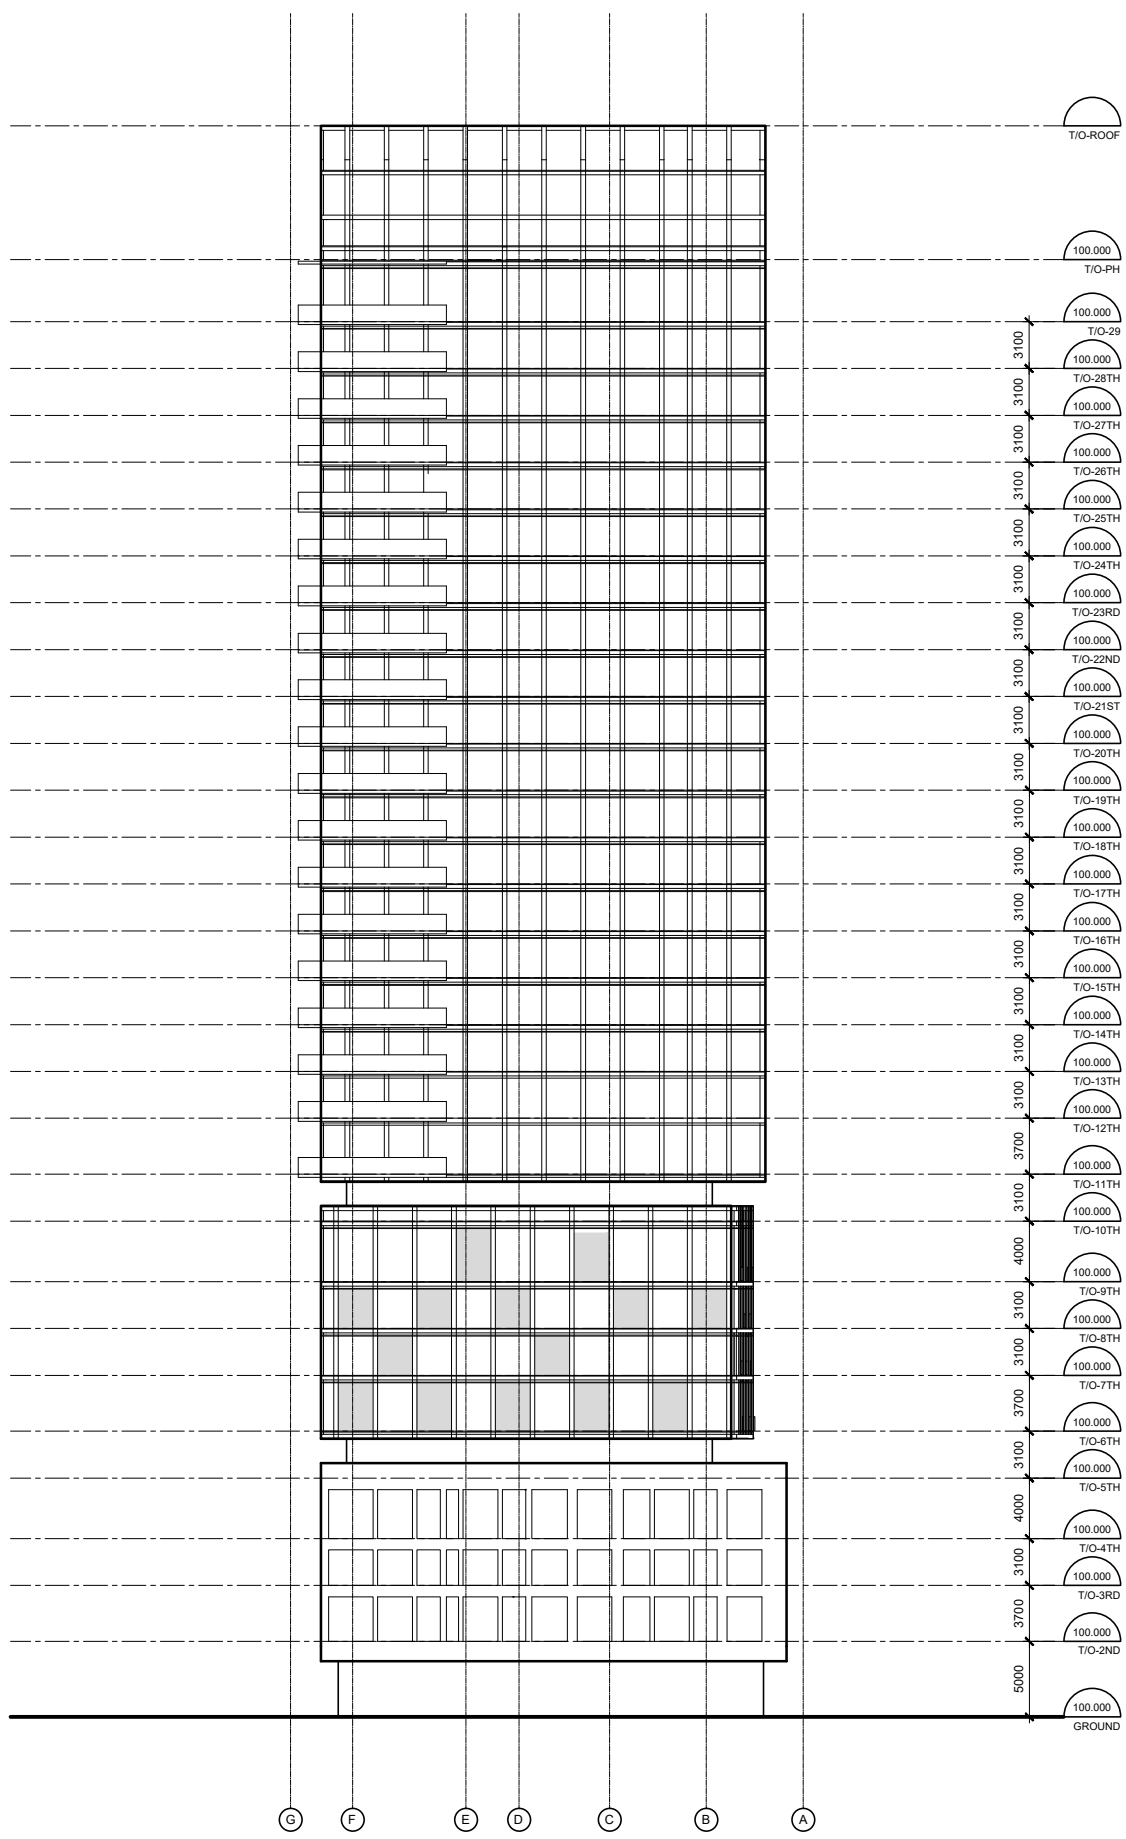

rla/architecture

B NORTH ELEVATION

PLOT DATE: May 30, 2025

OTTAWA, ONTARIO

09

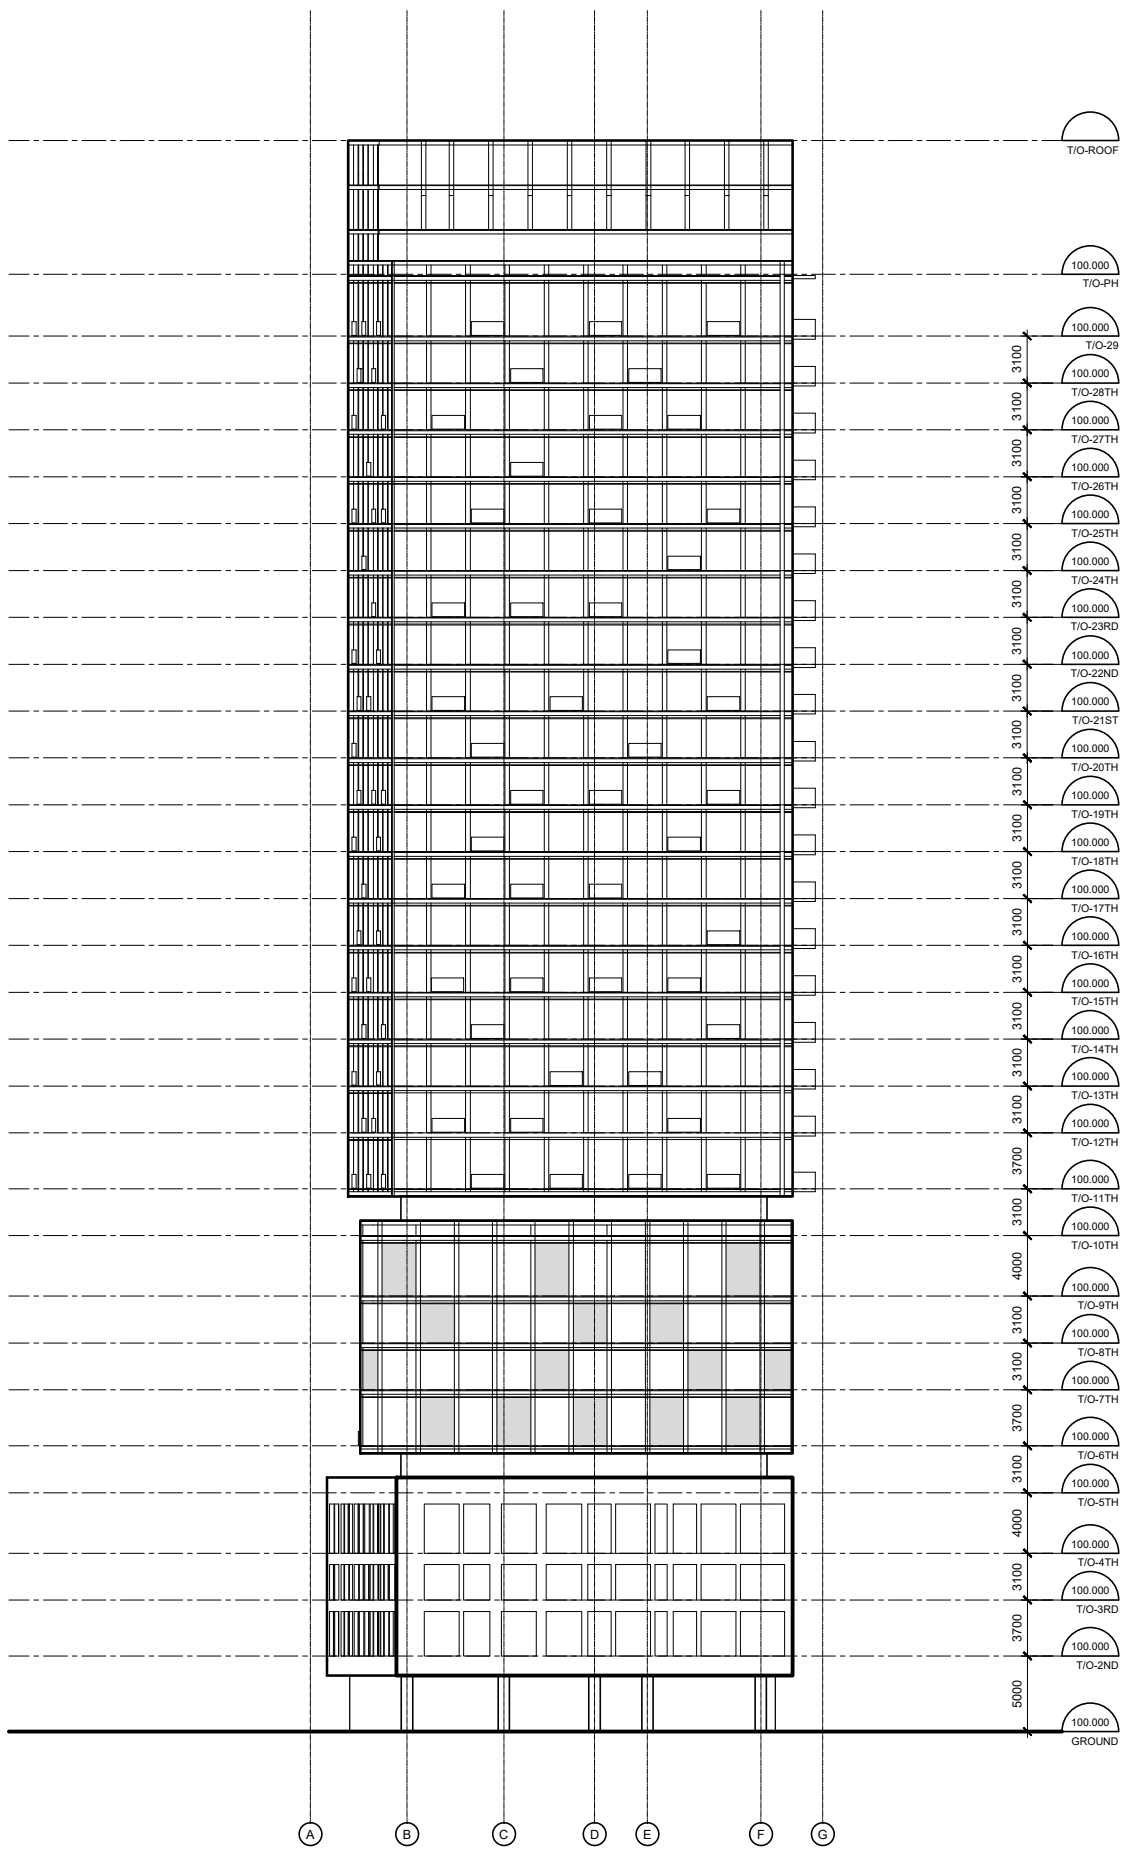

rla/architecture

B SOUTH ELEVATION

PLOT DATE: May 30, 2025

OTTAWA, ONTARIO

11

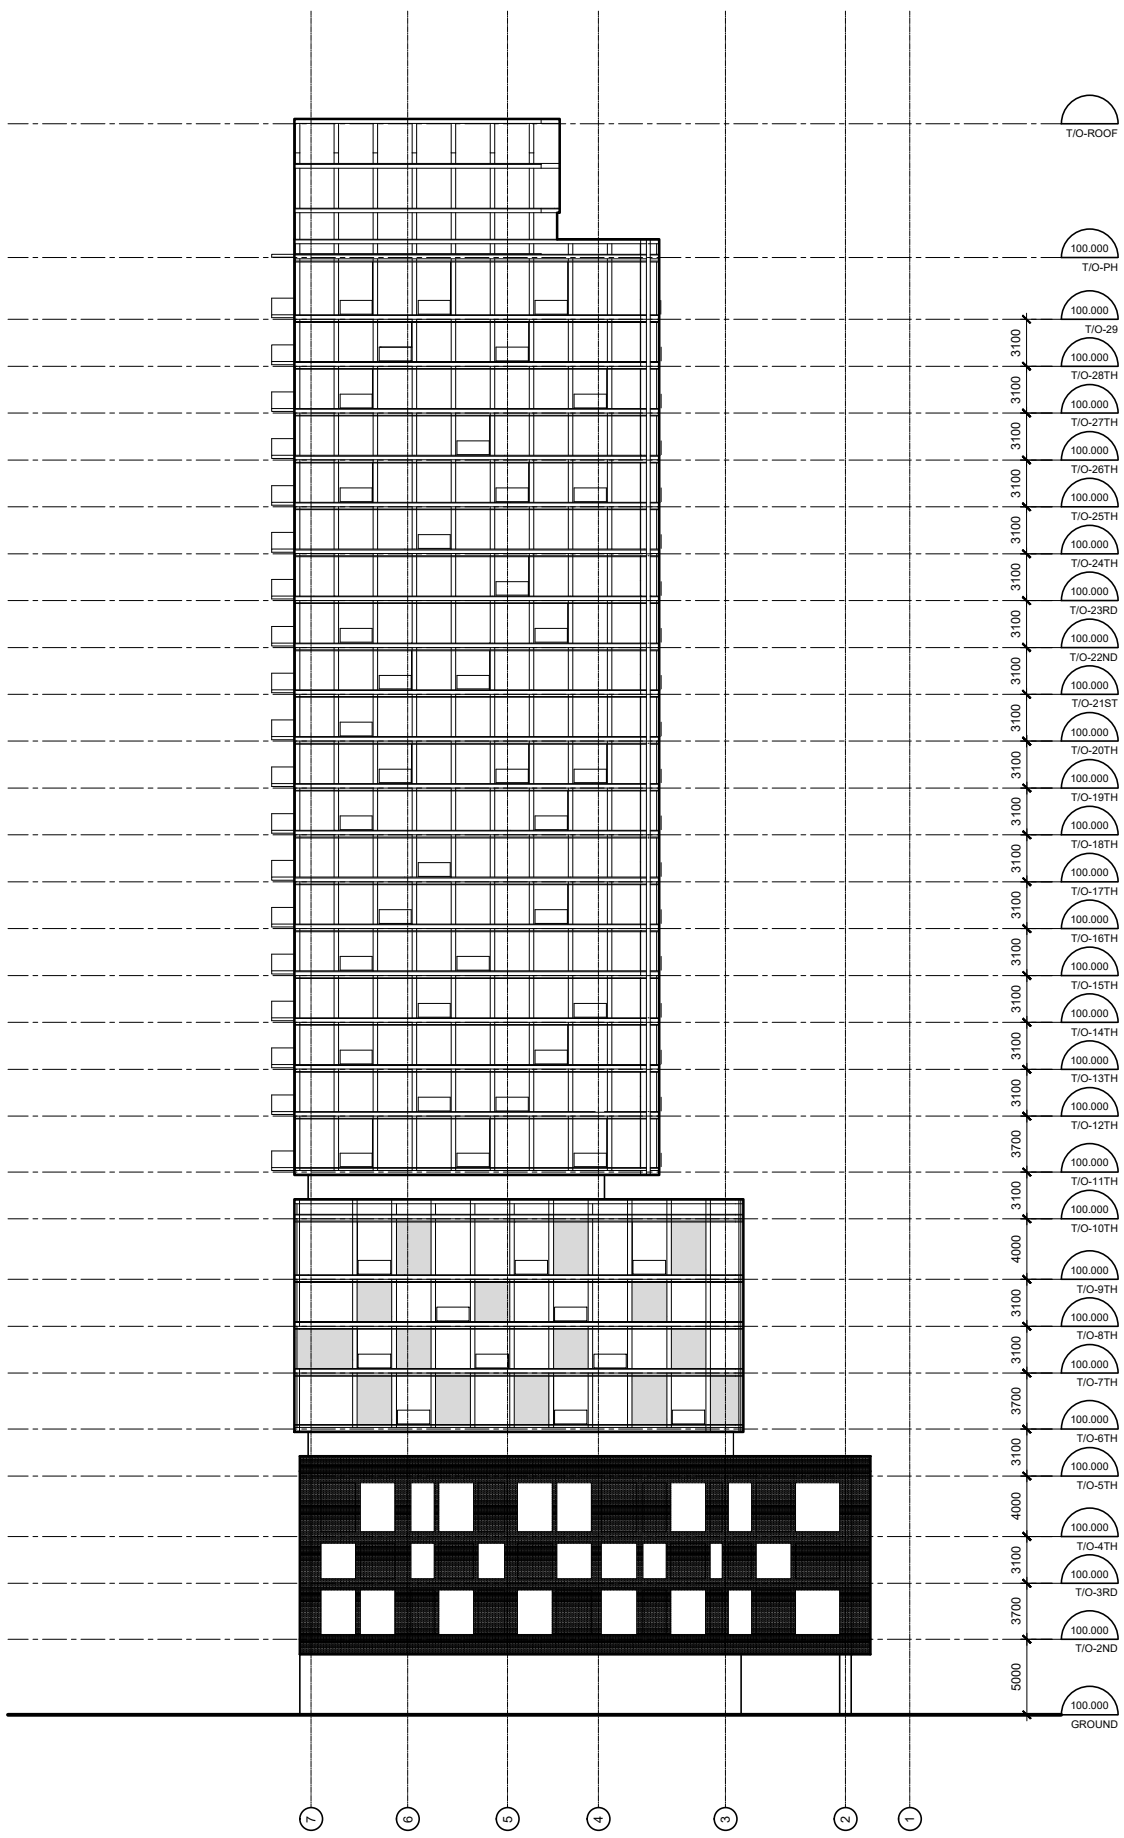

rla/architecture

B WEST ELEVATION

PLOT DATE: May 30, 2025

OTTAWA, ONTARIO

PAPER SIZE: ANSI D (34.00 X 22.00 Inches) PLOT DATE: May 30, 2025 PLOT TIME: Friday, May 30, 2025 3:05:31 PM PLOT SCALE: 1:1 PLOT STYLE: Rla_Colour.ctb PENS: Rla_Colour.ctb
FILE NAME: 2409_1994 Scott Street OPA (Westboro Village)\01 Design Development\02 Site Plan Design\01 CAD\Elevations\working Elevation Cad Files\2409_1994 Scott Street_Elevation Studies Comp File.dwg