TRUE NORTH CONSTRUCTION NORTH

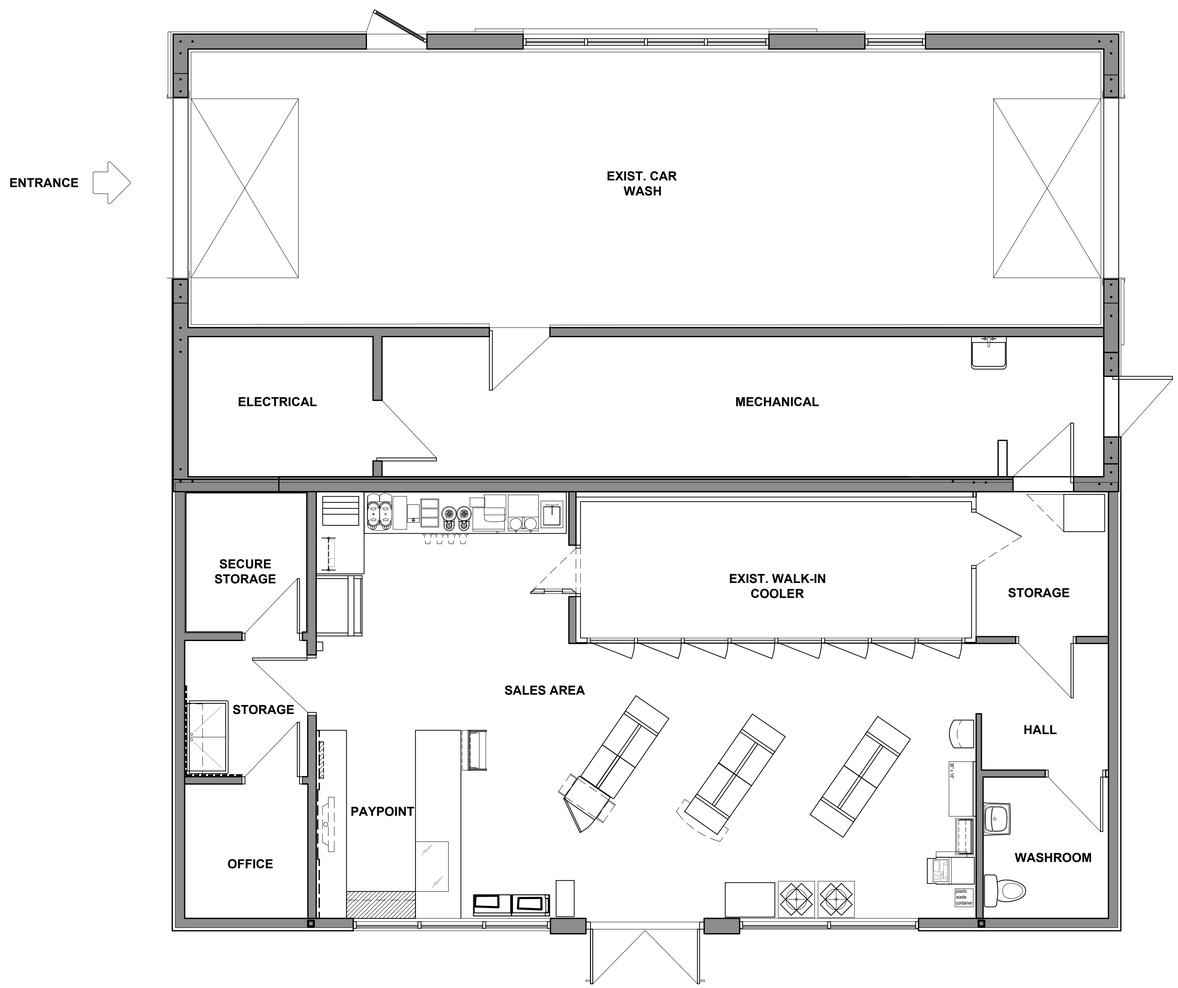

REVISION TABLE

REV.	DESCRIPTION	DRAWN / APP'D. DATE

ISSUE TABLE

TO	FOR	DATE
CITY	ISSUED FOR SITE PLAN APPROVAL	2026 MAR 23

METRIC

ALL DIMENSIONS ARE IN MILLIMETRES U.N.O.. CONTRACTOR TO CHECK/VERIFY ALL DIMENSIONS PRIOR TO COMMENCEMENT OF WORK. ALL DESCREPANCIES TO BE REPORTED TO THE PROJECT DESIGNER. DO NOT SCALE DRAWINGS.

SEAL:

CONSULTANT:

K PAUL ARCHITECT INC.
ORLANDO·VANCOUVER·CALGARY·TORONTO
1420 CELEBRATION BLVD., SUITE #300, CELEBRATION, FL 34747

PETRO-CANADA
A Suncor business

DRAWING TITLE:

EXISTING FLOOR PLAN

PROJECT:
C.STORE EXPANSION WITH KFC ADDITION

6250 HAZELDEAN RD,
STITTSVILLE, ONTARIO

DRAWN BY: CT	CAD INFO.: SHEET SIZE D (559 x 864)
DRAWING SCALE: 1:50	PETRO-CANADA CAD FILE No.
DATE DRAWN: MAR 2026	CONSULTANT CAD FILE No.
CHECKED BY:	PLOT SCALE
APPROVED BY:	PLOT DATE
	PLOT CONFIGURATION

STD No./OUTLET No.
65044

A1

TRUE NORTH CONSTRUCTION NORTH

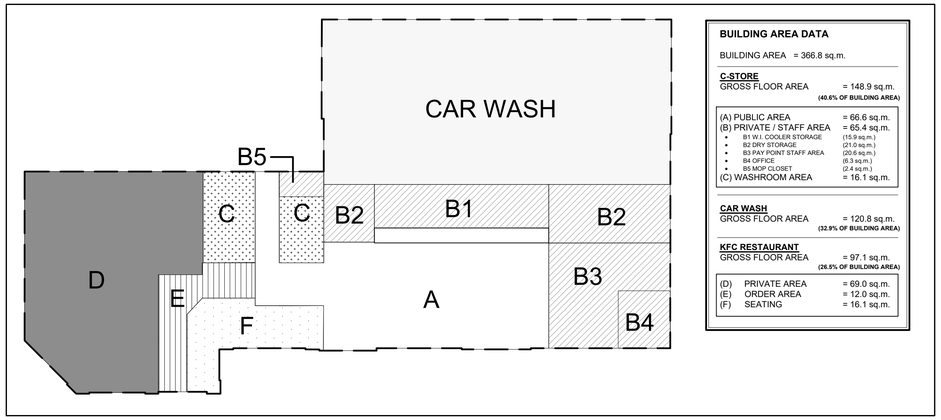

BUILDING AREA DATA

BUILDING AREA = 366.8 sq.m.

C-STORE
GROSS FLOOR AREA = 148.9 sq.m.
(40.6% OF BUILDING AREA)

(A) PUBLIC AREA = 66.6 sq.m.
(B) PRIVATE / STAFF AREA = 65.4 sq.m.
- B1 W.I. COOLER STORAGE (15.9 sq.m.)
- B2 DRY STORAGE (21.0 sq.m.)
- B3 PAY POINT STAFF AREA (20.6 sq.m.)
- B4 OFFICE (6.3 sq.m.)
- B5 MOP CLOSET (2.4 sq.m.)

(C) WASHROOM AREA = 16.1 sq.m.

CAR WASH
GROSS FLOOR AREA = 120.8 sq.m.
(32.9% OF BUILDING AREA)

KFC RESTAURANT
GROSS FLOOR AREA = 97.1 sq.m.
(26.5% OF BUILDING AREA)

(D) PRIVATE AREA = 69.0 sq.m.
(E) ORDER AREA = 12.0 sq.m.
(F) SEATING = 16.1 sq.m.

ENTRANCE

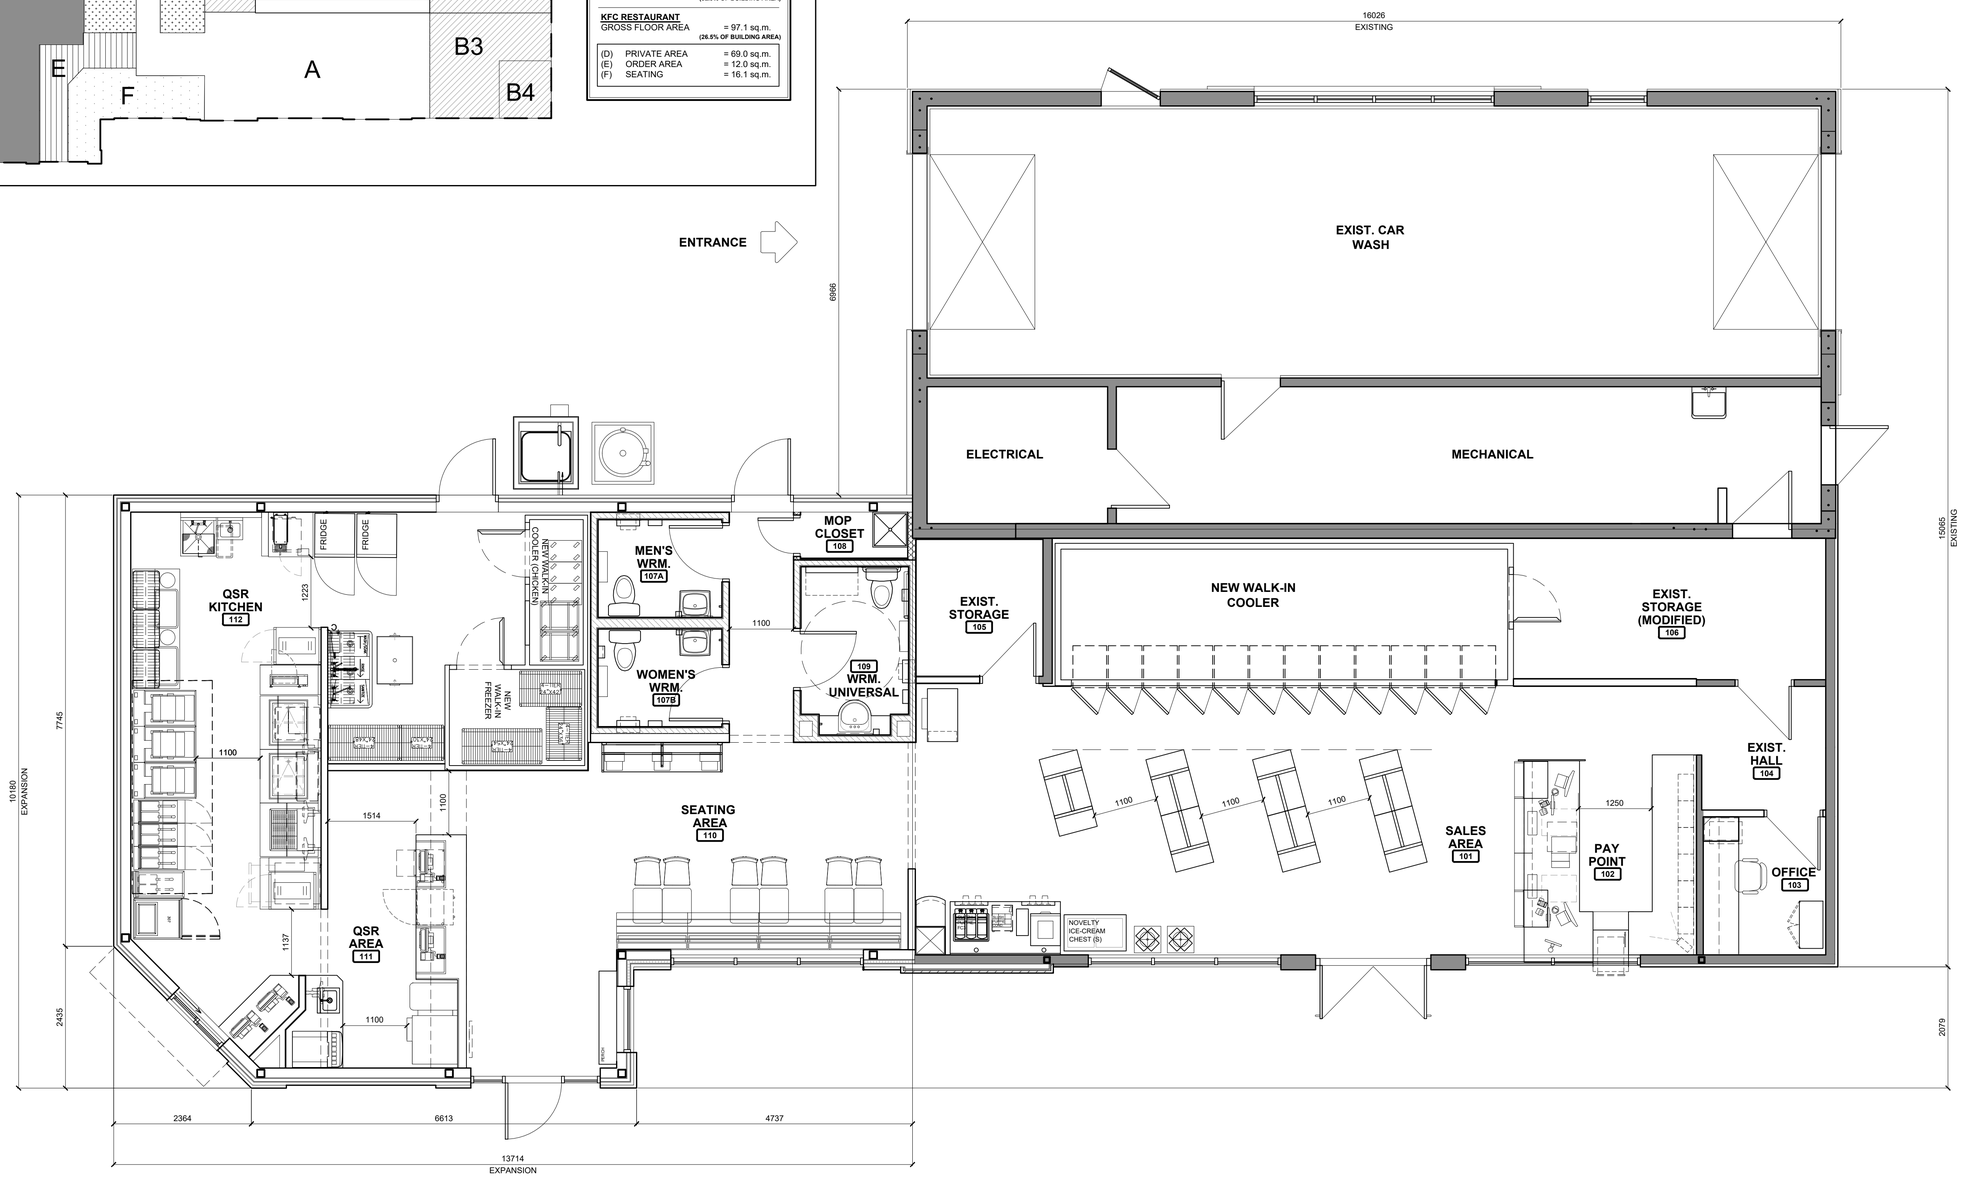

REVISION TABLE

REV.	DESCRIPTION	DRAWN / DATE	APP'D.

ISSUE TABLE

TO	FOR	DATE
CITY	ISSUED FOR SITE PLAN APPROVAL	2026 MAR 19

METRIC
ALL DIMENSIONS ARE IN MILLIMETRES U.N.O.. CONTRACTOR TO CHECK/VERIFY ALL DIMENSIONS PRIOR TO COMMENCEMENT OF WORK. ALL DESCREPANCIES TO BE REPORTED TO THE PROJECT DESIGNER. DO NOT SCALE DRAWINGS.

SEAL:

CONSULTANT:
K PAUL ARCHITECT INC.
ORLANDO·VANCOUVER·CALGARY·TORONTO
1420 CELEBRATION BLVD., SUITE #300, CELEBRATION, FL 34747

PETRO-CANADA
A Suncor business

DRAWING TITLE:
PROPOSED FLOOR PLAN

PROJECT:
C.STORE EXPANSION WITH KFC ADDITION
6250 HAZELDEAN RD,
STITTSVILLE, ONTARIO

DRAWN BY:	CT	CAD INFO.: SHEET SIZE	D (559 x 864)
DRAWING SCALE:	1:50	PETRO-CANADA CAD FILE No.	
DATE DRAWN:	MAR 2026	CONSULTANT CAD FILE No.	
CHECKED BY:		PLOT SCALE	
APPROVED BY:		PLOT DATE	
		PLOT CONFIGURATION	
STD No./OUTLET No.			
65044		A2	

1 NORTH ELEVATION (EXISTING)

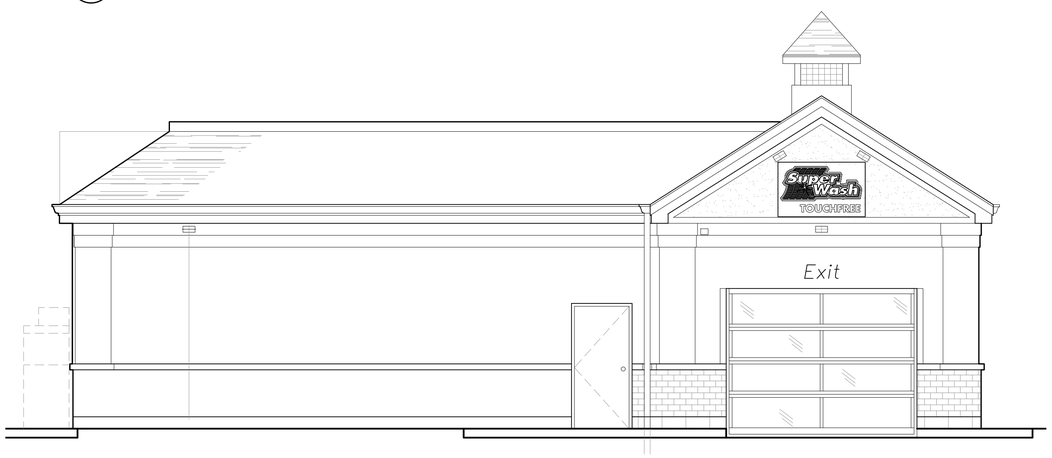

2 WEST ELEVATION (EXISTING)

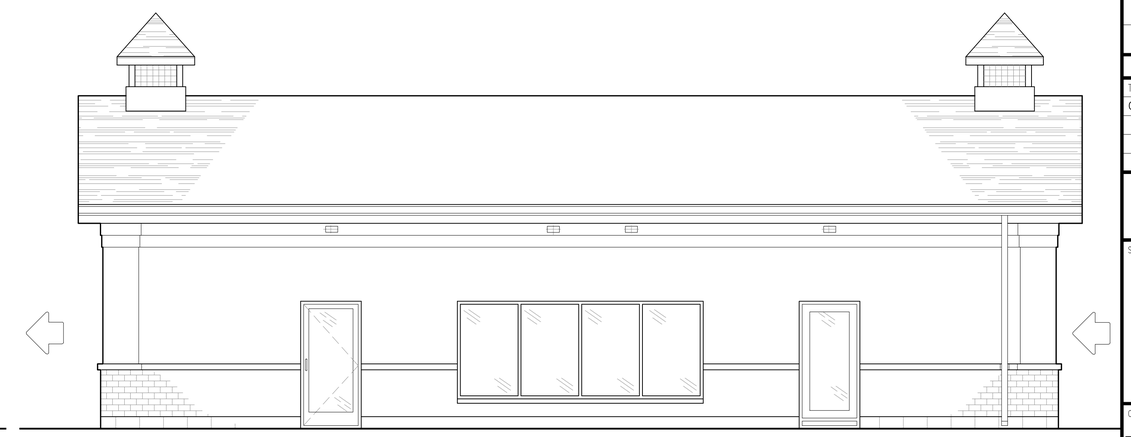

3 SOUTH ELEVATION (EXISTING)

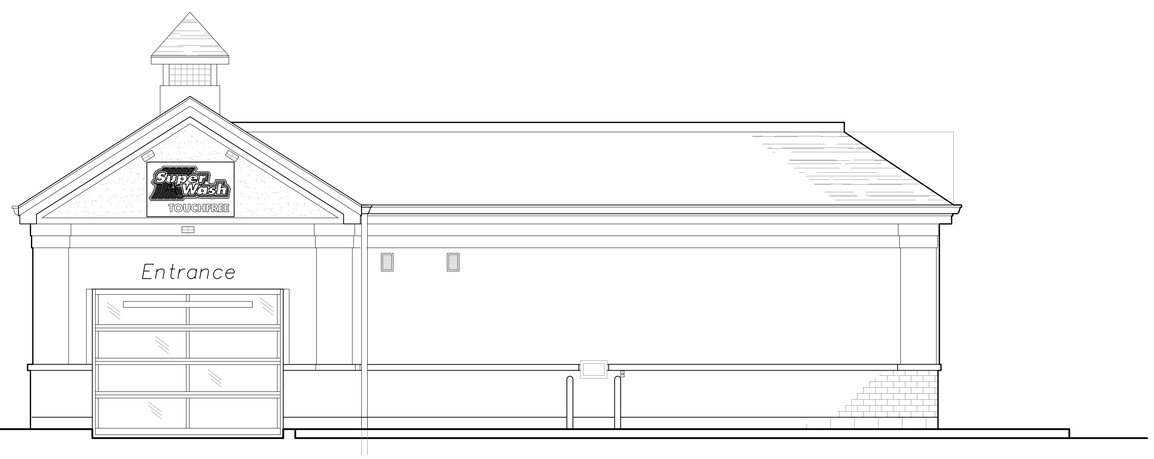

4 EAST ELEVATION (EXISTING)

REVISION TABLE

REV.	DESCRIPTION	DRAWN	APP'D.
		DATE	

ISSUE TABLE

TO	FOR	DATE
CITY	ISSUED FOR SITE PLAN APPROVAL	2026 MAR 23

METRIC

ALL DIMENSIONS ARE IN MILLIMETRES U.N.O.. CONTRACTOR TO CHECK/VERIFY ALL DIMENSIONS PRIOR TO COMMENCEMENT OF WORK. ALL DESCREPANCIES TO BE REPORTED TO THE PROJECT DESIGNER. DO NOT SCALE DRAWINGS.

SEAL:

CONSULTANT:

K PAUL ARCHITECT INC.
ORLANDO·VANCOUVER·CALGARY·TORONTO
1420 CELEBRATION BLVD., SUITE #300, CELEBRATION, FL 34747

PETRO-CANADA
A Suncor business

DRAWING TITLE:

EXTERIOR ELEVATIONS (EXISTING)

PROJECT:
C.STORE EXPANSION WITH KFC ADDITION

6250 HAZELDEAN RD,
STITTSVILLE, ONTARIO

DRAWN BY: CT	CAD INFO.: SHEET SIZE D (559 x 864)
DRAWING SCALE: 1:50	PETRO-CANADA CAD FILE No.
DATE DRAWN: MAR 2026	CONSULTANT CAD FILE No.
CHECKED BY:	PLOT SCALE
APPROVED BY:	PLOT DATE
	PLOT CONFIGURATION

STD No./OUTLET No.
65044

A3

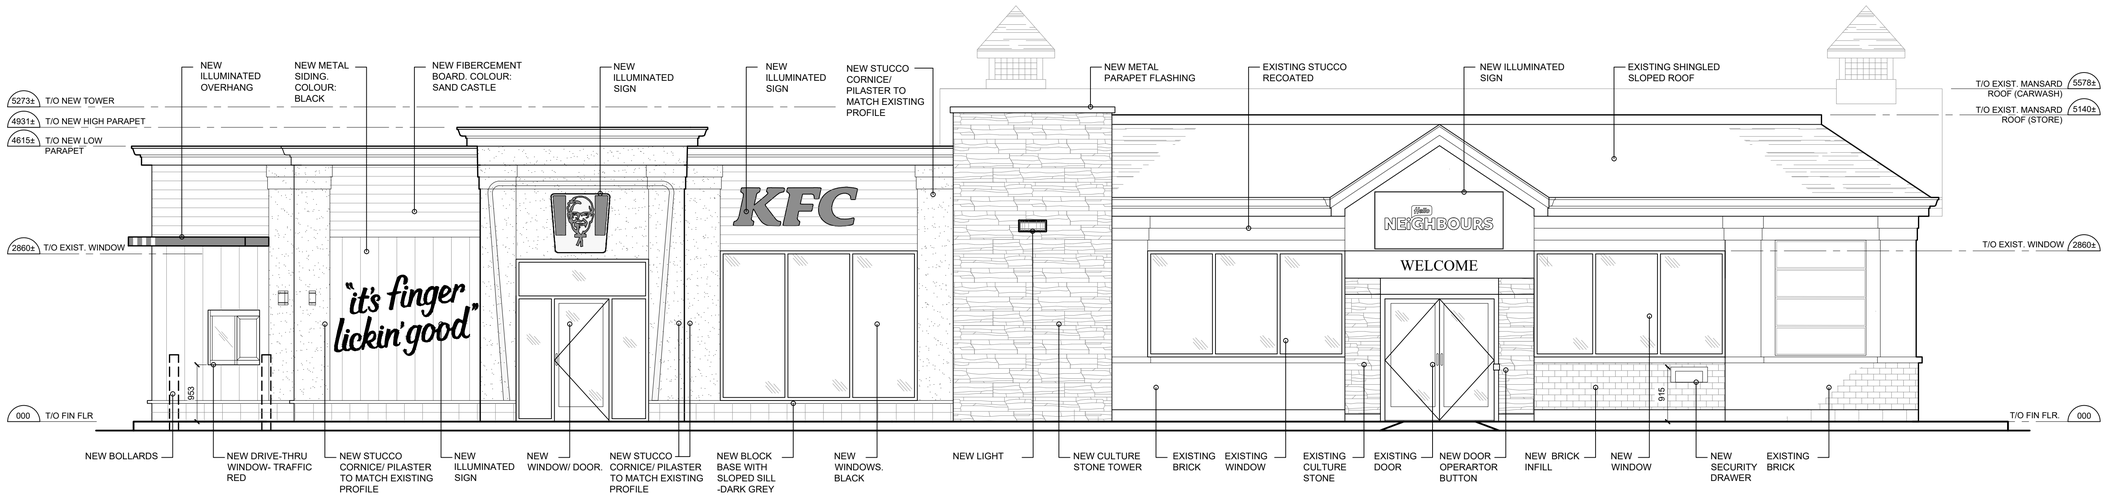

1 NORTH ELEVATION (PROPOSED)
FACING HAZELDEAN ROAD

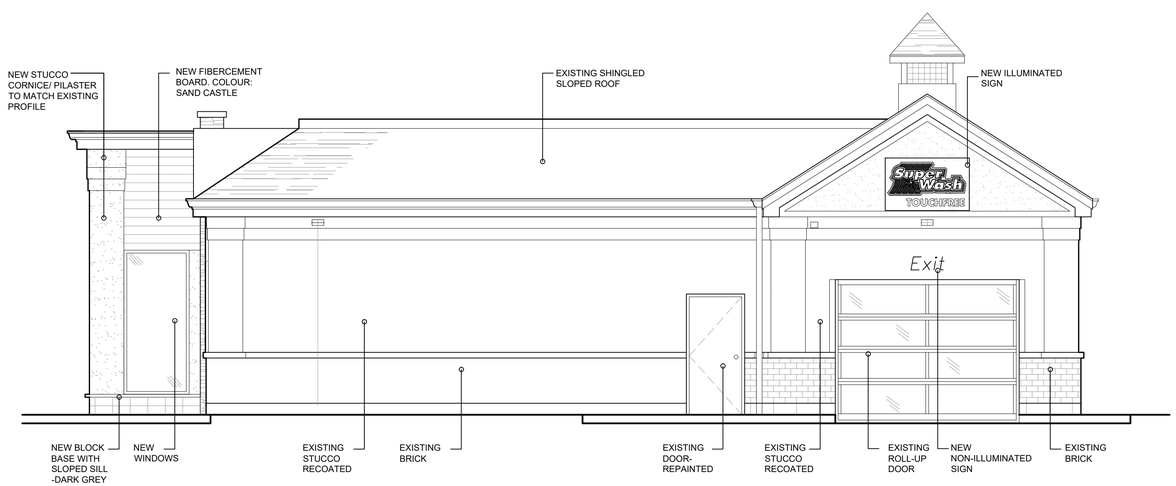

2 WEST ELEVATION (PROPOSED)

REVISION TABLE

REV.	DESCRIPTION	DRAWN / DATE	APP'D.

ISSUE TABLE

TO	FOR	DATE
CITY	ISSUED FOR SITE PLAN APPROVAL	2026 MAR 23

METRIC
ALL DIMENSIONS ARE IN MILLIMETRES U.N.O.. CONTRACTOR TO CHECK/VERIFY ALL DIMENSIONS PRIOR TO COMMENCEMENT OF WORK. ALL DESCREPANCIES TO BE REPORTED TO THE PROJECT DESIGNER. DO NOT SCALE DRAWINGS.

SEAL:

CONSULTANT:
K PAUL ARCHITECT INC.
ORLANDO·VANCOUVER·CALGARY·TORONTO
1420 CELEBRATION BLVD., SUITE #300, CELEBRATION, FL 34747

PETRO-CANADA
A Suncor business

DRAWING TITLE:
EXTERIOR ELEVATIONS 1 (PROPOSED)

PROJECT:
C.STORE EXPANSION WITH KFC ADDITION
6250 HAZELDEAN RD,
STITTSVILLE, ONTARIO

DRAWN BY: CT	CAD INFO.: SHEET SIZE D (559 x 864)
DRAWING SCALE: 1:50	PETRO-CANADA CAD FILE No.
DATE DRAWN: MAR 2026	CONSULTANT CAD FILE No.
CHECKED BY:	PLOT SCALE
APPROVED BY:	PLOT DATE
	PLOT CONFIGURATION

STD No./OUTLET No. 65044

A4

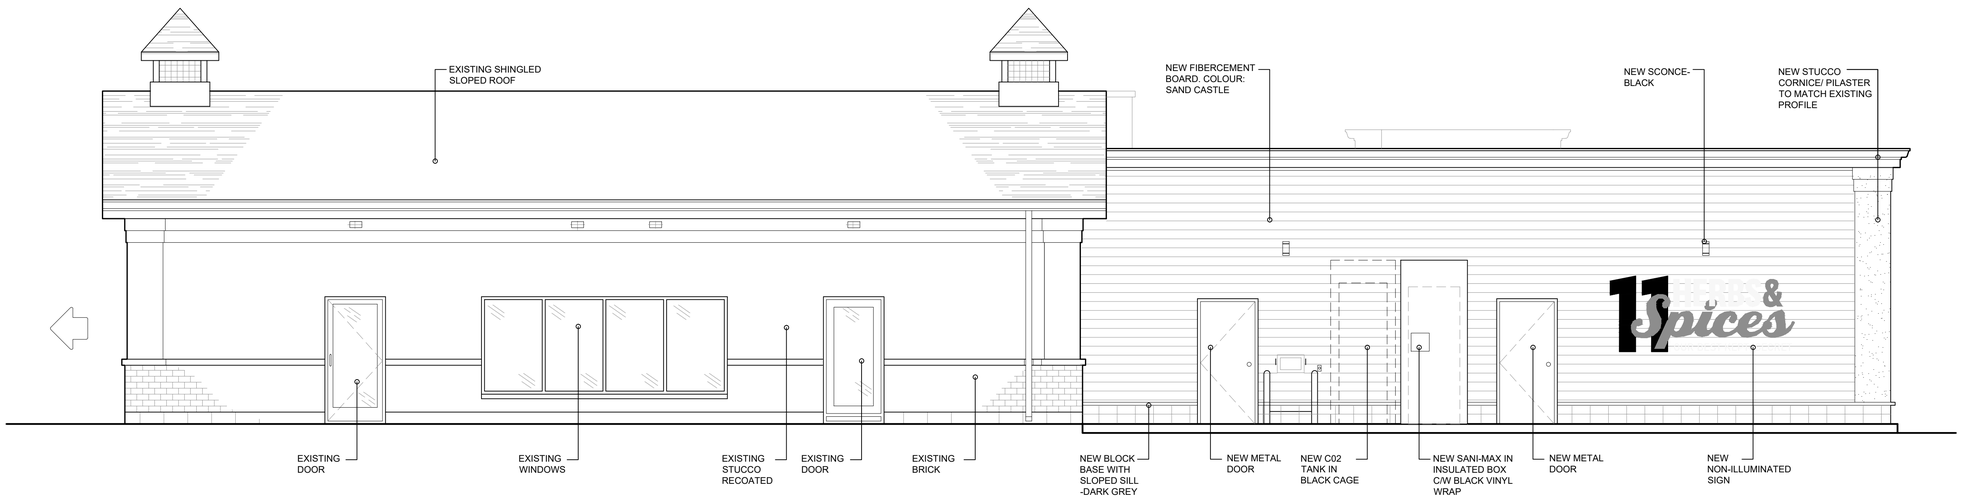

1 SOUTH ELEVATION (PROPOSED)

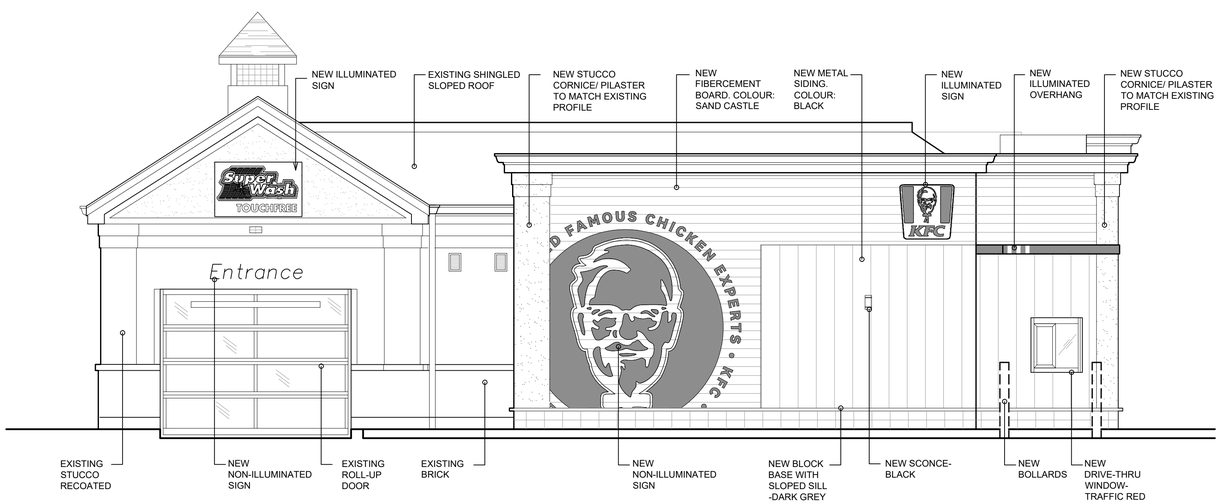

2 EAST ELEVATION (PROPOSED)
FACING CARP ROAD

REVISION TABLE

REV.	DESCRIPTION	DRAWN	APP'D.
		DATE	

ISSUE TABLE

TO	FOR	DATE
CITY	ISSUED FOR SITE PLAN APPROVAL	2026 MAR 23

METRIC
ALL DIMENSIONS ARE IN MILLIMETRES U.N.O.. CONTRACTOR TO CHECK/VERIFY ALL DIMENSIONS PRIOR TO COMMENCEMENT OF WORK. ALL DESCREPANCIES TO BE REPORTED TO THE PROJECT DESIGNER. DO NOT SCALE DRAWINGS.

SEAL:

CONSULTANT:
K PAUL ARCHITECT INC.
ORLANDO·VANCOUVER·CALGARY·TORONTO
1420 CELEBRATION BLVD., SUITE #300, CELEBRATION, FL 34747

PETRO-CANADA
A Suncor business

DRAWING TITLE:
EXTERIOR ELEVATIONS 2 (PROPOSED)

PROJECT:
C.STORE EXPANSION WITH KFC ADDITION
6250 HAZELDEAN RD,
STITTSVILLE, ONTARIO

DRAWN BY: CT
DRAWING SCALE: 1:50
DATE DRAWN: MAR 2026
CHECKED BY:
APPROVED BY:

CAD INFO.:
SHEET SIZE D (559 x 864)
PETRO-CANADA CAD FILE No.
CONSULTANT CAD FILE No.
PLOT SCALE
PLOT DATE
PLOT CONFIGURATION

STD No./OUTLET No.
65044

A5