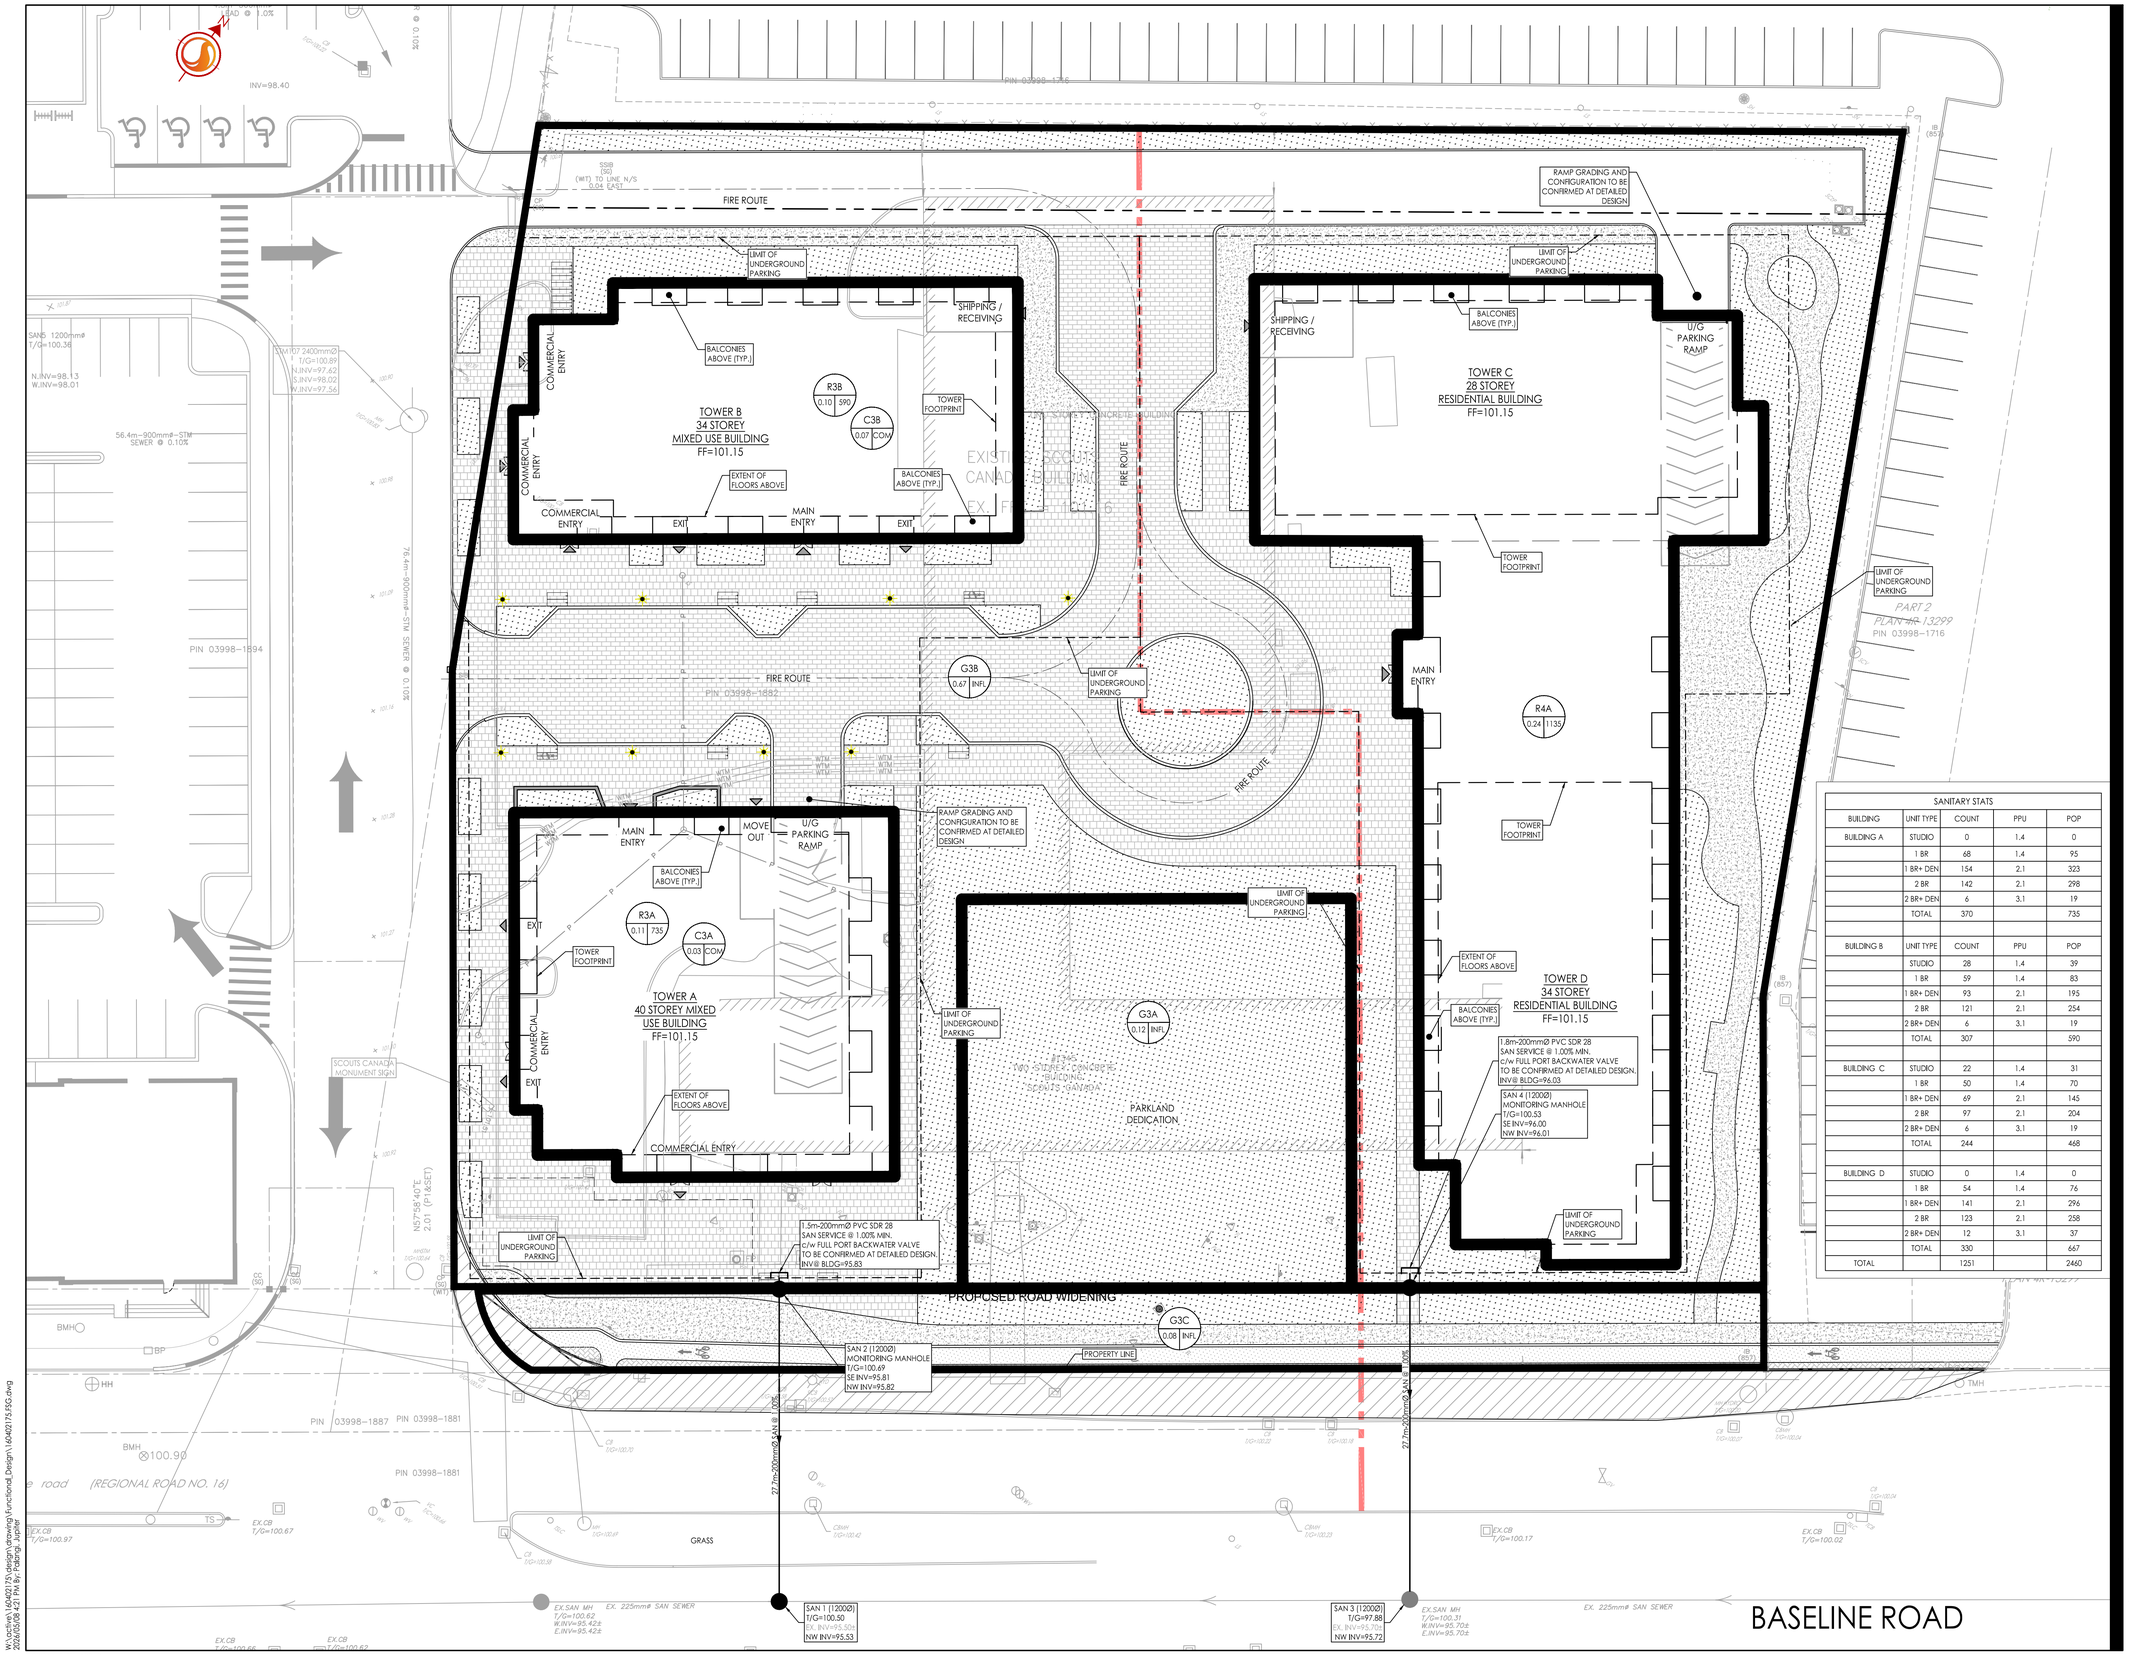

SANITARY STATS

BUILDING	UNIT TYPE	COUNT	PPU	POP
BUILDING A	STUDIO	0	1.4	0
	1 BR	68	1.4	95
	1 BR+ DEN	154	2.1	323
	2 BR	142	2.1	298
	2 BR+ DEN	6	3.1	19
	TOTAL	370		735
BUILDING B	UNIT TYPE	COUNT	PPU	POP
	STUDIO	28	1.4	39
	1 BR	59	1.4	83
	1 BR+ DEN	93	2.1	195
	2 BR	121	2.1	254
	2 BR+ DEN	6	3.1	19
	TOTAL	307		590
BUILDING C	STUDIO	22	1.4	31
	1 BR	50	1.4	70
	1 BR+ DEN	69	2.1	145
	2 BR	97	2.1	204
	2 BR+ DEN	6	3.1	19
	TOTAL	244		468
BUILDING D	STUDIO	0	1.4	0
	1 BR	54	1.4	76
	1 BR+ DEN	141	2.1	296
	2 BR	123	2.1	258
	2 BR+ DEN	12	3.1	37
	TOTAL	330		667
TOTAL		1251		2460

Stantec

Stantec Consulting Ltd.
400 - 1331 Clyde Avenue
Ottawa ON
Tel. 613.722.4420
www.stantec.com

Copyright Reserved

The Contractor shall verify and be responsible for all dimensions. DO NOT scale the drawing - any errors or omissions shall be reported to Stantec without delay.
The Copyrights to all designs and drawings are the property of Stantec. Reproduction or use for any purpose other than that authorized by Stantec is forbidden.

Legend

- R100A / 0.31 / 50 — SANITARY DRAINAGE AREA ID# / POPULATION COUNT / SANITARY DRAINAGE AREA ha.
- G100A / 0.11 / INFL — INFILTRATION DRAINAGE AREA ID# / INFILTRATION RATE OF 0.33 L/s/Ha APPLIED / SANITARY DRAINAGE AREA ha.
- C100A / 0.11 / COM — COMMERCIAL SANITARY DRAINAGE AREA ID# / 28,000 L/GROSS Ha/d APPLIED / SANITARY DRAINAGE AREA ha.
- SANITARY DRAINAGE AREA
- PROPOSED SANITARY MH AND SEWER
- EXISTING SANITARY MH AND SEWER

Notes

1. FACTORED POPULATION COUNTS ARE CONSERVATIVE AND WILL BE CONFIRMED AT DETAILED DESIGN

KEY PLAN
N.T.S.

1	ISSUED FOR REVIEW	JP	PM	26.05.08
	Revision	By	Appd.	YY.MM.DD

File Name: 160402175.FSG.dwg	JP	DT	JP	26.04.26
	Dwn.	Chkd.	Dsgn.	YY.MM.DD

Permit-Seal

Client/Project
BERTONE MANAGEMENT INC.

1345 BASELINE ROAD

Ottawa, ON

Title
FUNCTIONAL
SANITARY DRAINAGE PLAN

Project No.	Scale	Sheet	Revision
160402175	1:250	5 of 6	1
Drawing No.			
SA-1			

W:\active\160402175\design\drawings\functional_Design\160402175.FSG.dwg
2026/03/08 4:21 PM By: Pradeep Jupiter

ORIGINAL SHEET - ARCH D