

1

#1

#2

#3

#4

#5

#6

#7

#8

#C

#1

#1

#1

#1

#1

#1

#1

This key plan shows location of elevation markers.
Refer to next pages for building transition.

10	25% DD CHECKPOINT	2026-04-30
8	Stage 2.1 Block Schematic Resubmission	2025-11-05
NO.	ISSUED	DATE

All measurements are to be checked and verified on site by the contractor before proceeding with work.

Do not scale drawings

Drawn by: Author
Checked by: Checker
Project No: 9915-96
Scale: As indicated

First issued: 2025-11-05
Current issue: 10
Issue date: 2026-04-30





Project Name:
**QUEENSWAY CARLETON HOSPITAL
PART 4 EXPANSION**

Project Address:
3045 BASELINE ROAD, OTTAWA, ON, K2H 8P4 613-721-2000
PROPERTY IDENTIFICATION NO. 04698-0083 (LT)

Sheet Title:

**SITE KEY PLAN -
BUILDING ELEVATIONS**

Drawing No.:
A500.0

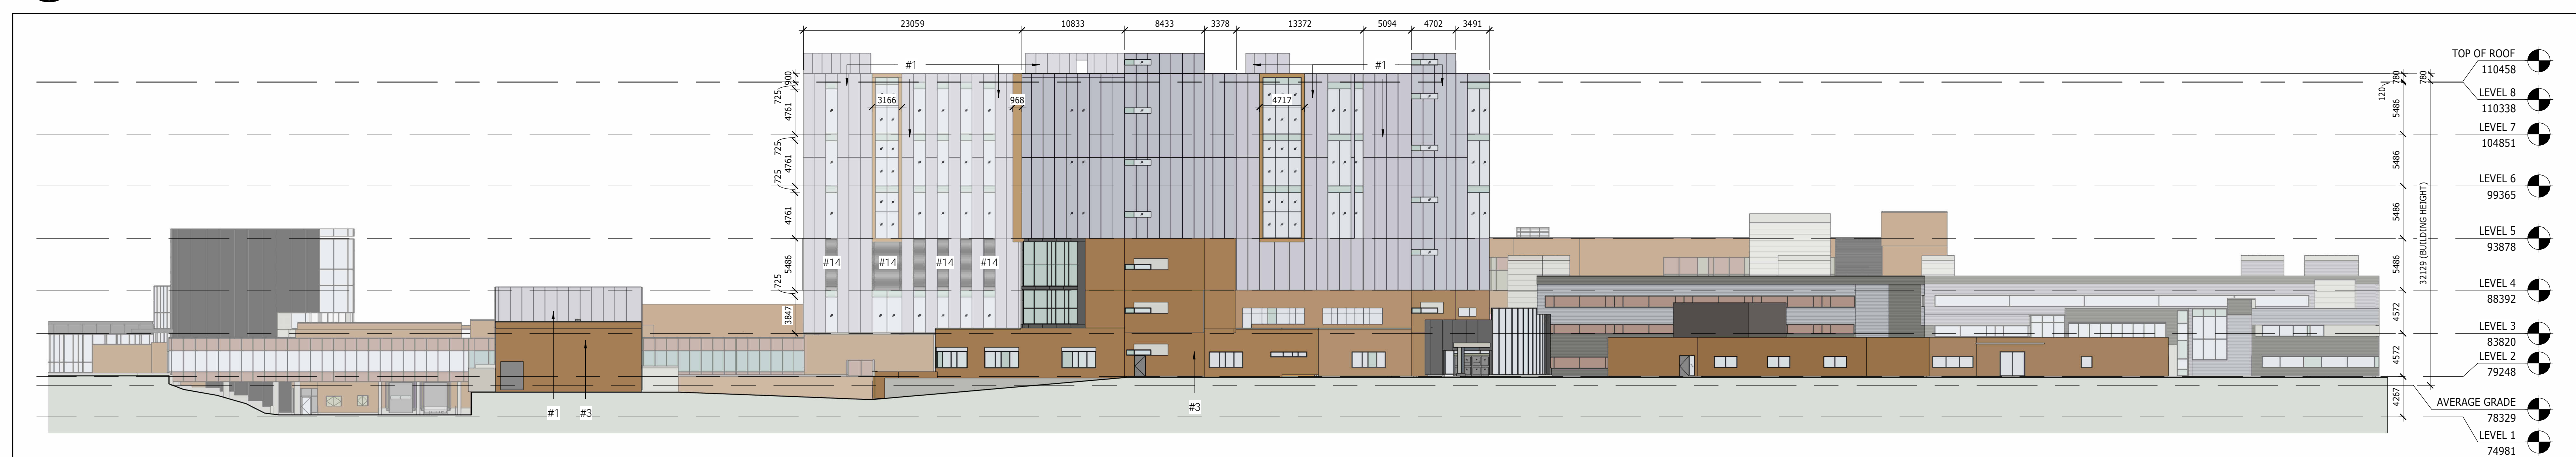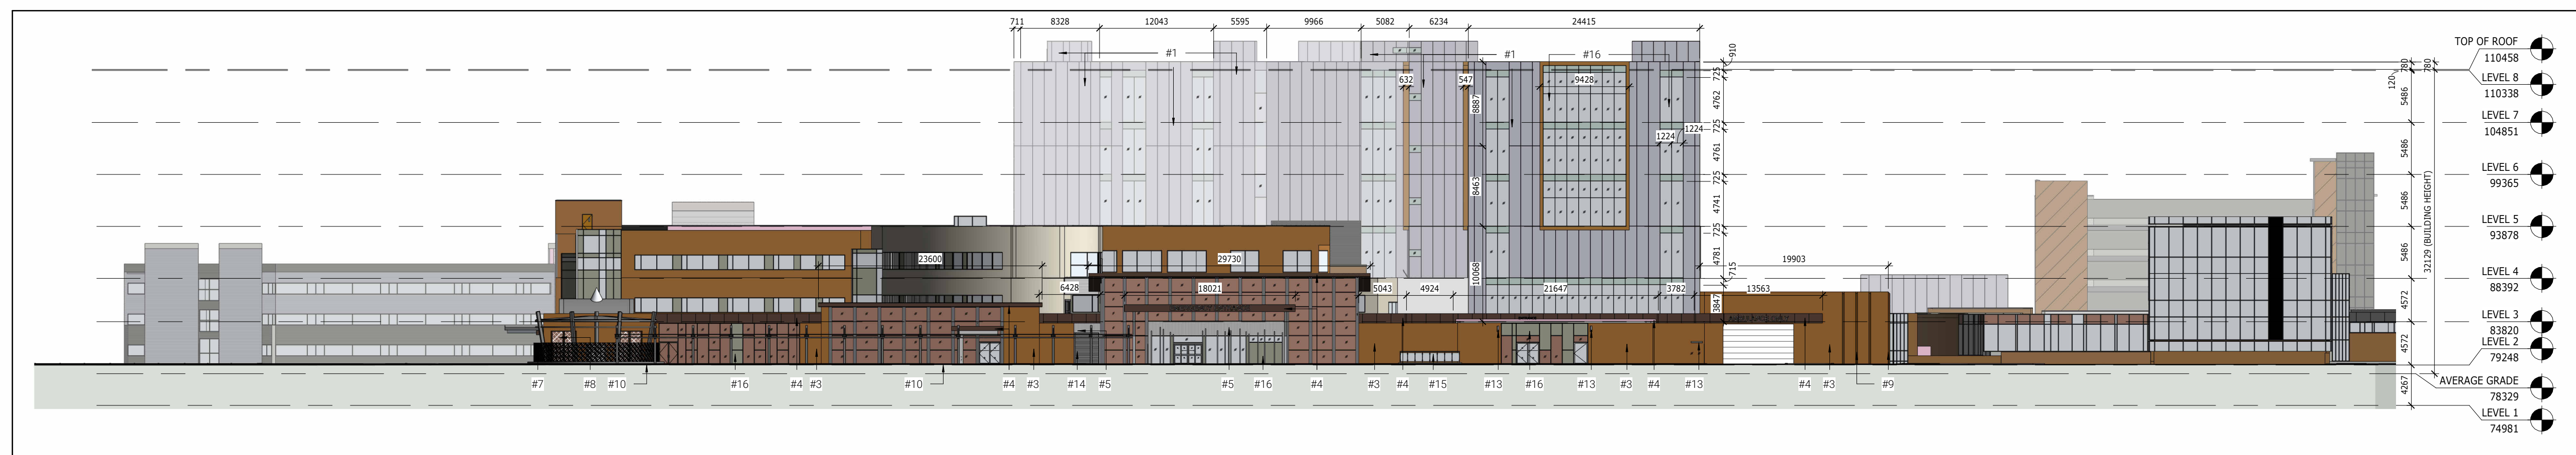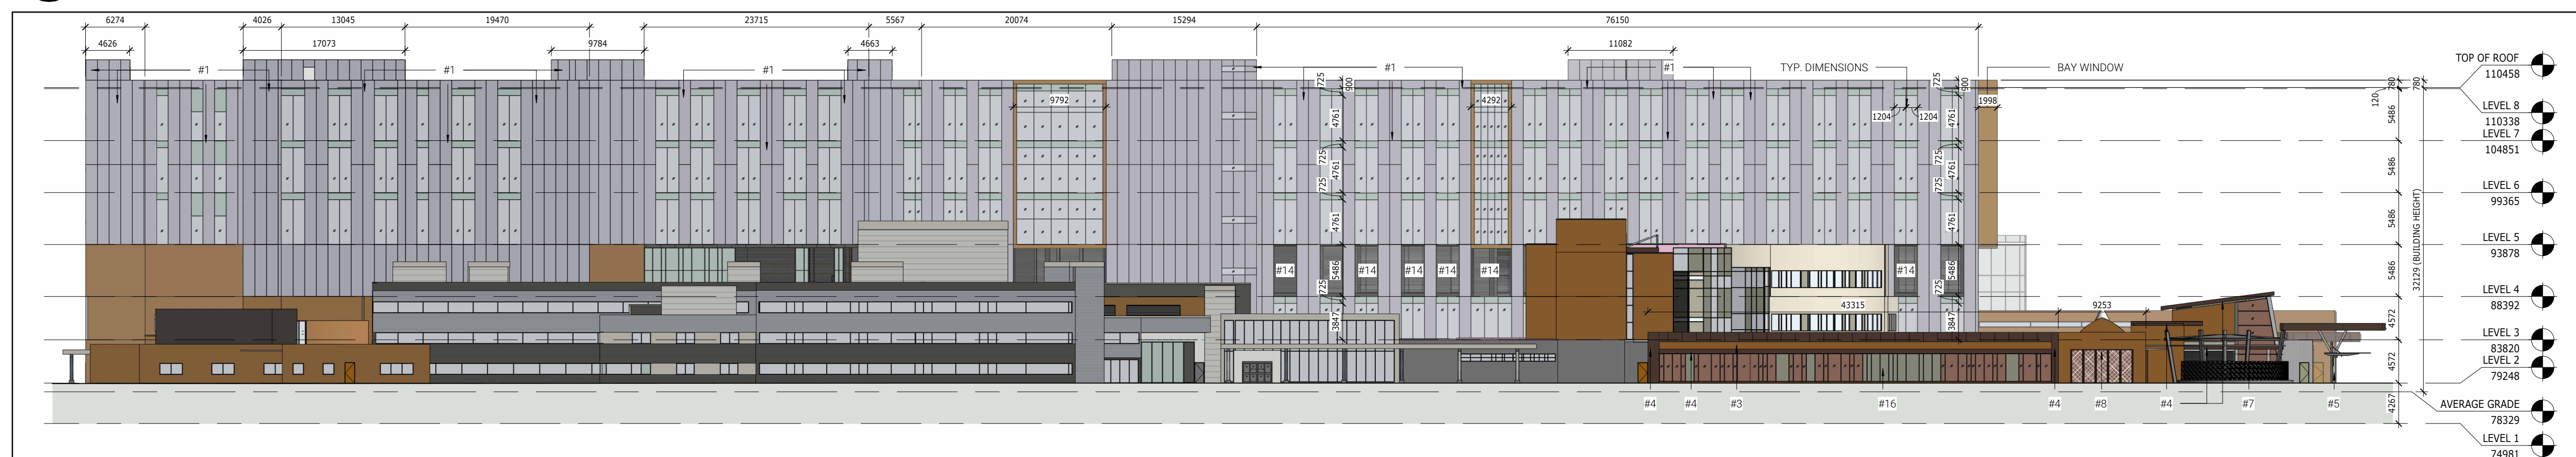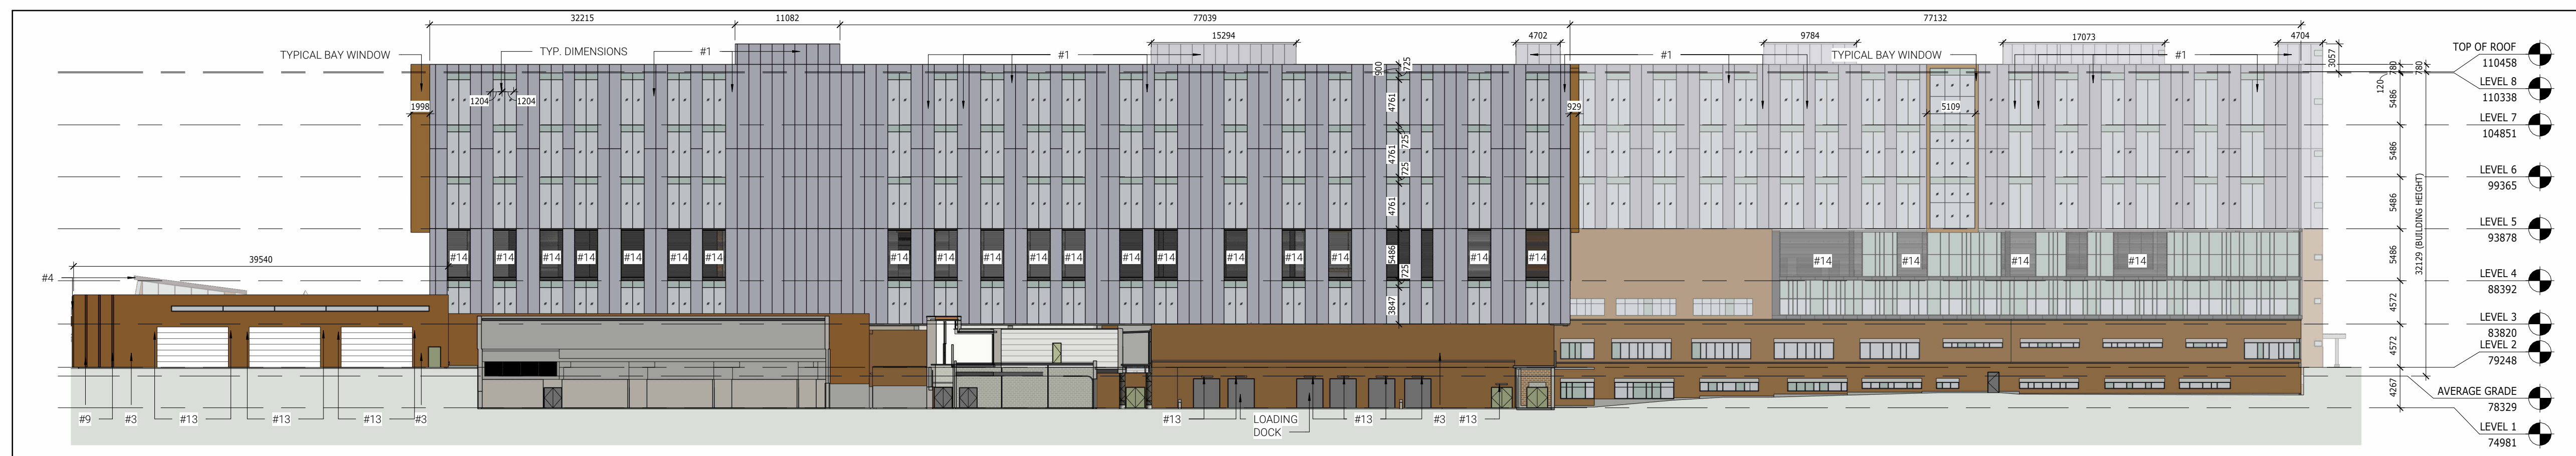

PARKIN

PARKIN ARCHITECTS LIMITED

200 LAURIER ST W, SUITE 300, OTTAWA, ON, K1P 6M7, 613-739-7700



NOVATECH ENGINEERING CONSULTANTS
240 MICHAEL COWPLAND DR, OTTAWA, ON, K2M 1P6, 613-254-9643



STANTEC GEOMATICS LTD.

1331 CLYDE AVE, OTTAWA, ON, K2C 3G4, 613-722-4420




CORUSH SUNDERLAND WRIGHT

319 McRAE AVE, OTTAWA, ON, K1Z 0B9, 613-729-4536



VANDERWESTEN & RUTHERFORD ASSOCIATES INC.
1130 MORRISON DR, OTTAWA, ON, K2H 9N6 613-563-2100

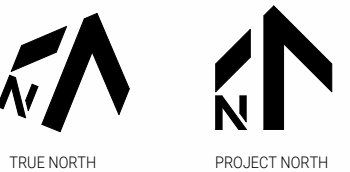

10	25% DD CHECKPOINT	2025-04-30
8	Stage 2 1 Block Schematic Resubmission	2025-11-05
NO.	ISSUED	DATE

Issues

All measurements are to be checked and verified on site by the contractor before proceeding with work

Do not scale drawings

Drawn by: Author
Checked by: Checker
Project No: 9915-96
Scale: 1 : 400

First issued: 2025-11-05
Current issue: 10
Issue date: 2026-04-30

Project Name:

**QUEENSWAY CARLETON HOSPITAL
PART 4 EXPANSION**

Project Address:

3045 BASELINE ROAD, OTTAWA, ON, K2H 8P4 613-721-2000
PROPERTY IDENTIFICATION NO. 04698-0083 (LT)

Sheet Title:

BUILDING ELEVATIONS

Drawing No.:

A500.1

