



	FIRE DEPARTMENT CONNECTION
	BUILDING ENTRANCE / EXIT
	FIRE HYDRANT
	BOLLARD
	MANHOLE (SEE CIVIL)
	TRANSFORMER (HYDRO)
	CATCH BASIN (SEE CIVIL)
	LIGHT STANDARD (SEE ELECTRICAL)
	EV CHARGE STATION (SEE ELECTRICAL)
	BARRIER-FREE PARKING
	VEHICULAR TRAFFIC DIRECTION
	CURB
	DEPRESSED CURB
	TREE. SEE LANDSCAPE.

VEHICLE PARKING (SECTION 101): PART 4, 101. (3).	
REFERENCE : [AREA X] - SCHEDULE 1A	
PERSONAL SERV. BUS. (N64): REQUIRED:	[3.4 Per 100 m2 Excl. 200
MID-HIGH RISE MIXED AP. (R15): REQUIRED:	[0.5 Per Unit, Excl. 12] :
VISITOR PARKING (102. (3)): REQUIRED:	[0.1 Per Unit, Excl. 12] :
MINIMUM REQUIRED:	TBC
PARKING FOR THE PHYSICALLY DISABLED (PARKING BYLAW 2003-2030, SECTION 122):	
MINIMUM REQUIRED:	- TYPE A1 - TYPE B
NUMBER PROVIDED:	TBC




MINIMUM REQUIRED:	[0.5 Per Unit] : 0.5 x 319 = 1
NUMBER PROVIDED:	- SEE BIKE PARKING TAB

BIKE PARKING TABLE :	BIKE PARKING PROVIDED
LS-BIKE	166


LOADING ZONE (SECTION 113):	
MINIMUM REQUIRED:	-
NUMBER PROVIDED:	-*

--	--

ARCHITECTURE

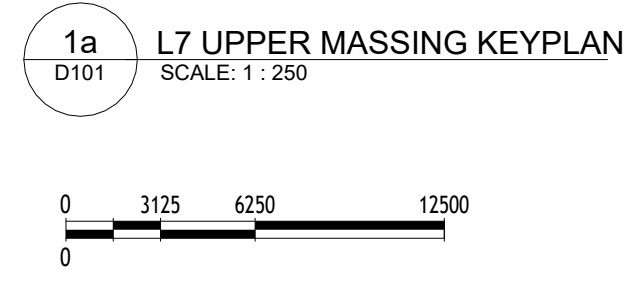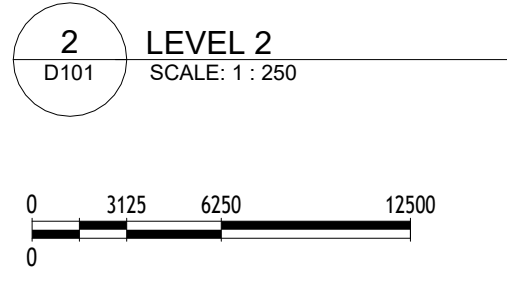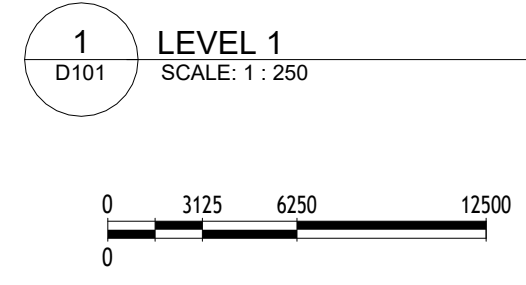


- ARCHITECTURAL

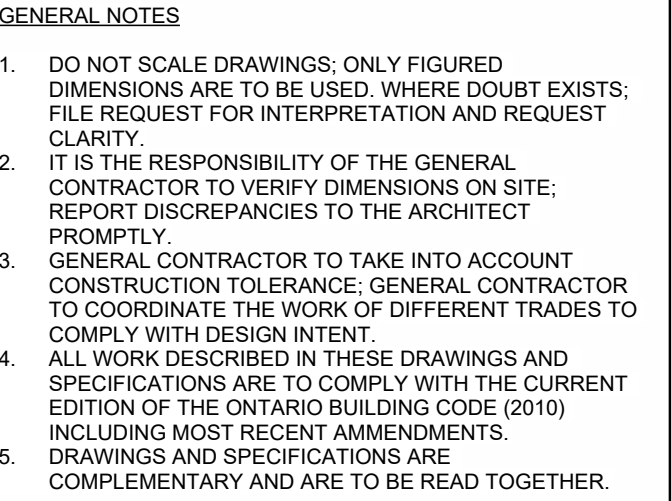

COPYRIGHT

THIS DRAWING IS AN INSTRUMENT OF SERVICE AND IS PROTECTED BY COPYRIGHT AND IS THE SOLE PROPERTY OF ARCHITECTS DCA INC. COPIES, INCLUDING ELECTRONIC COPIES, MAY ONLY BE USED FOR THE PURPOSE INTENDED, FOR THE SINGLE PROJECT FOR WHICH THEY ARE ISSUED AND MAY NOT BE OFFERED FOR SALE OR TRANSFER WITHOUT THE EXPRESS WRITTEN PERMISSION OF THE ARCHITECT.

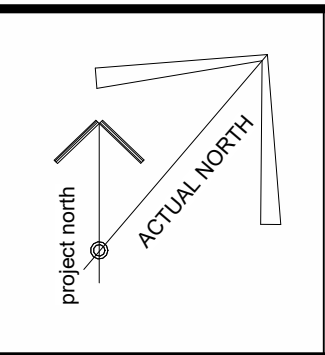[illegible]

CLIENT
AMBASSADOR REALTY
185 SOMERSET ST W., OTTAWA, ON., K2P0J2



A GROUP OF ARCHITECTS
201-1339 WELLINGTON ST. W OTTAWA ON K1Y 3B8
WWW.ARCHITECTSDCA.COM 613.725.2294


PROJECT TITLE
1296-1300 CARLING AVENUE

DRAWING TITLE

MASS SECTION

DATE	DRAWN Author	JOB NO.	DRAWING NO. D102
SCALE 1 : 250	REVIEWED Checker		

ARCHITECTURAL

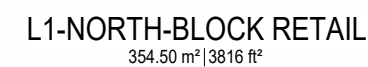ARCHITECTURAL