

BYRON ELEVATION



CHURCHIL ELEVATION

RJH ARCHITECTURE + PLANNING

ONTARIO ASSOCIATION OF ARCHITECTS
ROSALINE J. HILL
LICENCE
5997

2305 - Byron Place project Ottawa ON DATE: 2026-10-09 SCALE: 1 : 150	DRAWN BY S.S.
433-435 CHURCHIL AVE. ELEVATIONS	SHEET # D213 PROJ. No. #

PLOT DATE: 2026-10-28 11:38:13 AM PLOT SCALE: 1:1 PAPER SIZE: ANSI B Tabloid 11" x 17" (279.40 x 431.80mm)



REAR YARD ELEVATION



INTERIOR SIDE ELEVATION

RJH ARCHITECTURE + PLANNING

ONTARIO ASSOCIATION OF ARCHITECTS
ROSALINE J. HILL
LICENCE
5997

2305 - Byron Place project Ottawa ON DATE: 2026-10-09 SCALE: 1 : 150	DRAWN BY S.S.
433-435 CHURCHIL AVE ELEVATIONS	SHEET # D214 PROJ. No. #

PLOT DATE: 2026-10-28 11:38:49 AM PLOT SCALE: 1:1 PAPER SIZE: ANSI B Tabloid 11" x 17" (279.40 x 431.80mm)



BYRON ELEVATION



HEIGHCROFT ELEVATION

REAR YARD ELEVATION

INTERIOR SIDE YARD ELEVATION

RJH ARCHITECTURE + PLANNING

ONTARIO ASSOCIATION OF ARCHITECTS
ROSALINE J. HILL
LICENCE
5997

2305 - Byron Place project

Ottawa ON

DATE: 2026-10-09

SCALE: 1 : 150

DRAWN BY S.S.

468 BYRON PL ELEVATIONS

SHEET # D211

PROJ. No. #

PLOT DATE: 2026-10-28 11:35:58 AM

PLOT SCALE: 1:1

PAPER SIZE: ANSI B Tabloid 11" x 17" (279.40 x 431.80mm)



BYRON ELEVATION



INTERIOR SIDE YARD ELEVATION

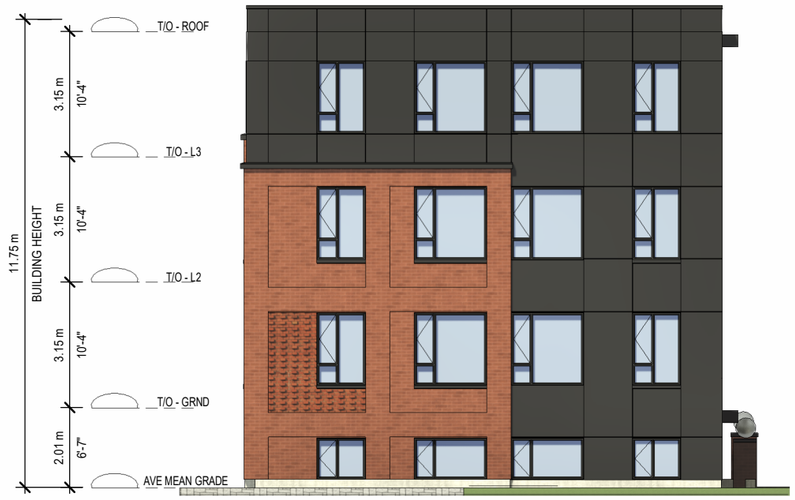

REAR YARD ELEVATION



INTERIOR SIDE YARD ELEVATION

RJH ARCHITECTURE + PLANNING

ONTARIO ASSOCIATION OF ARCHITECTS
ROSALINE J. HILL
LICENCE
5997

2305 - Byron Place project Ottawa ON DATE: 2026-10-09 SCALE: 1 : 150	DRAWN BY S.S.
472 BYRON PL ELEVATIONS	SHEET # D212 PROJ. No. #