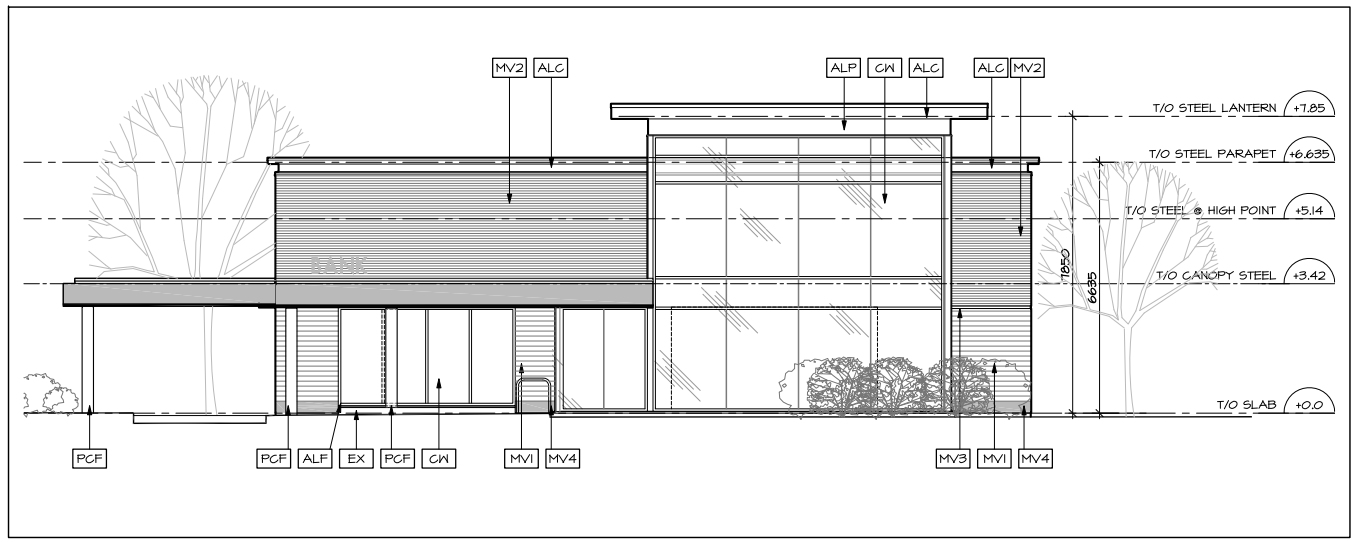

1 / A3.2 **WEST ELEVATION - MAIN ENTRY**

1:200

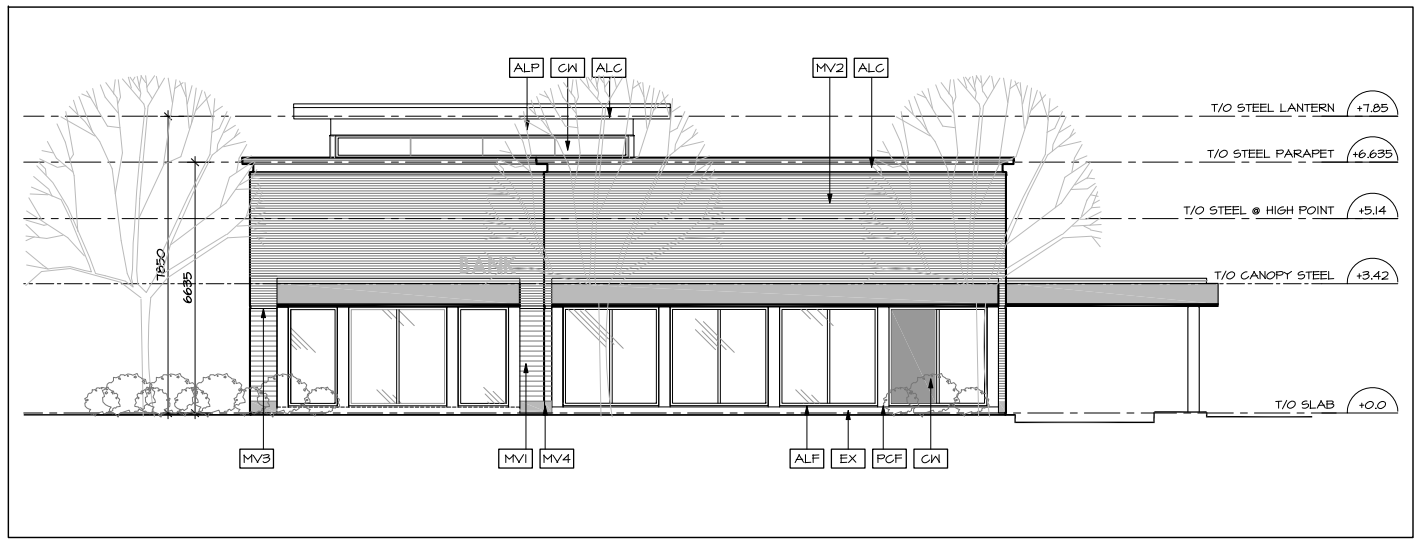

2 / A3.2 **EAST ELEVATION**

1:200

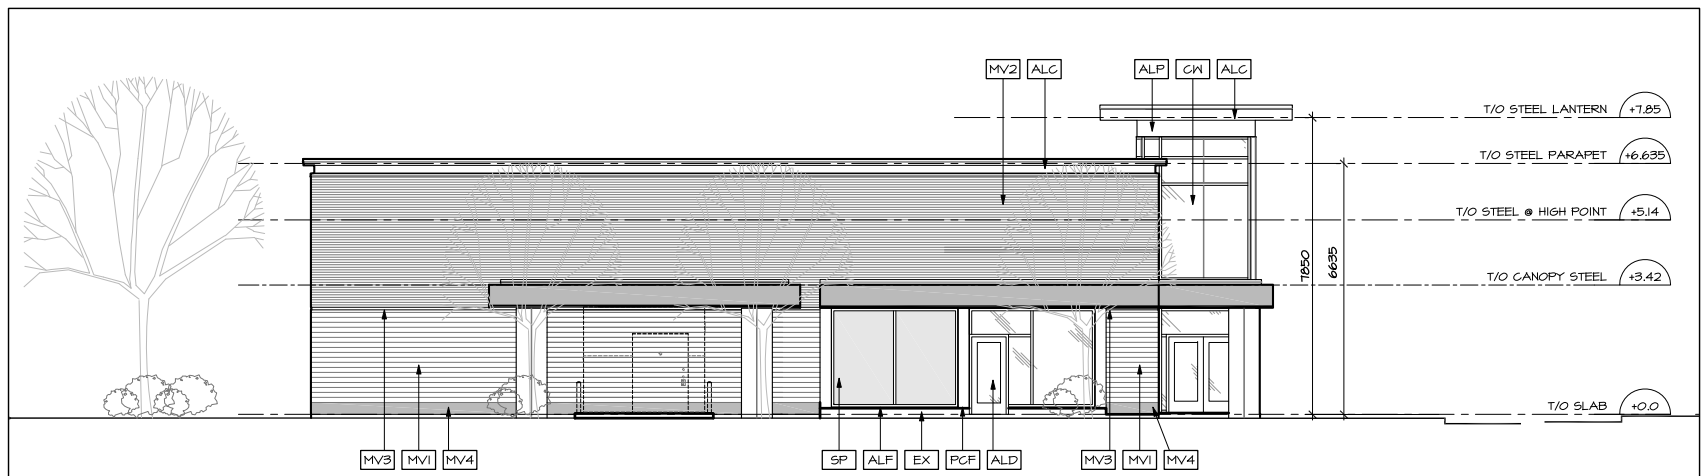

3 / A3.2 **NORTH ELEVATION - DRIVE THRU**

1:200

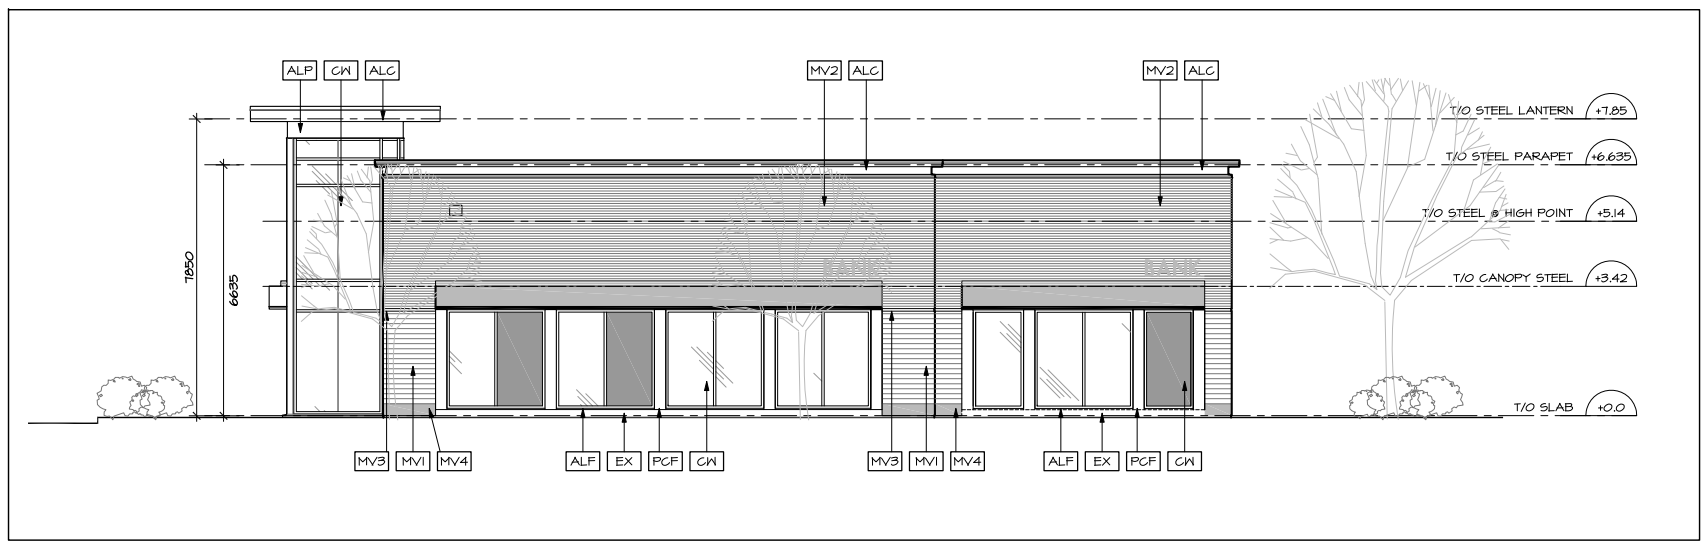

4 / A3.2 **SOUTH ELEVATION**

1:200

LIST OF MATERIALS:

GW	ALUMINUM CURTAINWALL SYSTEM CLEAR ANODIZED - FRAMING AND GLAZING
ALD	CLEAR ANODIZED ALUMINUM DOOR
ALC	COMPOSITE ALUMINUM COPING - CLEAR ANODIZED
ALS	COMPOSITE ALUMINUM SOFFIT - CLEAR ANODIZED
ALP	COMPOSITE ALUMINUM PANEL - CLEAR ANODIZED FINISH
ALF	PREFINISHED ALUMINUM FLASHING - CLEAR ANODIZED FINISH - OVER CONCRETE UPSTAND
BOL	CONCRETE-ENCASED STEEL BOLLARD
HMD	HOLLOW METAL DOOR PAINT TO MATCH MASONRY FIELD
MV-1	MASONRY VENEER TYPE 1
MV-2	MASONRY VENEER TYPE 2
MV-3	MASONRY VENEER TYPE 3
MV-4	MASONRY VENEER TYPE 4
PCF	PRECAST CONCRETE FIN
SP	GLASS SPANDREL PANEL c/w INSULATED GALV. METAL BACKPAN

TAGGART REALTY MANAGEMENT

CLIENT APPROVAL

Signature: _____ Date: _____

Name: CLIENT NAME

Title: CLIENT TITLE

Company: CLIENT

no.	date	revision
01	27.FEB.2013	ZONING BY-LAW SUBMISSION

It is the responsibility of the appropriate contractor to check and verify all dimensions on site and report all errors and/or omissions to the engineer.

All contractors must comply with all

Do not scale drawings.

This drawing may not be used for construction until signed.

Copyright reserved.

ONTARIO ASSOCIATION OF ARCHITECTS
BARRY J. HOBIN
LICENCE
3049

BARRY J. HOBIN & ASSOCIATES ARCHITECTS INCORPORATED

63 PAMILLA STREET
OTTAWA, ONT. K1S 3K7

613-238-7200 Fax: 613-235-2005
Email: mail@hobinarc.com

PROJECT
COPE DRIVE COMMERCIAL DEVELOPMENT
Ottawa, Ontario

DRAWING TITLE
BLOCK B

DRAWN	DATE	SCALE
LC	02/22/13	1:200

PROJECT 0012.42

DRAWING NO. A3.2

REVISION NO.

None
None