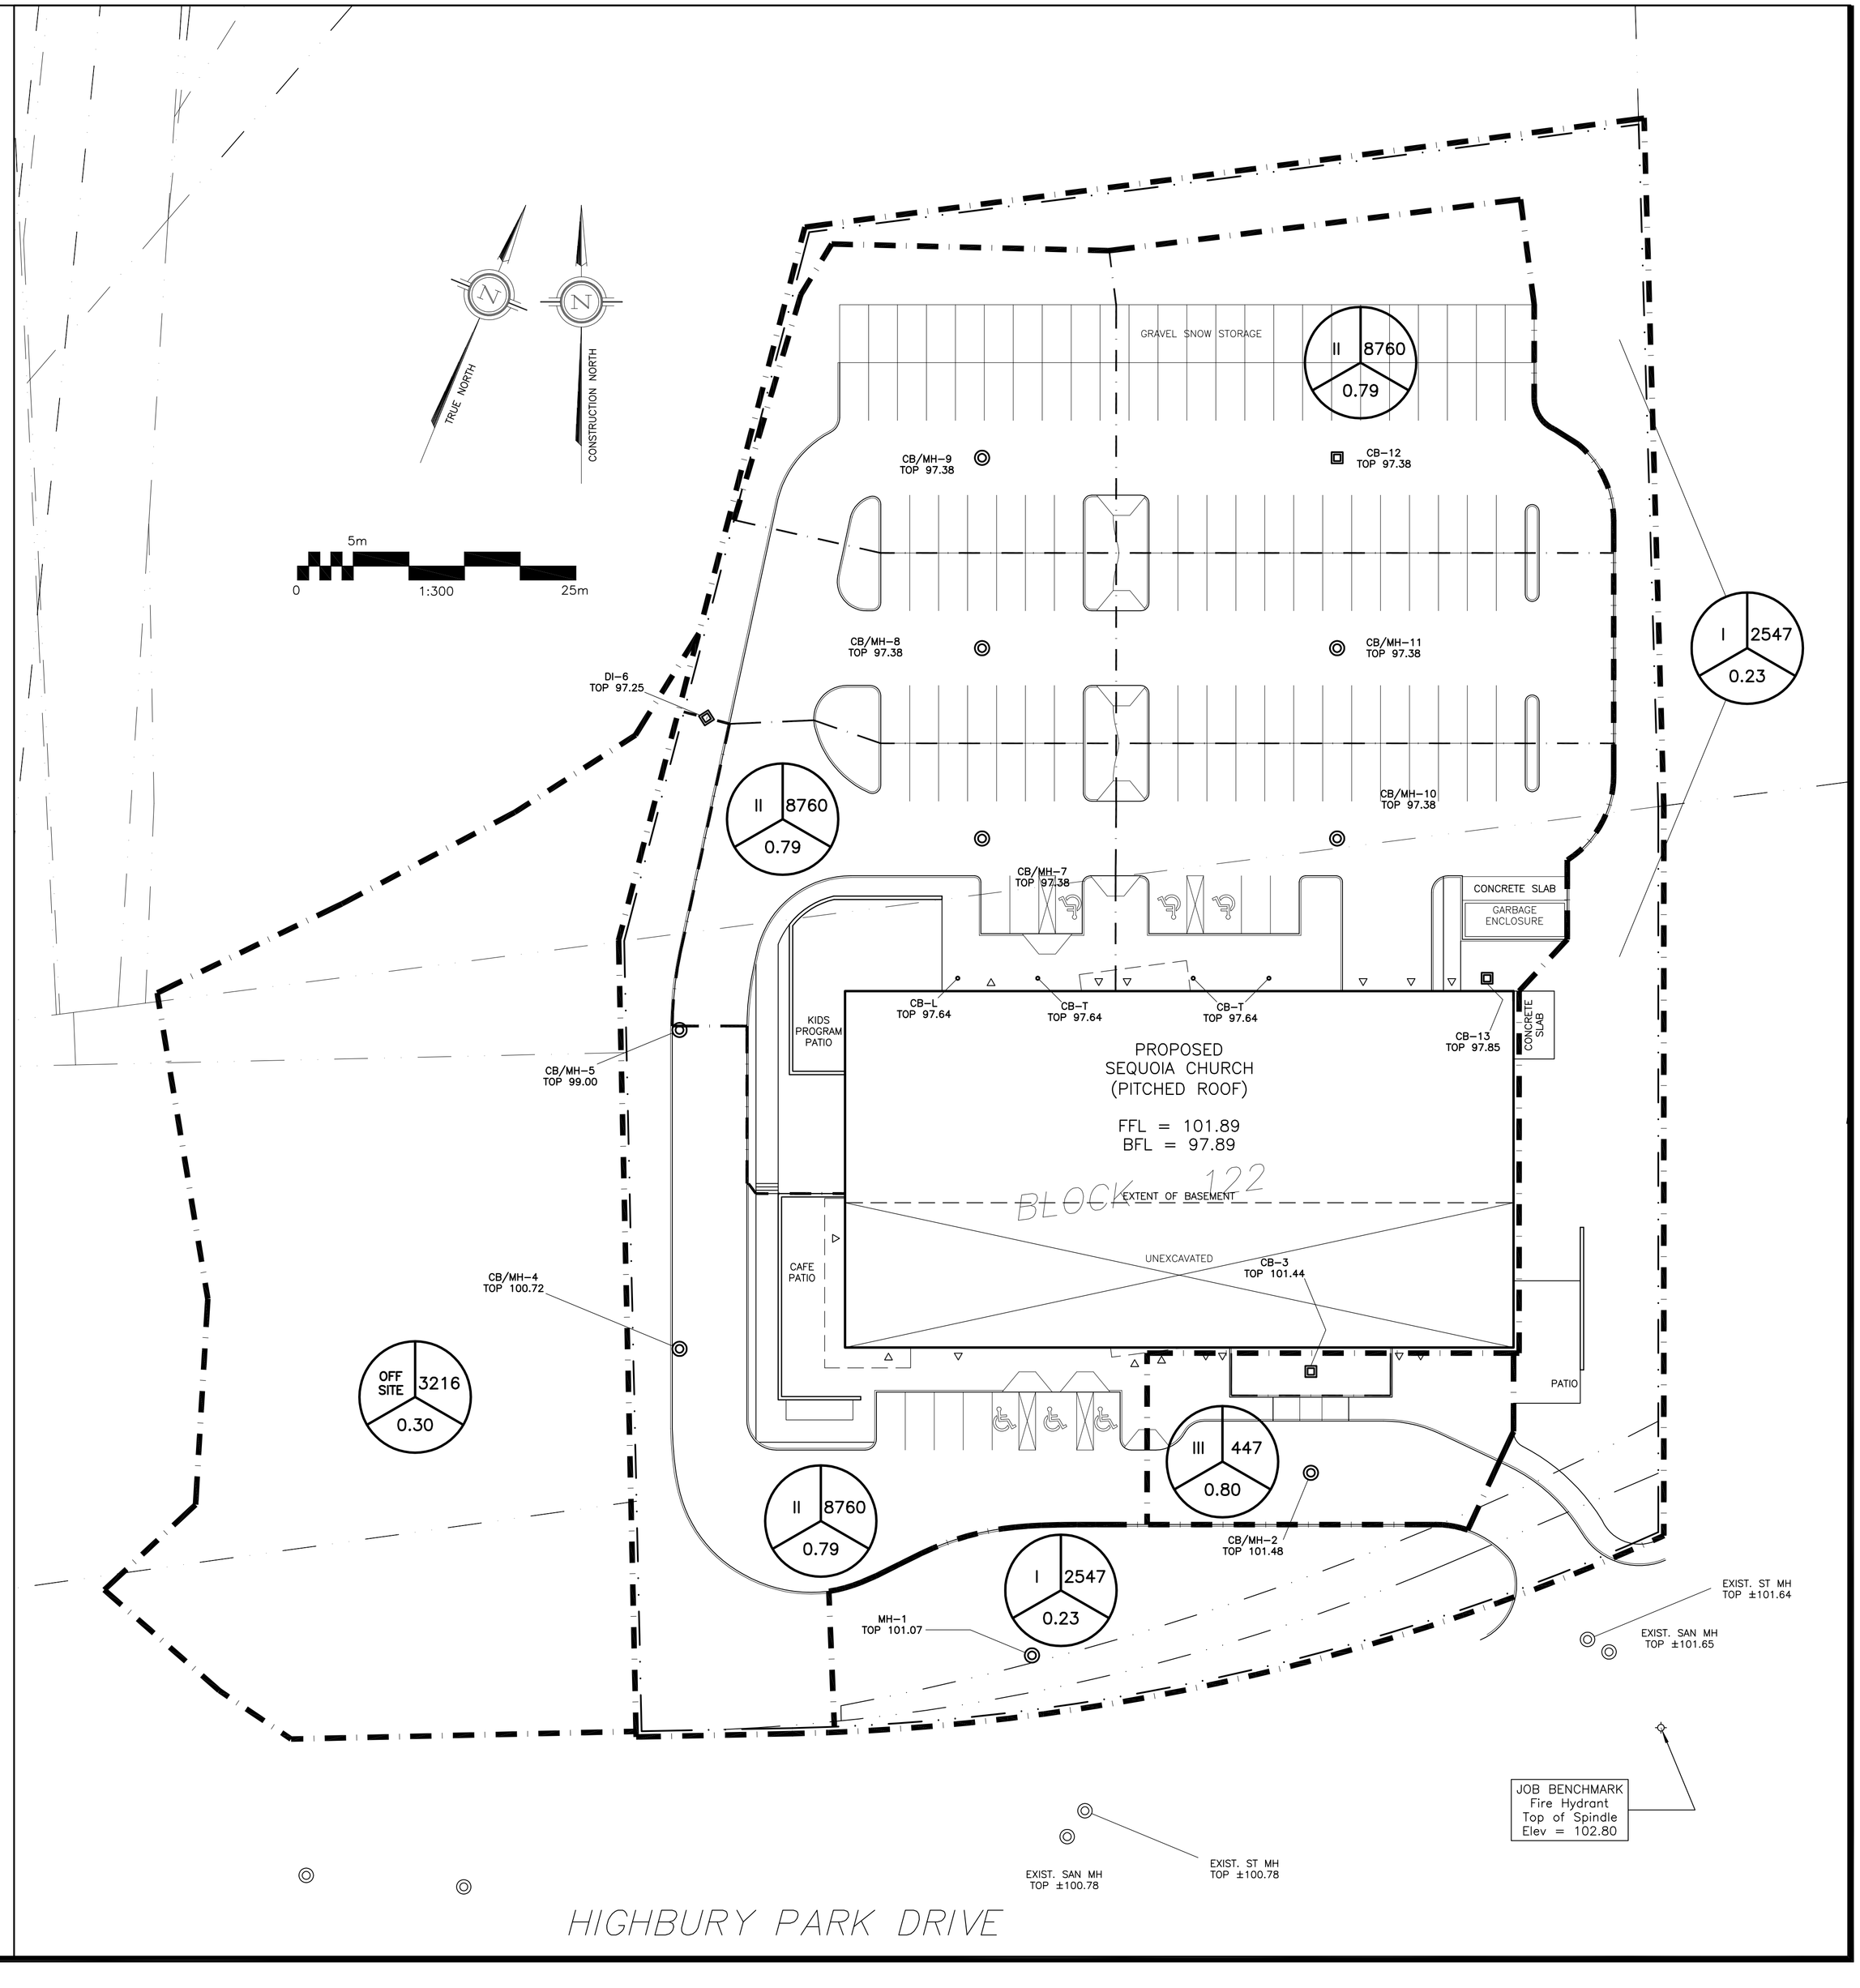

LEGEND

DRAINAGE AREA — AREA (sq.m)

I 7698 0.25

5 YEAR RUNOFF COEFFICIENT

KEY PLAN

APPROVED ☐ REFUSED ☐

THIS ____ DAY OF _____, 20____

LILY XU, MCIP, RPP MANAGER
DEVELOPMENT REVIEW - SOUTH
PLANNING, INFRASTRUCTURE & ECONOMIC
DEVELOPMENT DEPARTMENT, CITY OF OTTAWA

No.	DATE	REVISION
3	NOV 13–19	ISSUED FOR COORDINATION
2	MAY 29–19	ISSUED FOR APPROVAL
1	MAY 24–19	ISSUED FOR REVIEW & COORDINATION

D. B. GRAY ENGINEERING INC.
Stormwater Management - Grading & Drainage - Storm & Sanitary Sewers - Watermains
700 Long Point Circle 613-425-8044
Ottawa, Ontario d.gray@dbgrayengineering.com

Project

PROPOSED
SEQUOIA CHURCH
35 HIGHBURY PARK DRIVE
OTTAWA, ONTARIO

Drawing Title

DRAINAGE PLAN

Engineer's Seal

Drawn	D.B.G.
Hor. Scale	1:300
Vert. Scale	
Date	FEB 28–19
Job No.	14028

Drawing No. C–5 of 5

D07-12-19-0094 D02-02-19-0065