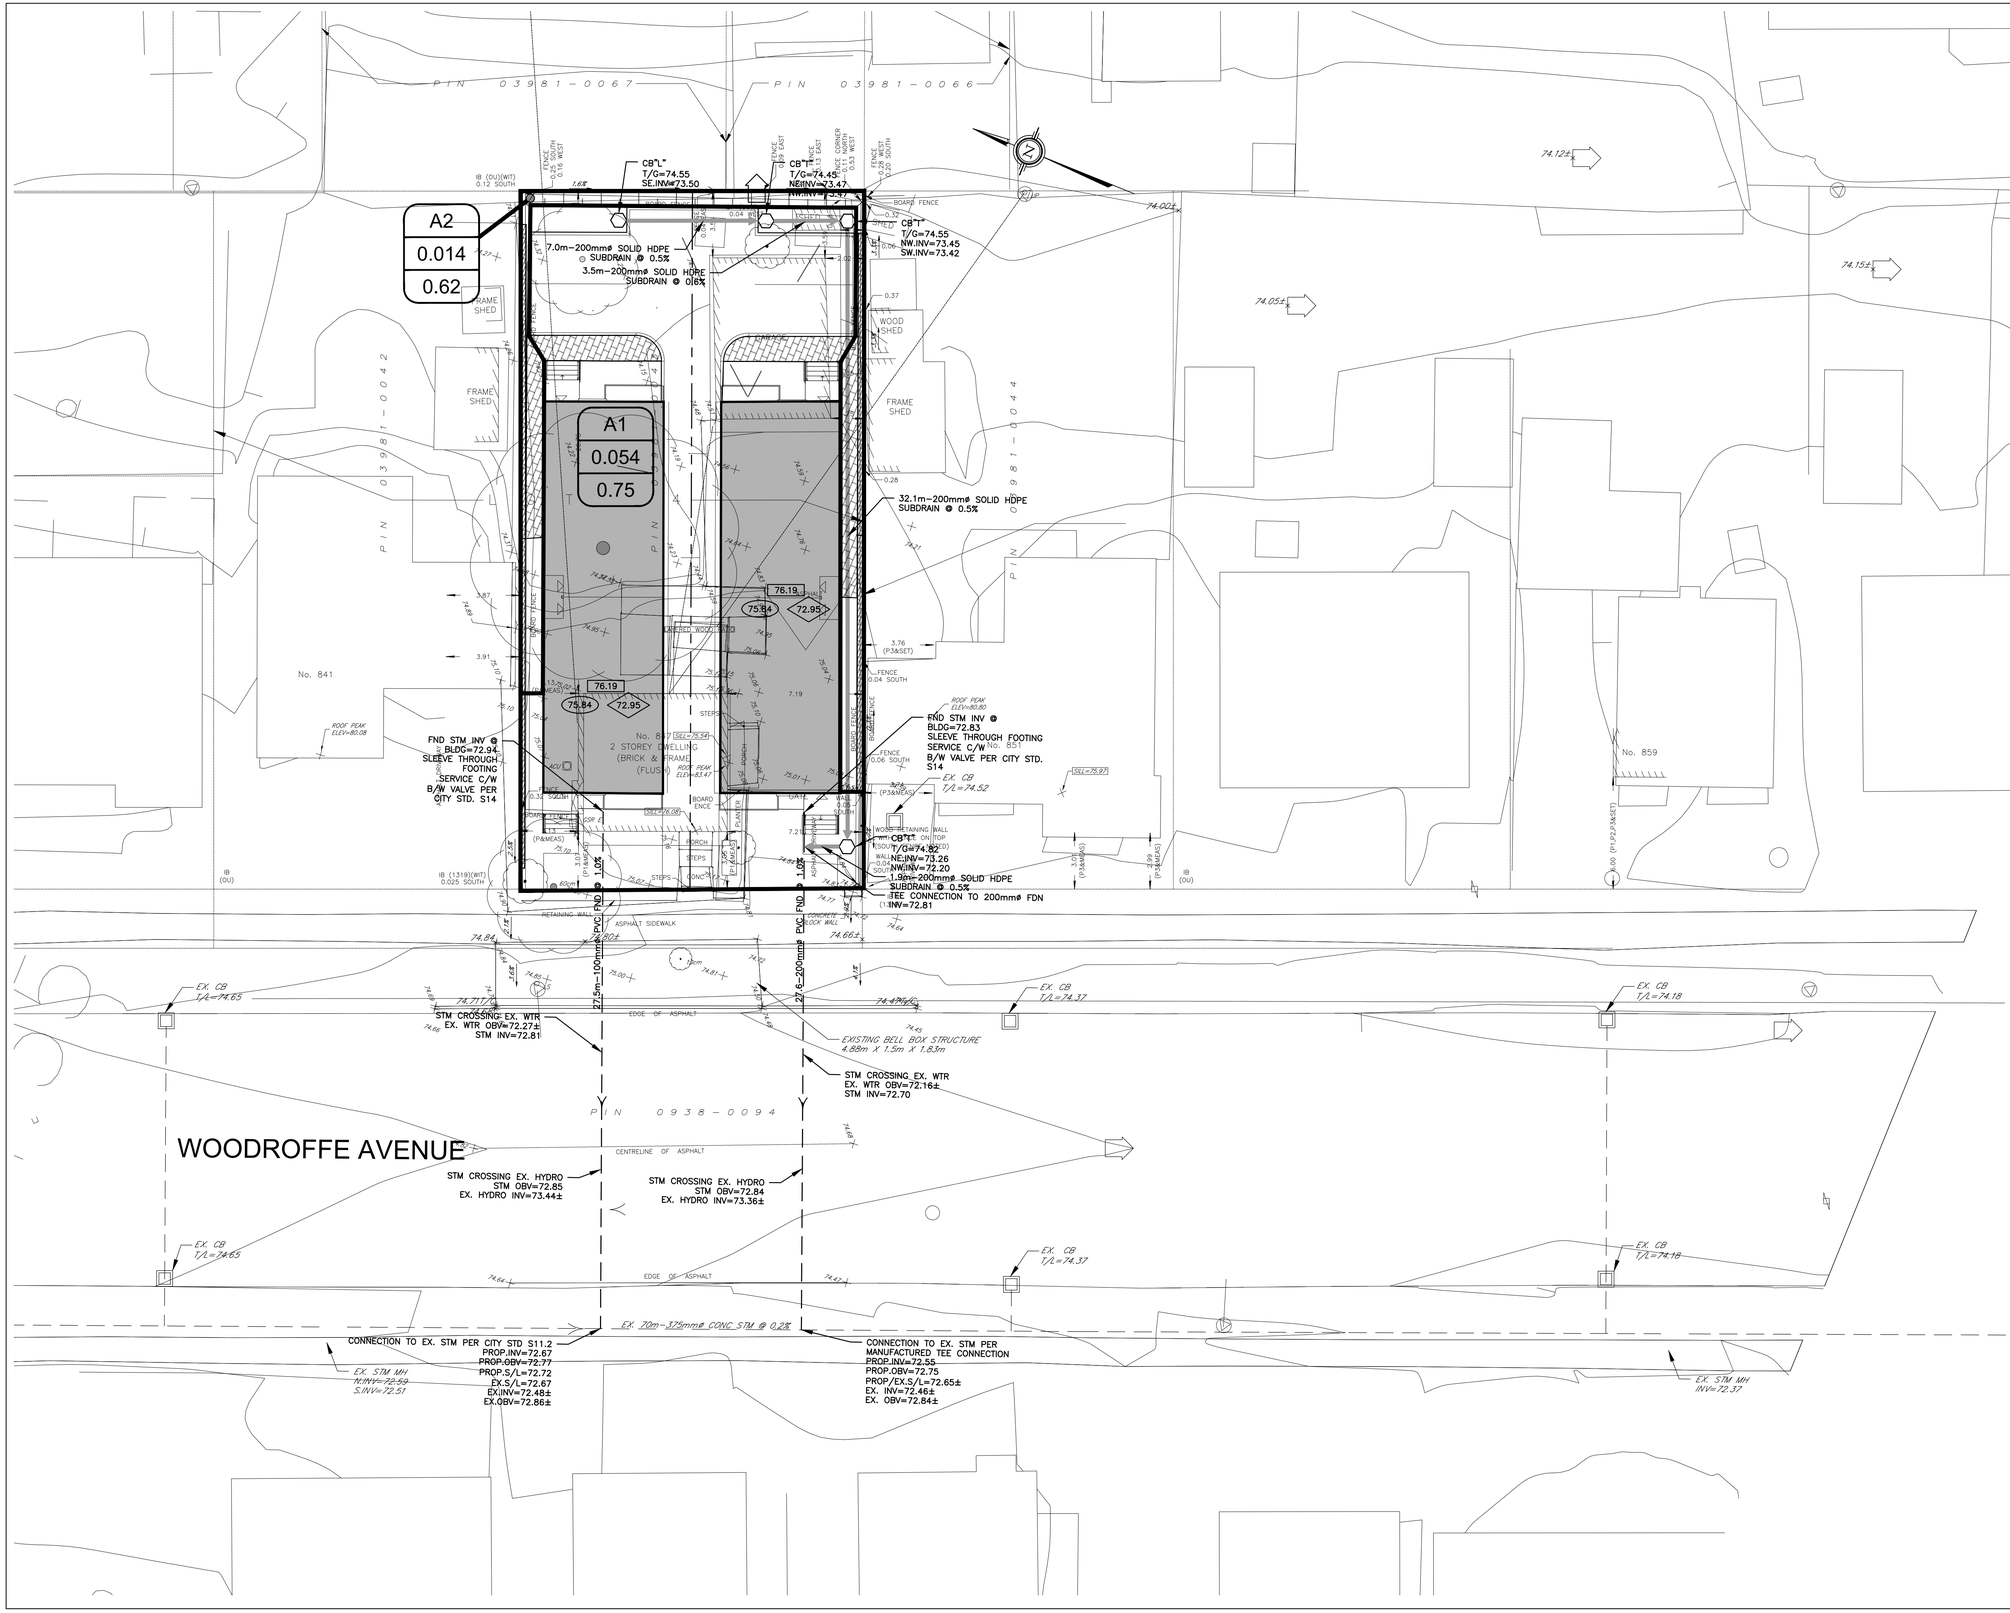

NOT FOR CONSTRUCTION

TOPOGRAPHIC INFORMATION

TOPOGRAPHIC INFORMATION PROVIDED BY STANTEC GEOMATICS LTD.
PROJ. NO. 161614174-110
DATED FEBRUARY 6, 2020

SITE PLAN INFORMATION

SITE PLAN PROVIDED BY EVOLUTION DESIGN AND DRAFTING
PROJ. NO.
DATED MARCH 31, 2020

BENCH MARK

AS PER THE TOPOGRAPHIC SURVEY, THE ELEVATIONS SHOWN HEREON ARE GEODETIC (CGVD-1928:1978) AND ARE DERIVED FROM THE CAN-NET VRS NETWORK MONUMENT
ELEV=95.23

No.	BY	YY.MM.DD	DESCRIPTION
2	C.M.K.	20.09.11	ISSUED FOR MUNICIPAL REVIEW
1	A.J.G.	20.05.19	ISSUED FOR MUNICIPAL REVIEW

LICENSED PROFESSIONAL ENGINEER
A. J. GOSLING
100226726
20-1163
2020-09-11
PROVINCE OF ONTARIO

PROJECT No. 20-1163

PROPOSED STORMWATER DRAINAGE PLAN
847 WOODROFFE AVENUE

© DSEL

HP URBAN & STIRLING GROUP
1148 Julia Court
Ottawa, ON K0A T0

DSEL
david schaeffer engineering ltd
SMART SUBDIVISIONS™
120 Iber Road Unit 103
Stittsville, Ontario, K2S 1E9
Tel. (613) 836-0856
Fax. (613) 836-7183
www.DSEL.ca

DRAWN BY:	C.M.K.	CHECKED BY:	A.J.G	DRAWING NO.	SHEET NO.
DESIGNED BY:	C.M.K.	CHECKED BY:	A.D.F.	SWM-2	2 of 2
SCALE:	1:150	DATE:	MAY 2020		

CITY FILE No.: D02-02-20-0040 & D07-08-20-0011

z:\projects\20-1163_hpurban_847-woodroffe\b_design\b2_drawings\b2-2_main (dsel)\spa_sub1\cad\2020-09-11_1163_cmk.dwg