WINDOW SIZES AND LOCATION MAY VARY

1906sf

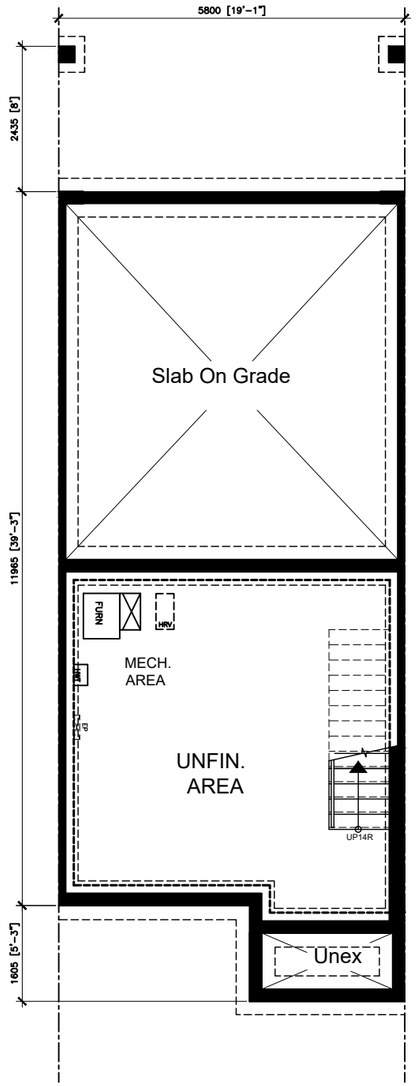

INT. BASEMENT PLAN
ELEVATION 'A' & 'B'
BAYVIEW & GRANVILLE

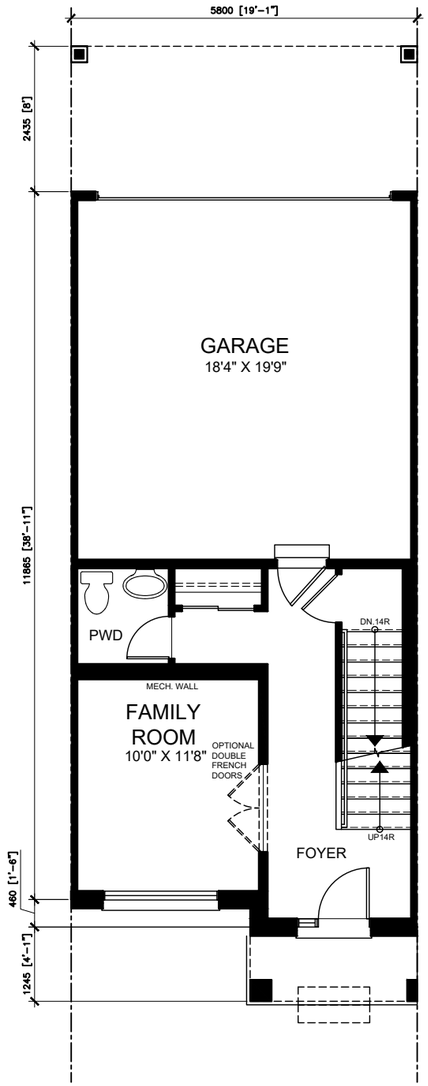

INT. GROUND FLOOR PLAN
ELEVATION 'A' & 'B'
BAYVIEW & GRANVILLE
378sf (35.19sm)

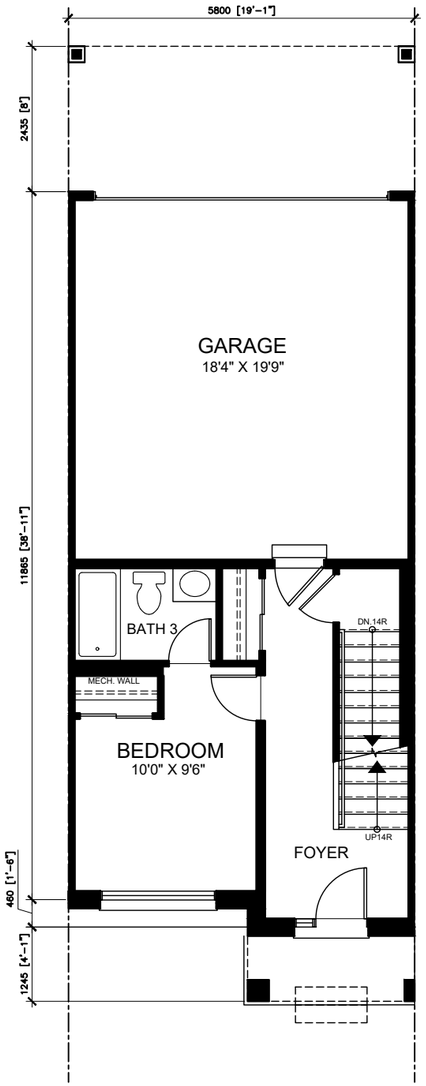

INT. ALT. GROUND FLOOR PLAN
ELEVATION 'A' & 'B'
BAYVIEW & GRANVILLE
378sf (35.19sm)

No.	Description	Date	Rev.
1	ISSUED FOR RENDERING	APR. 12/22	SST

Cassidy + Company
Residential Design Consultants

Client: MINTO COMMUNITIES

Project Name: URBAN TOWNS

CITY OF OTTAWA

Sheet Title: INT. BASEMENT & INT. GROUND FLOOR PLAN ELEVATION 'A' & 'B'

Drawn by:	Checked by:	Date:
SST	SST	May. 10, 22

Scale: 1:100

Drawing No.: 1

Project No.: 2022-16

WINDOW SIZES AND LOCATION MAY VARY

1906sf

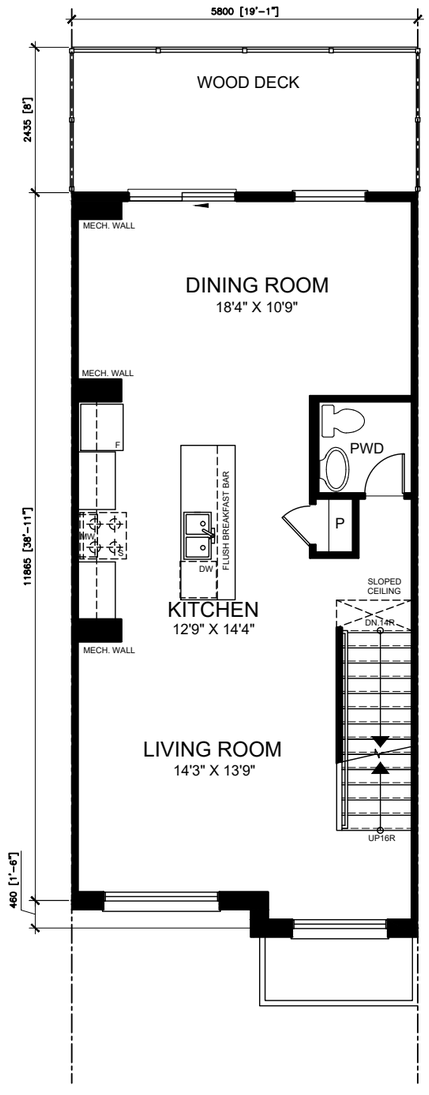

INT. SECOND FLOOR PLAN
ELEVATION 'A' & 'B'
GRANVILLE
764sf (70.97sm)

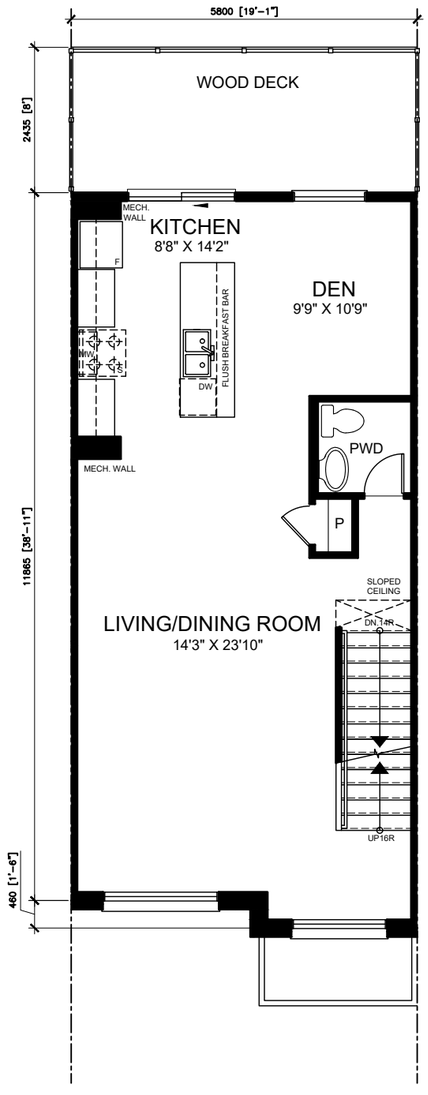

INT. SECOND FLOOR PLAN
ELEVATION 'A' & 'B'
BAYVIEW
764sf (70.97sm)

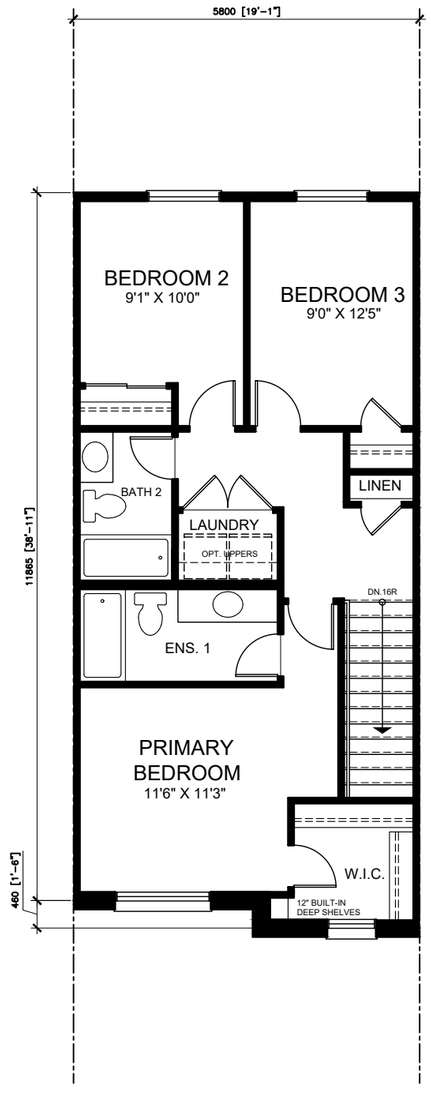

INT. THIRD FLOOR PLAN
ELEVATION 'A' & 'B'
BAYVIEW & GRANVILLE
764sf (70.97sm)

No.	Description	Date	Rev.
1	ISSUED FOR RENDERING	APR. 12/22	SST

Cassidy + Company
Residential Design Consultants

Client: MINTO COMMUNITIES

Project Name: URBAN TOWNS

CITY OF OTTAWA

Sheet Title: INT. SECOND & INT. THIRD FLOOR PLAN ELEVATION 'A' & 'B'

Drawn by:	Checked by:	Date:
SST	SST	May. 10, 22

Scale: 1:100

Drawing No.: 2

Project No.: 2022-16

WINDOW SIZES AND LOCATION MAY VARY

1919sf

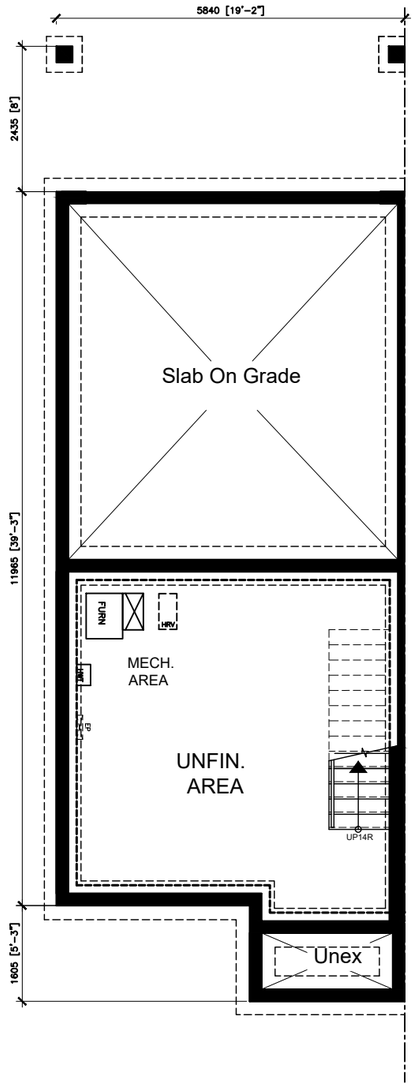

END BASEMENT PLAN
ELEVATION 'A' & 'B'
BAYVIEW & GRANVILLE

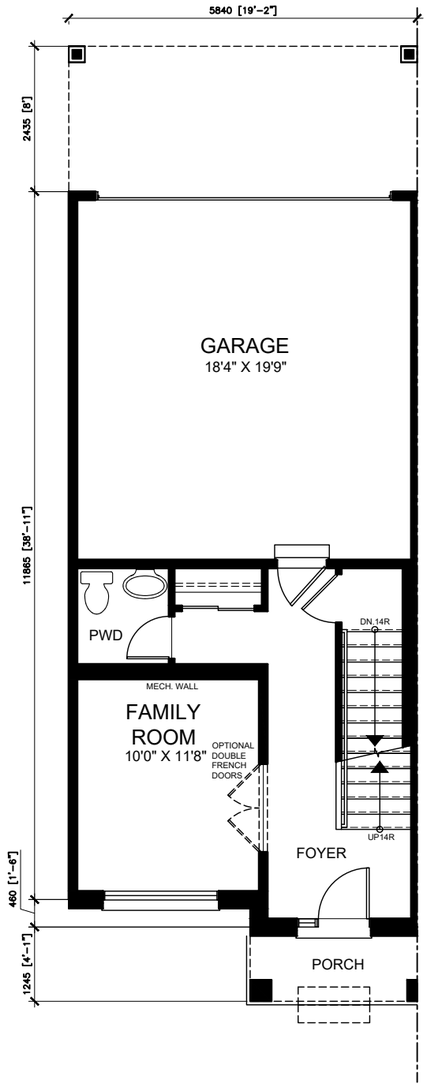

END GROUND FLOOR PLAN
ELEVATION 'A' & 'B'
BAYVIEW & GRANVILLE
381sf (35.42sm)

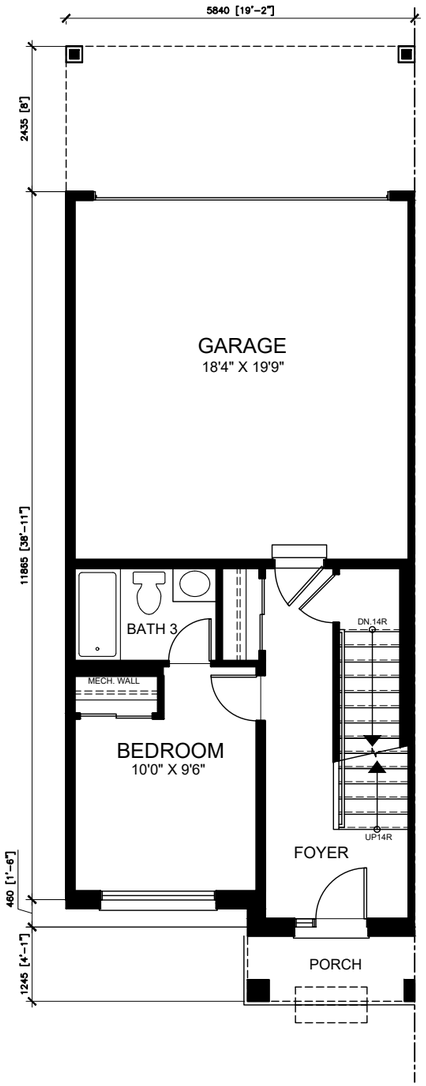

END ALT. GROUND FLOOR PLAN
ELEVATION 'A' & 'B'
BAYVIEW & GRANVILLE
381sf (35.42sm)

No.	Description	Date	Rev.
1	ISSUED FOR RENDERING	APR. 12/22	SST

Cassidy + Company
Residential Design Consultants

Client: MINTO COMMUNITIES

Project Name: URBAN TOWNS

CITY OF OTTAWA

Sheet Title: END BASEMENT & END GROUND FLOOR PLAN ELEVATION 'A' & 'B'

Drawn by:	Checked by:	Date:
SST	SST	May. 10, 22

Scale: 1:100

Drawing No.: 3

Project No.: 2022-16

WINDOW SIZES AND LOCATION MAY VARY

1919sf

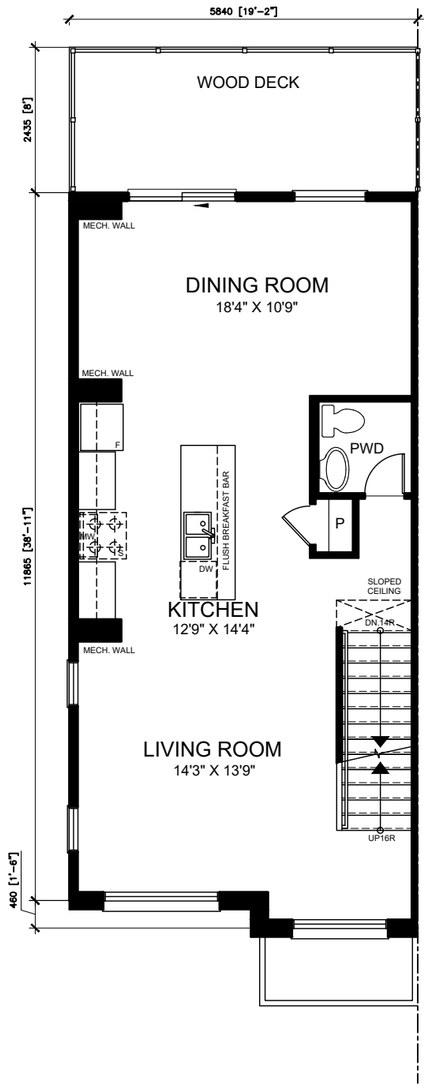

END SECOND FLOOR PLAN
ELEVATION 'A' & 'B'
GRANVILLE
769sf (71.45sm)

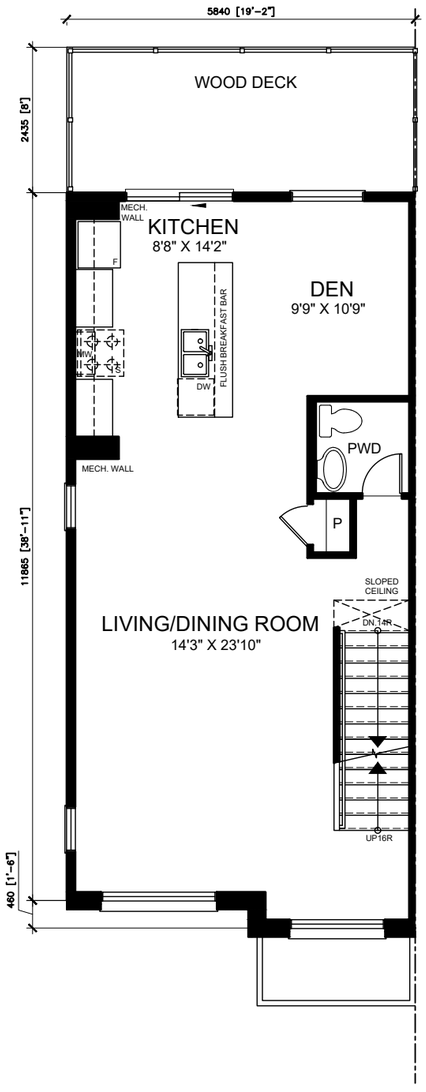

END SECOND FLOOR PLAN
ELEVATION 'A' & 'B'
BAYVIEW
769sf (71.45sm)

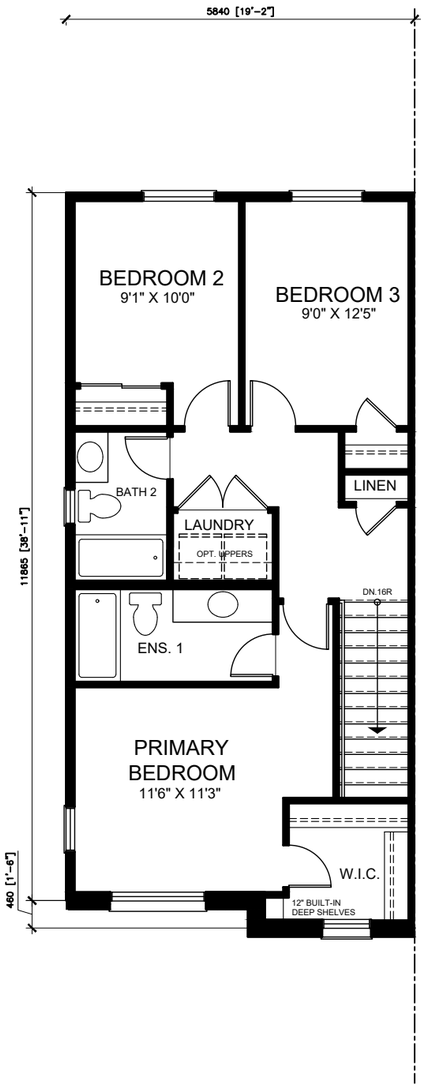

END THIRD FLOOR PLAN
ELEVATION 'A' & 'B'
BAYVIEW & GRANVILLE
769sf (71.45sm)

No.	Description	Date	Rev.
1	ISSUED FOR RENDERING	APR. 12/22	SST

Cassidy + Company
Residential Design Consultants

Client: MINTO COMMUNITIES

Project Name: URBAN TOWNS

CITY OF OTTAWA

Sheet Title: END SECOND & END THIRD FLOOR PLAN ELEVATION 'A' & 'B'

Drawn by:	Checked by:	Date:
SST	SST	May. 10, 22

Scale: 1:100

Drawing No.: 4

Project No.: 2022-16

WINDOW SIZES AND LOCATION MAY VARY

1937sf

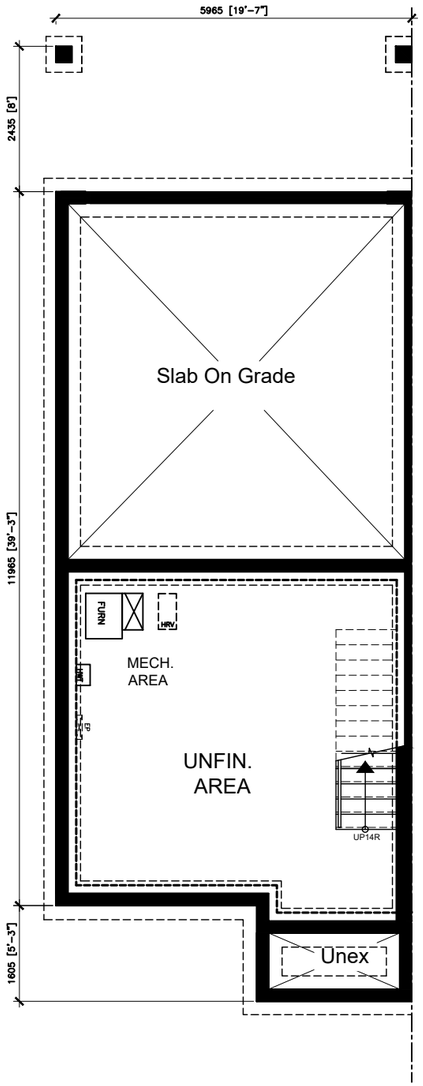

COR. BASEMENT PLAN
ELEVATION 'A' & 'B'
BAYVIEW & GRANVILLE

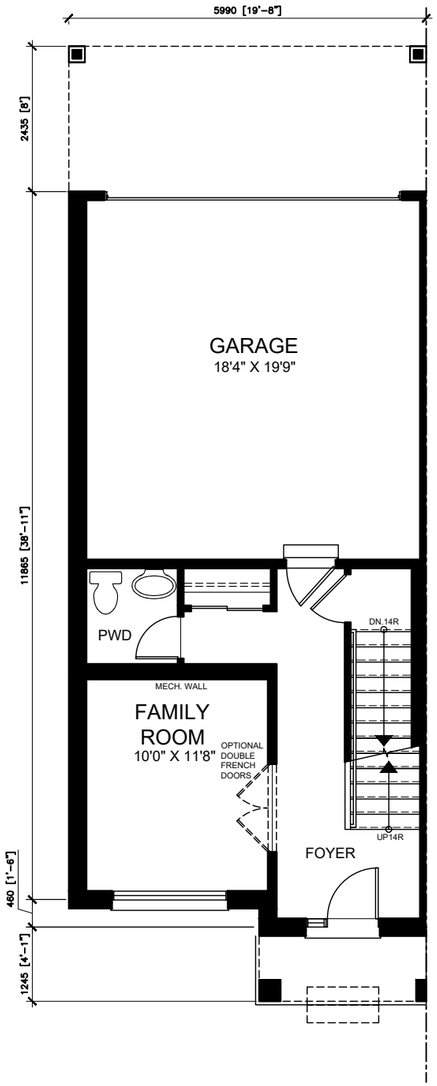

COR. GROUND FLOOR PLAN
ELEVATION 'A' & 'B'
BAYVIEW & GRANVILLE
390sf (39.07sm)

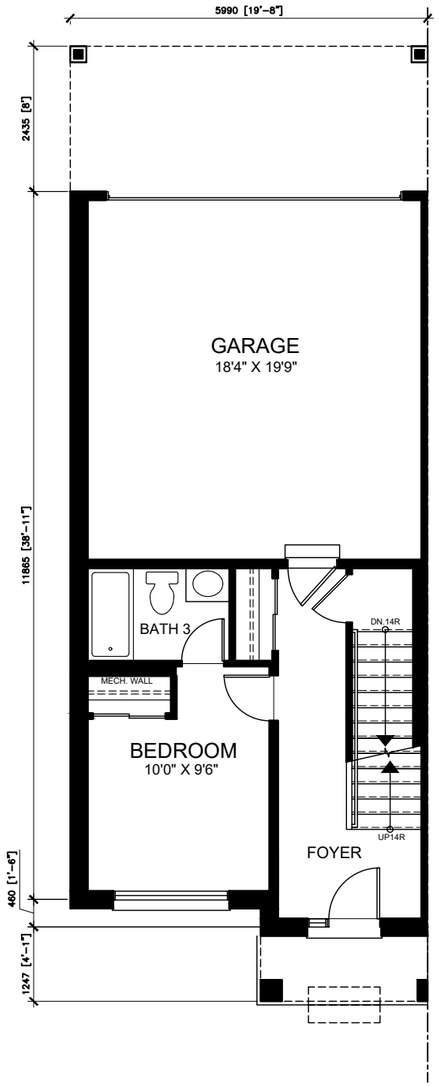

COR. ALT. GROUND FLOOR PLAN
ELEVATION 'A' & 'B'
BAYVIEW & GRANVILLE
390sf (39.07sm)

No.	Description	Date	Rev.
1	ISSUED FOR RENDERING	APR. 12/22	SST

Cassidy + Company
Residential Design Consultants

Client: MINTO COMMUNITIES

Project Name: URBAN TOWNS

CITY OF OTTAWA

Sheet Title: COR. BASEMENT & COR. GROUND FLOOR PLAN ELEVATION 'A' & 'B'

Drawn by:	Checked by:	Date:
SST	SST	May. 10, 22

Scale: 1:100

Drawing No.: 5

Project No.: 2022-16

WINDOW SIZES AND LOCATION MAY VARY

1937sf

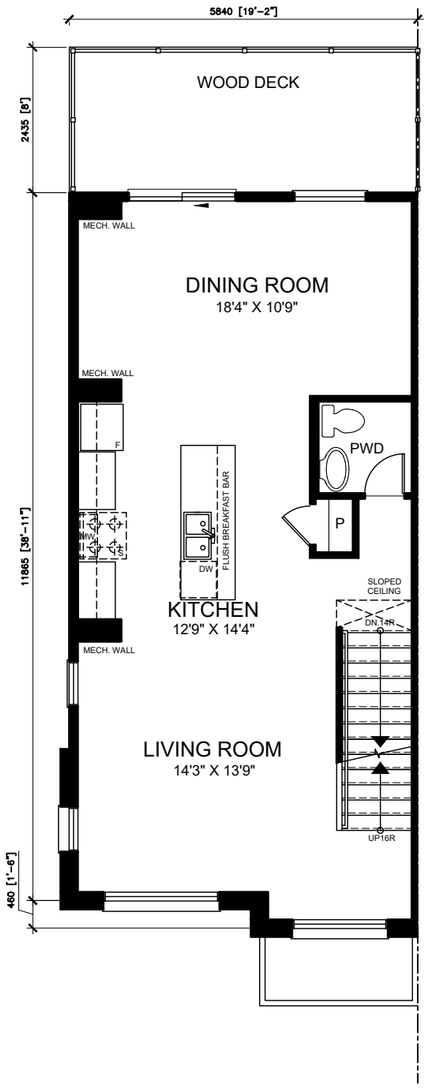

COR. SECOND FLOOR PLAN
ELEVATION 'A' & 'B'
GRANVILLE
773sf (71.86sm)

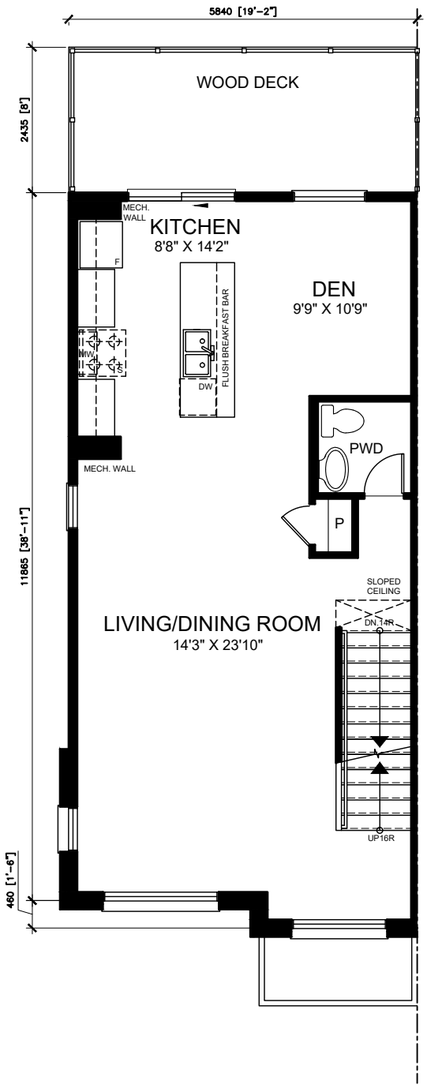

COR. SECOND FLOOR PLAN
ELEVATION 'A' & 'B'
BAYVIEW
773sf (71.86sm)

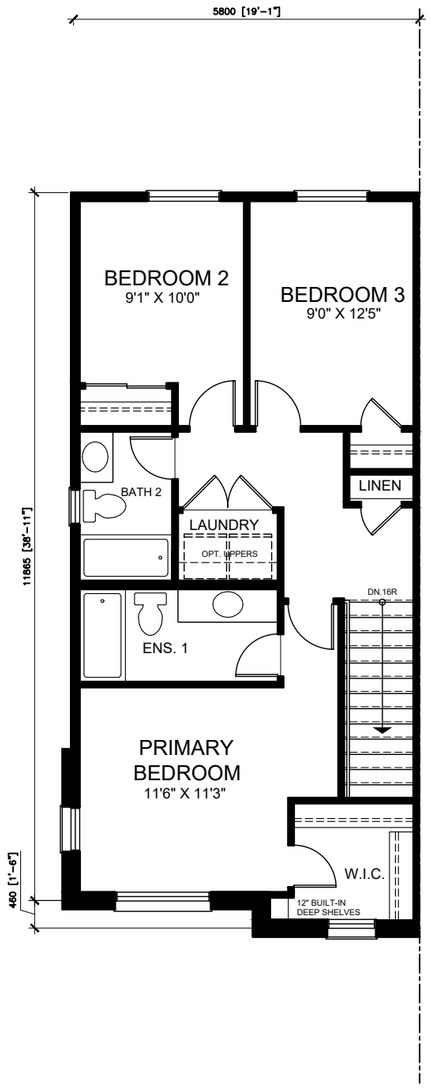

COR. THIRD FLOOR PLAN
ELEVATION 'A' & 'B'
BAYVIEW & GRANVILLE
773sf (71.86sm)

No.	Description	Date	Rev.
1	ISSUED FOR RENDERING	APR. 12/22	SST

Cassidy + Company
Residential Design Consultants

Client: MINTO COMMUNITIES

Project Name: URBAN TOWNS

CITY OF OTTAWA

Sheet Title: COR. SECOND & COR. THIRD FLOOR PLAN ELEVATION 'A' & 'B'

Drawn by:	Checked by:	Date:
SST	SST	May. 10, 22

Scale: 1:100

Drawing No.: 6

Project No.: 2022-16

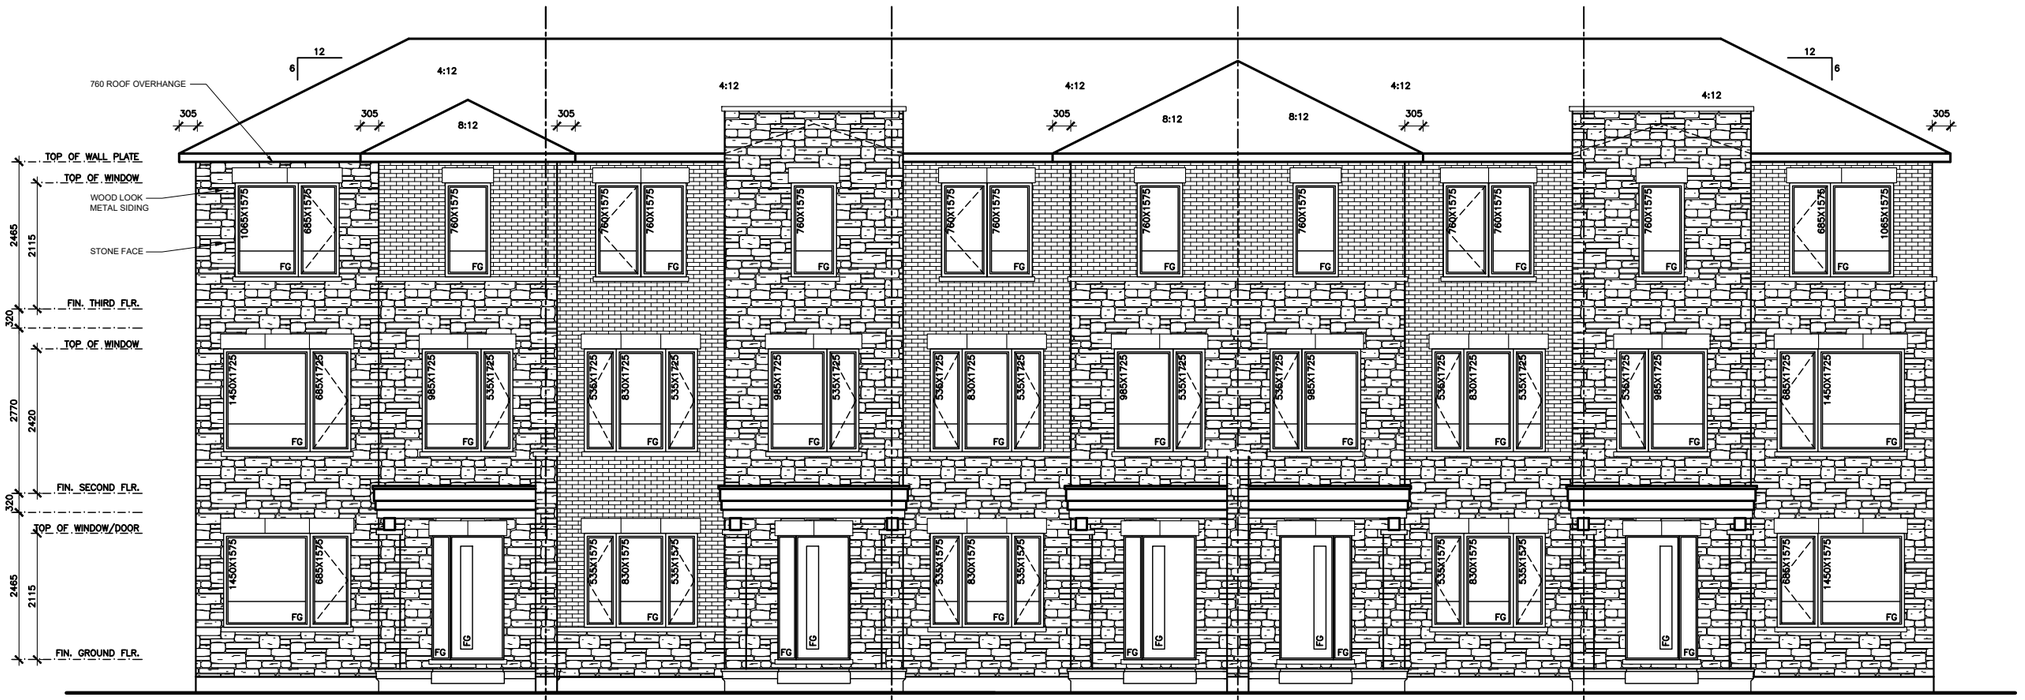

FRONT ELEVATION 'A'
END UNIT
GRANVILLE & BAYVIEW

FRONT ELEVATION 'A1'
INTERIOR UNIT
GRANVILLE & BAYVIEW

FRONT ELEVATION 'A'
INTERIOR UNIT
GRANVILLE & BAYVIEW

FRONT ELEVATION 'A'
INTERIOR UNIT REV.
GRANVILLE & BAYVIEW

FRONT ELEVATION 'A1'
END UNIT REV.
GRANVILLE & BAYVIEW

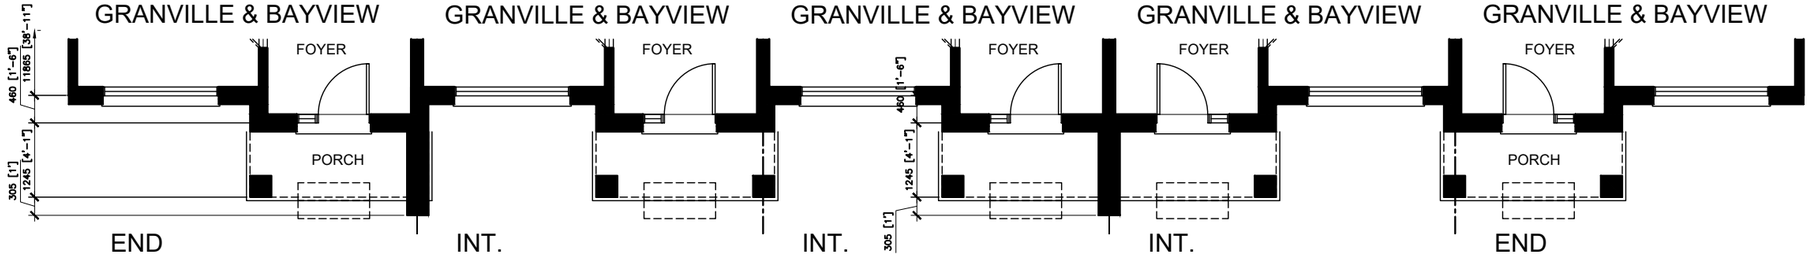

END
GROUND FLOOR PLAN

INT.
GROUND FLOOR PLAN

INT.
GROUND FLOOR PLAN

INT.
GROUND FLOOR PLAN

END
GROUND FLOOR PLAN

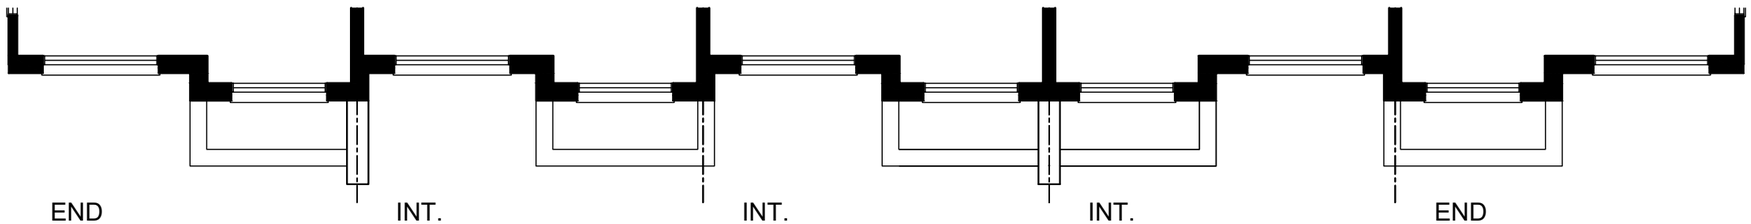

END
SECOND FLOOR PLAN

INT.
SECOND FLOOR PLAN

INT.
SECOND FLOOR PLAN

INT.
SECOND FLOOR PLAN

END
SECOND FLOOR PLAN

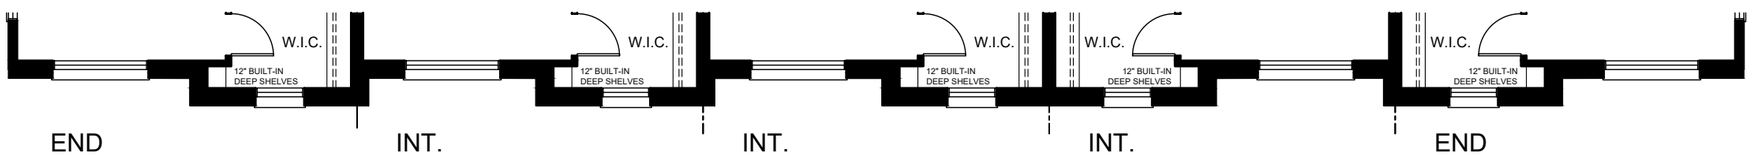

END
THIRD FLOOR PLAN

INT.
THIRD FLOOR PLAN

INT.
THIRD FLOOR PLAN

INT.
THIRD FLOOR PLAN

END
THIRD FLOOR PLAN

No.	Description	Date	Rev.
1	ISSUED FOR RENDERING	APR. 12/22	SST

Cassidy + Company
Residential Design Consultants

Client: MINTO COMMUNITIES

Project Name: URBAN TOWNS

CITY OF OTTAWA

Sheet Title: FRONT ELEVATION
ELEVATION 'A'

Drawn by:	Checked by:	Date:
SST	SST	May. 10, 22

Scale: 1:100

Drawing No.: 7

Project No.: 2022-16

FRONT ELEVATION 'B'
END UNIT
GRANVILLE & BAYVIEW

FRONT ELEVATION 'B1'
INTERIOR UNIT
GRANVILLE & BAYVIEW

FRONT ELEVATION 'B'
INTERIOR UNIT
GRANVILLE & BAYVIEW

FRONT ELEVATION 'B'
INTERIOR UNIT REV.
GRANVILLE & BAYVIEW

FRONT ELEVATION 'B'
END UNIT REV.
GRANVILLE & BAYVIEW

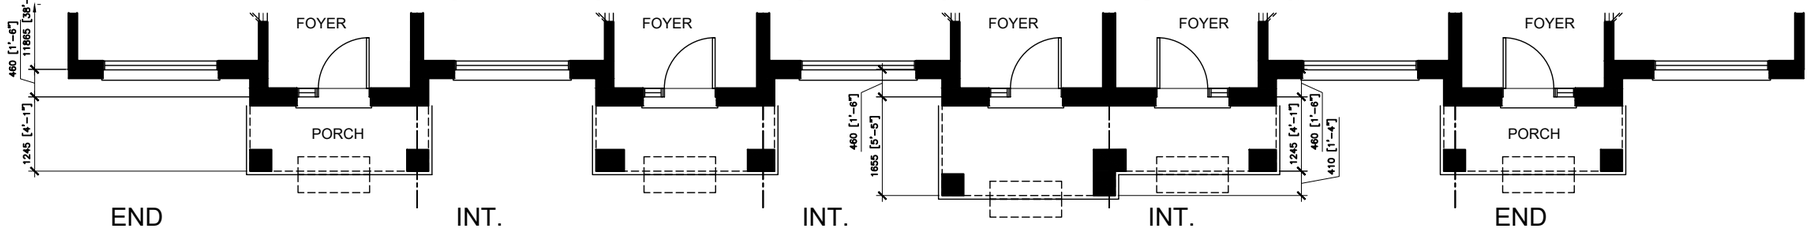

END
GROUND FLOOR PLAN

INT.
GROUND FLOOR PLAN

INT.
GROUND FLOOR PLAN

INT.
GROUND FLOOR PLAN

END
GROUND FLOOR PLAN

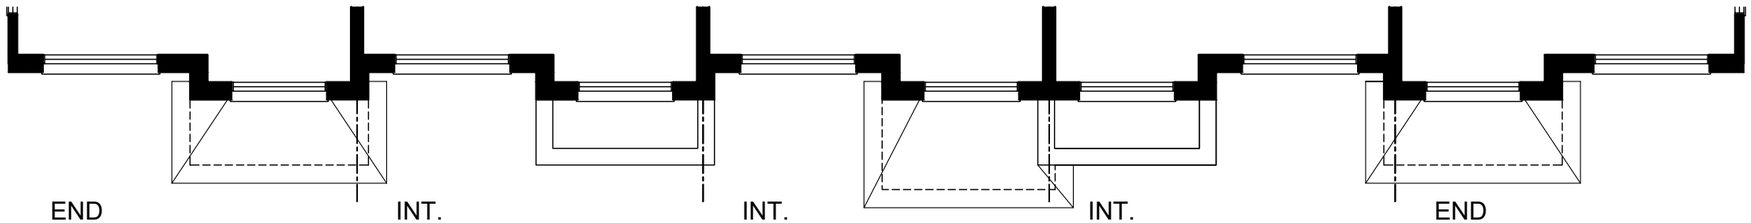

END
SECOND FLOOR PLAN

INT.
SECOND FLOOR PLAN

INT.
SECOND FLOOR PLAN

INT.
SECOND FLOOR PLAN

END
SECOND FLOOR PLAN

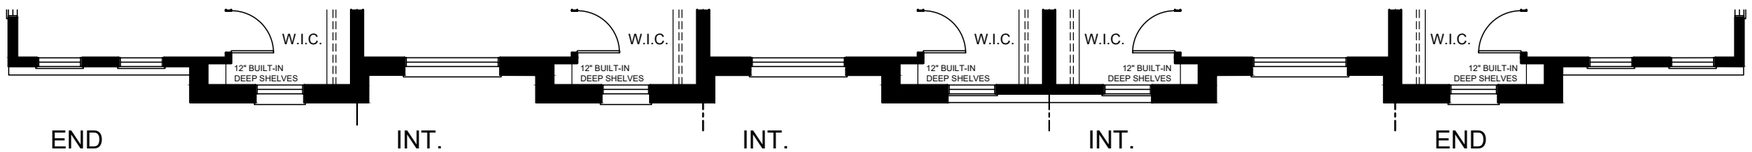

END
THIRD FLOOR PLAN

INT.
THIRD FLOOR PLAN

INT.
THIRD FLOOR PLAN

INT.
THIRD FLOOR PLAN

END
THIRD FLOOR PLAN

No.	Description	Date	Rev.
1	ISSUED FOR RENDERING	APR. 12/22	SST

Cassidy + Company
Residential Design Consultants

Client: MINTO COMMUNITIES

Project Name: URBAN TOWNS

CITY OF OTTAWA

Sheet Title: FRONT ELEVATION
ELEVATION 'B'

Drawn by:	Checked by:	Date:
SST	SST	May. 10, 22

Scale: 1:100

Drawing No.: 8

Project No.: 2022-16

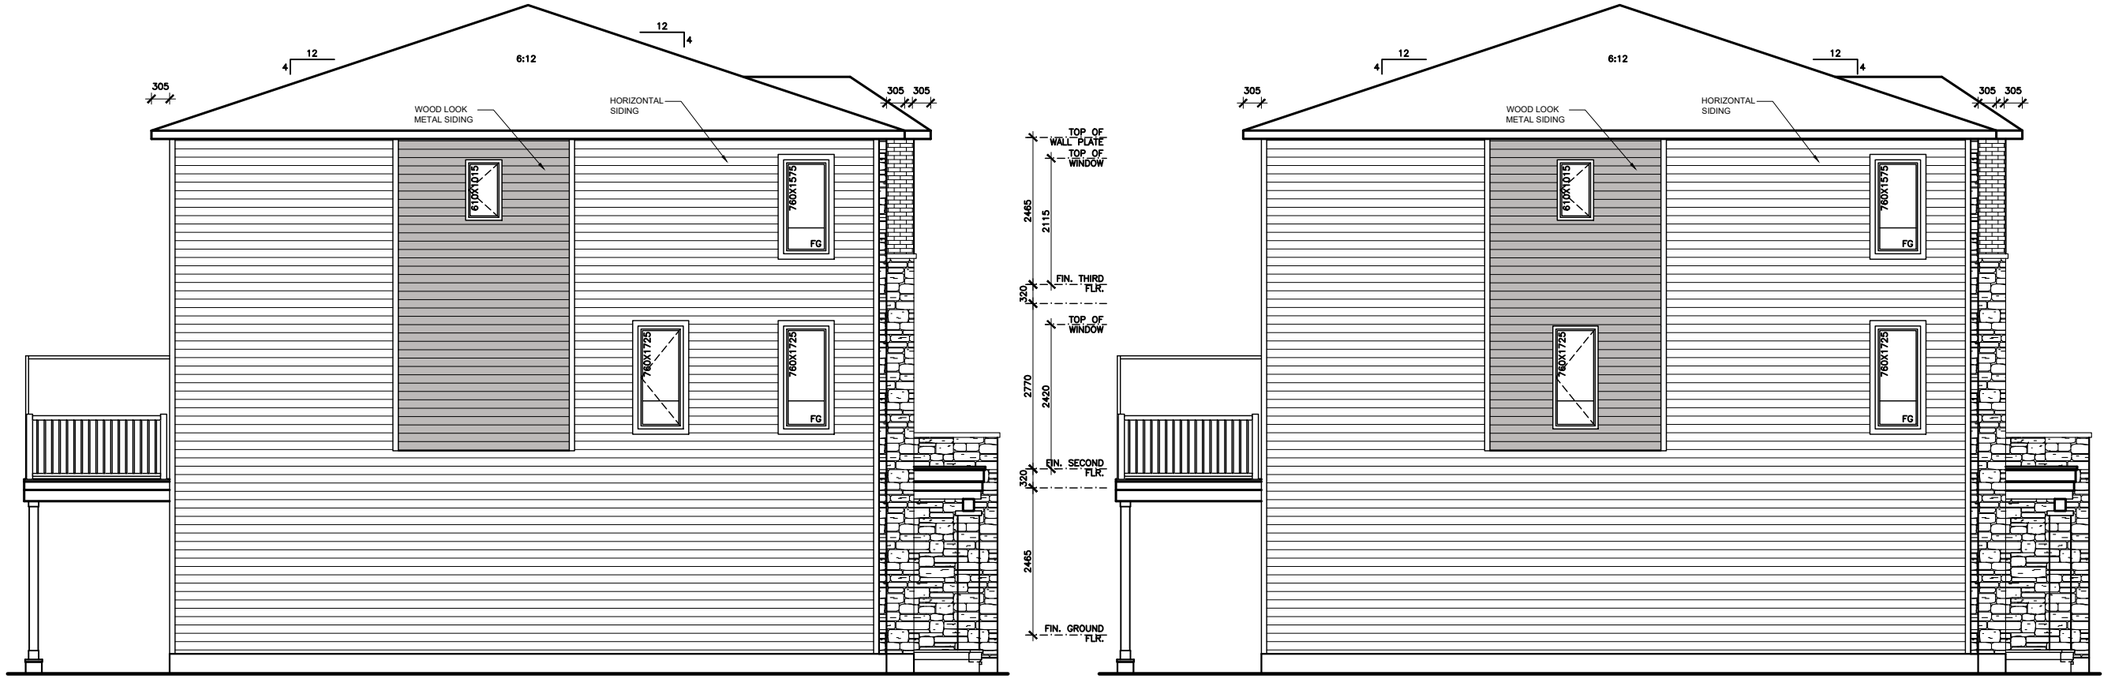

SIDE ELEVATION 'A' GRANVILLE

SIDE ELEVATION 'A' BAYVIEW

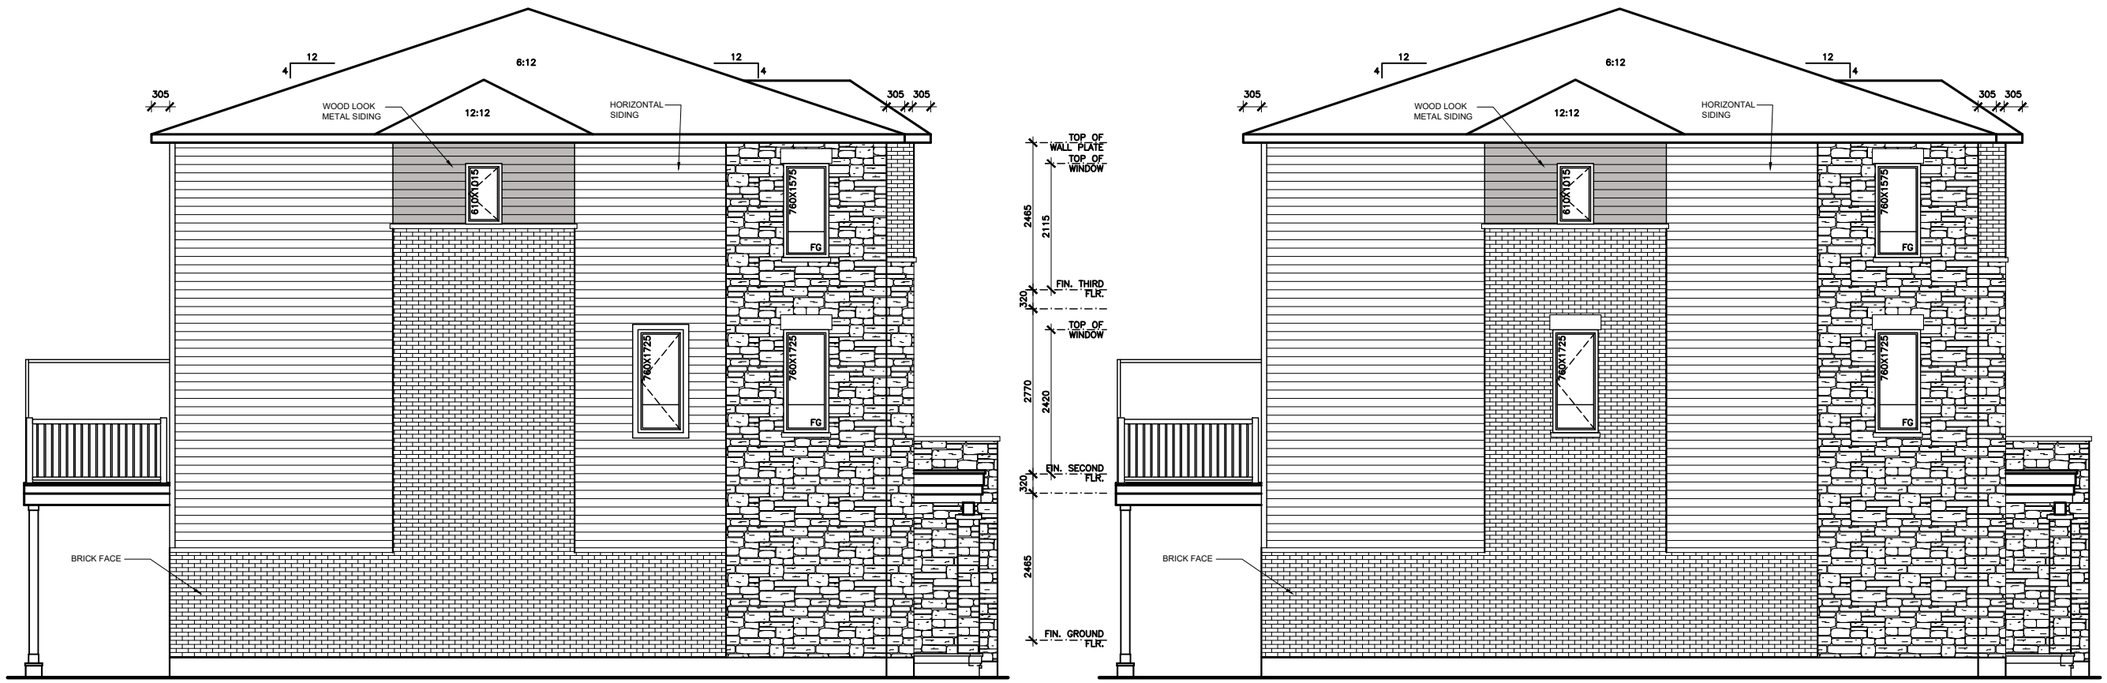

UPGRADED SIDE ELEVATION 'A' GRANVILLE

UPGRADED SIDE ELEVATION 'A' BAYVIEW

No.	Description	Date	Rev.
1	ISSUED FOR RENDERING	APR. 12/22	SST

Cassidy + Company

Residential Design Consultants

Client: MINTO COMMUNITIES

Project Name: URBAN TOWNS

CITY OF OTTAWA

Sheet Title: END AND UPGRADE SIDE ELEVATION 'A'

Drawn by:	Checked by:	Date:
SST	SST	May. 10, 22

Scale: 1:100

Drawing No.: 9

Project No.: 2022-16

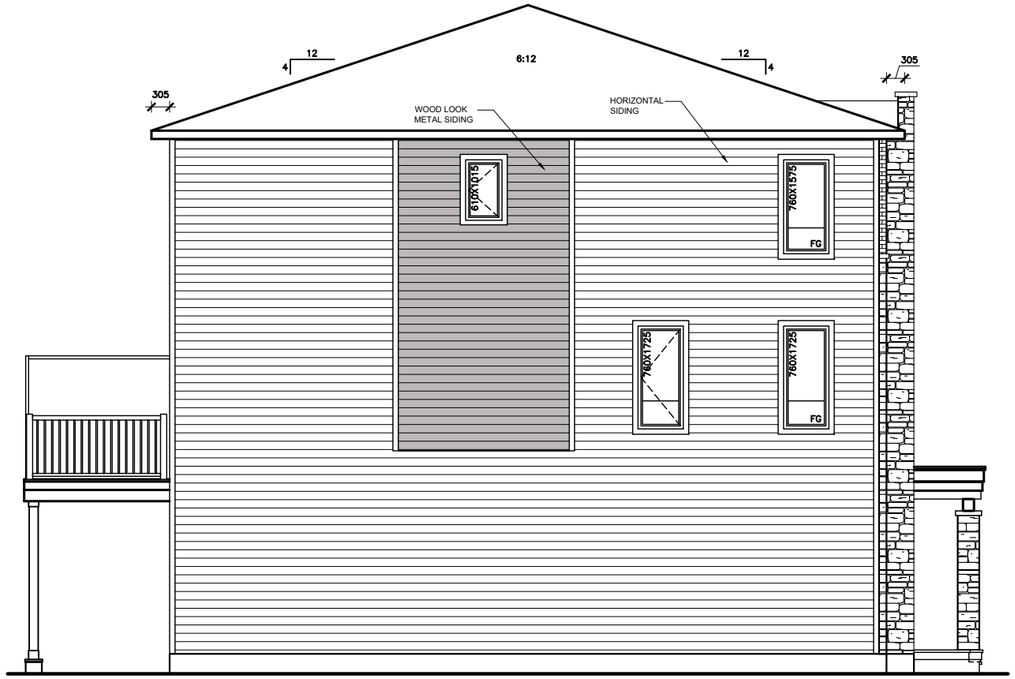

SIDE ELEVATION 'A1' GRANVILLE

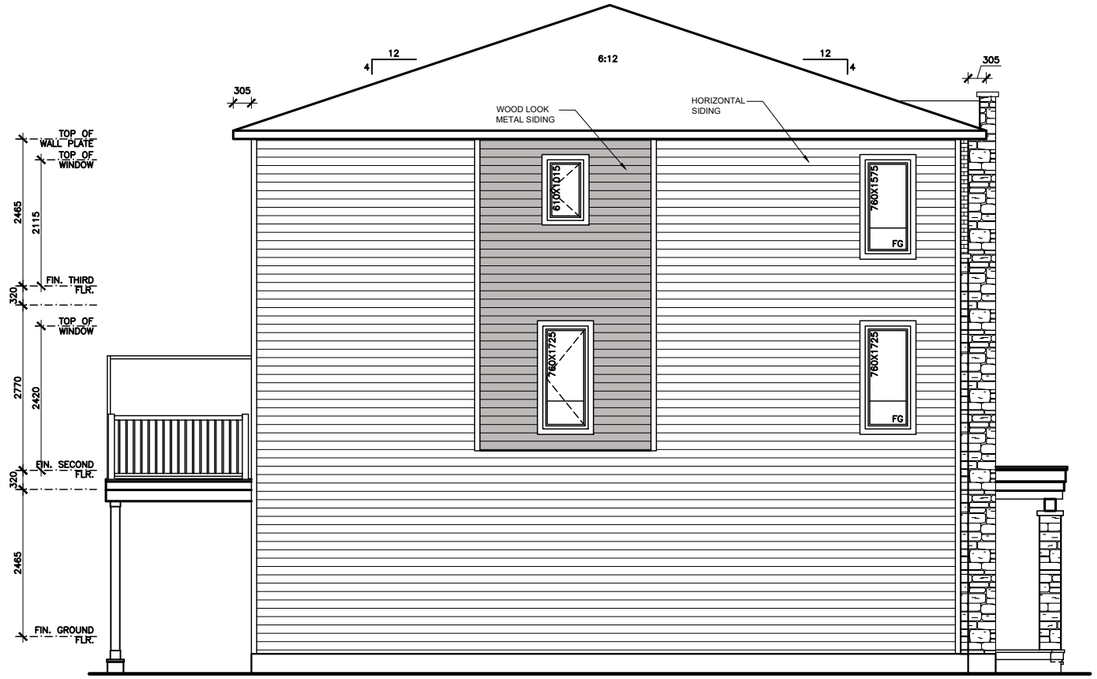

SIDE ELEVATION 'A1' BAYVIEW

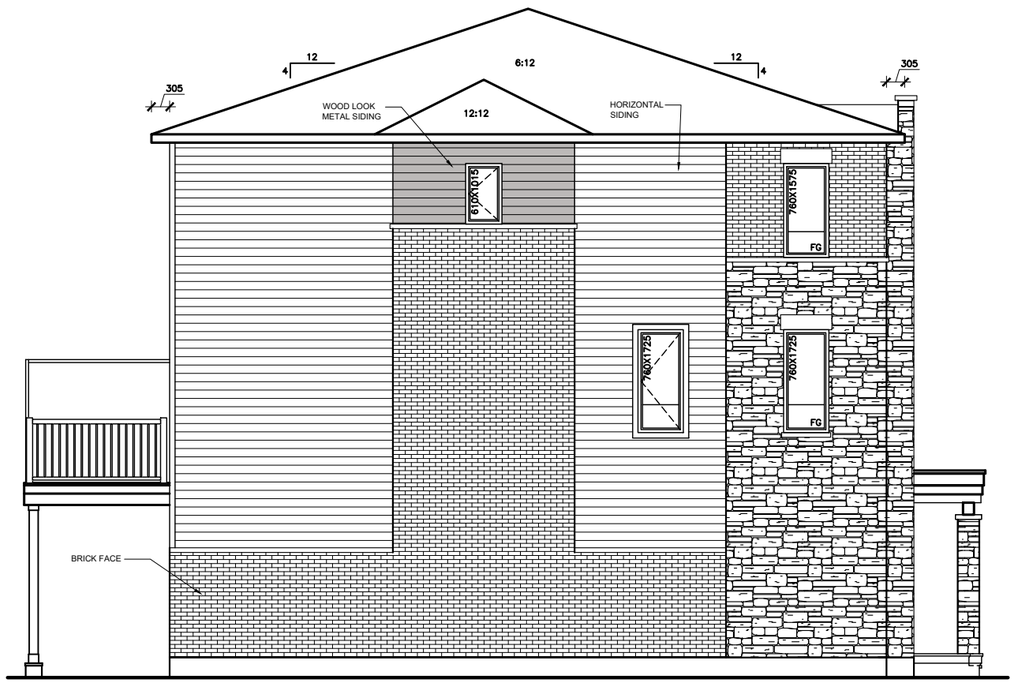

UPGRADED SIDE ELEVATION 'A1' GRANVILLE

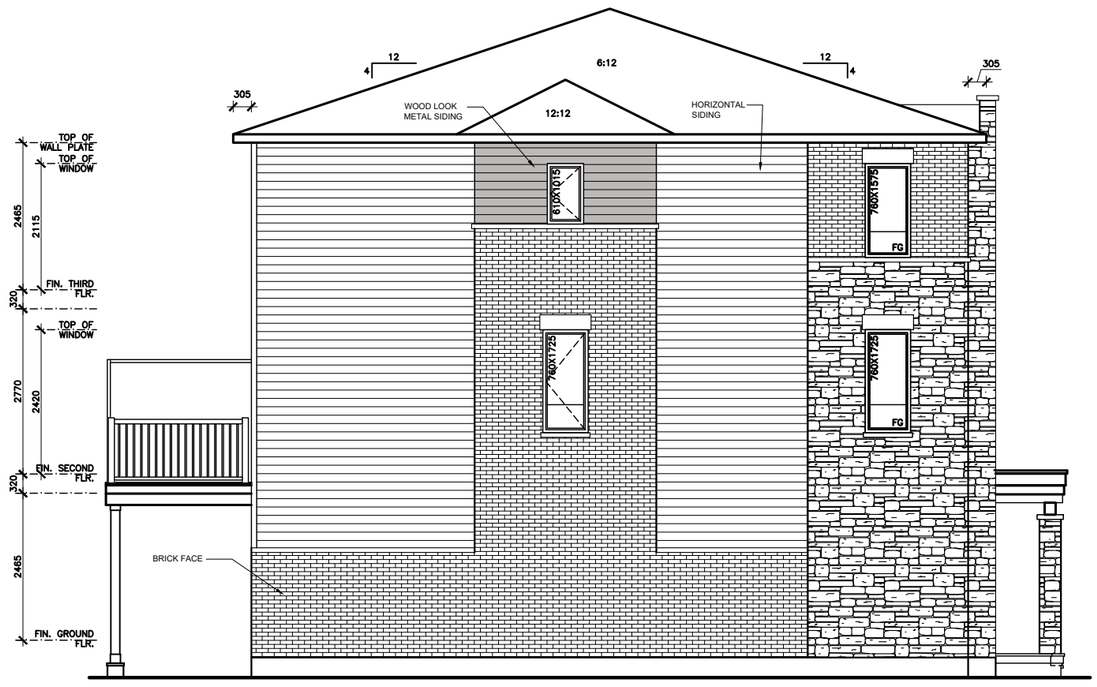

UPGRADED SIDE ELEVATION 'A1' BAYVIEW

No.	Description	Date	Rev.
1	ISSUED FOR RENDERING	APR. 12/22	SST

Cassidy + Company

Residential Design Consultants

Client: MINTO COMMUNITIES

Project Name: URBAN TOWNS

CITY OF OTTAWA

Sheet Title: END AND UPGRADE SIDE ELEVATION 'A1'

Drawn by:	Checked by:	Date:
SST	SST	May. 10, 22

Scale: 1:100

Drawing No.: 10

Project No.: 2022-16

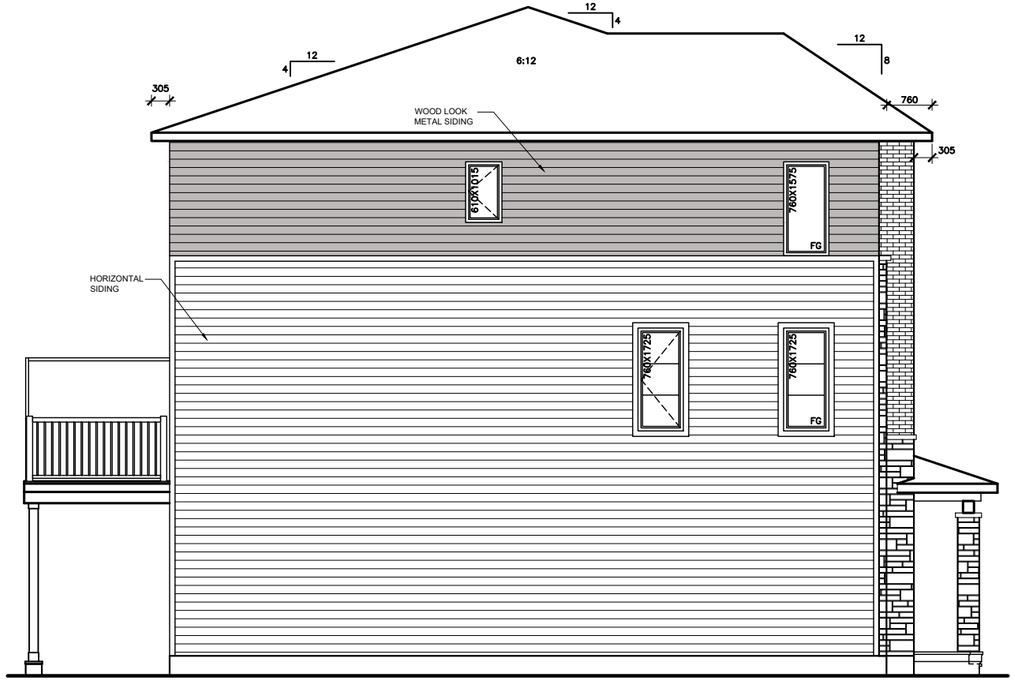

SIDE ELEVATION 'B' GRANVILLE

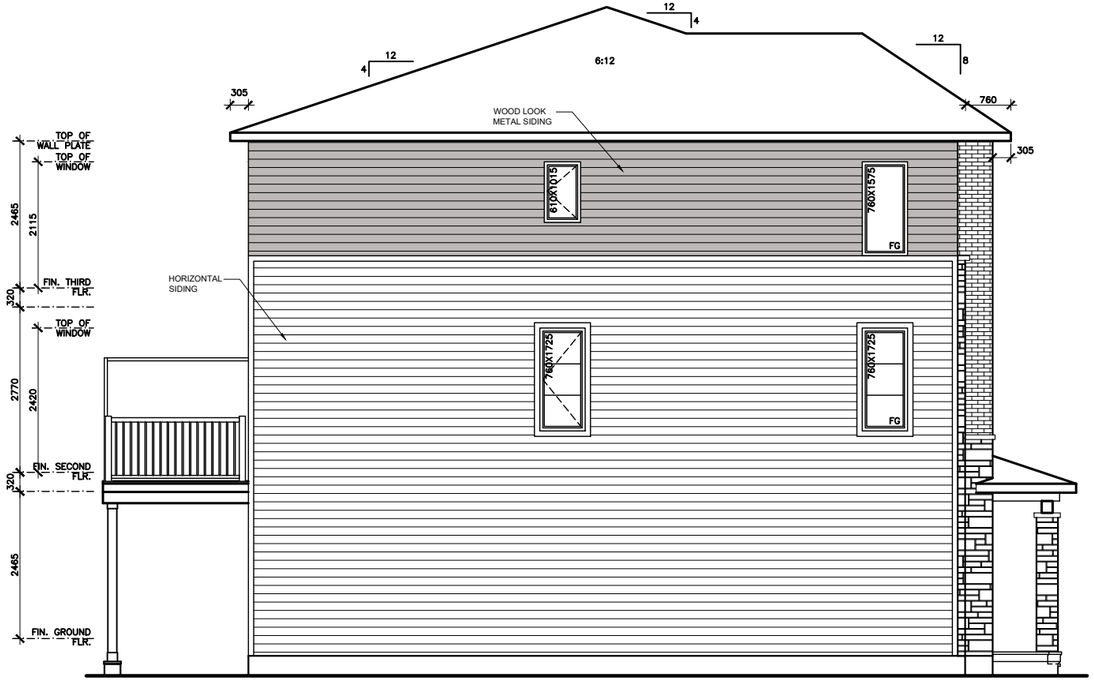

SIDE ELEVATION 'B' BAYVIEW

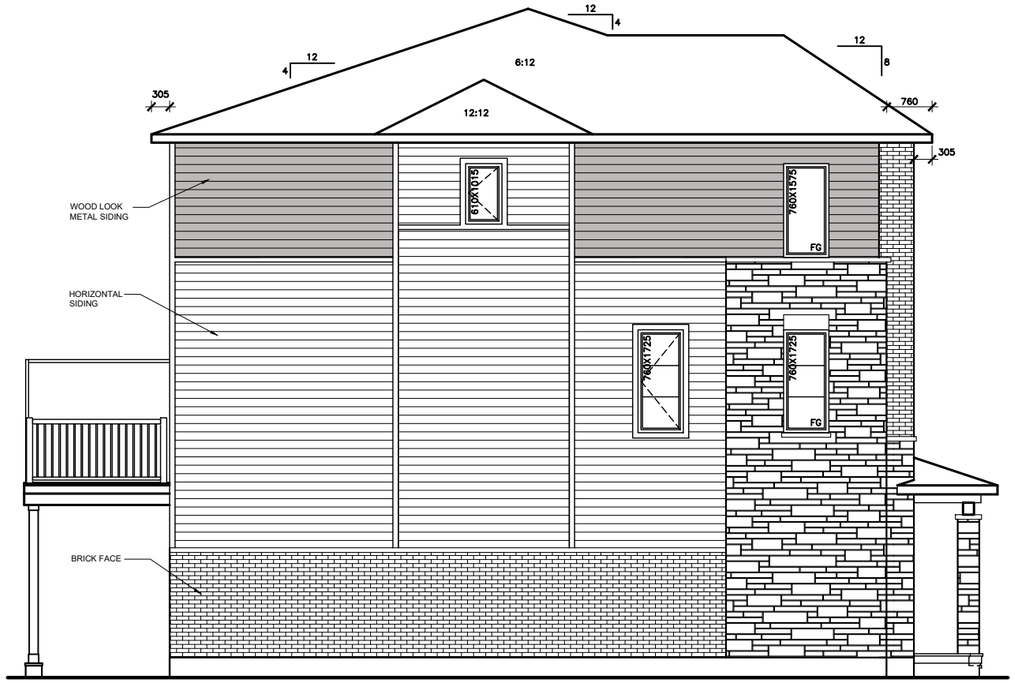

UPGRADED SIDE ELEVATION 'B' GRANVILLE

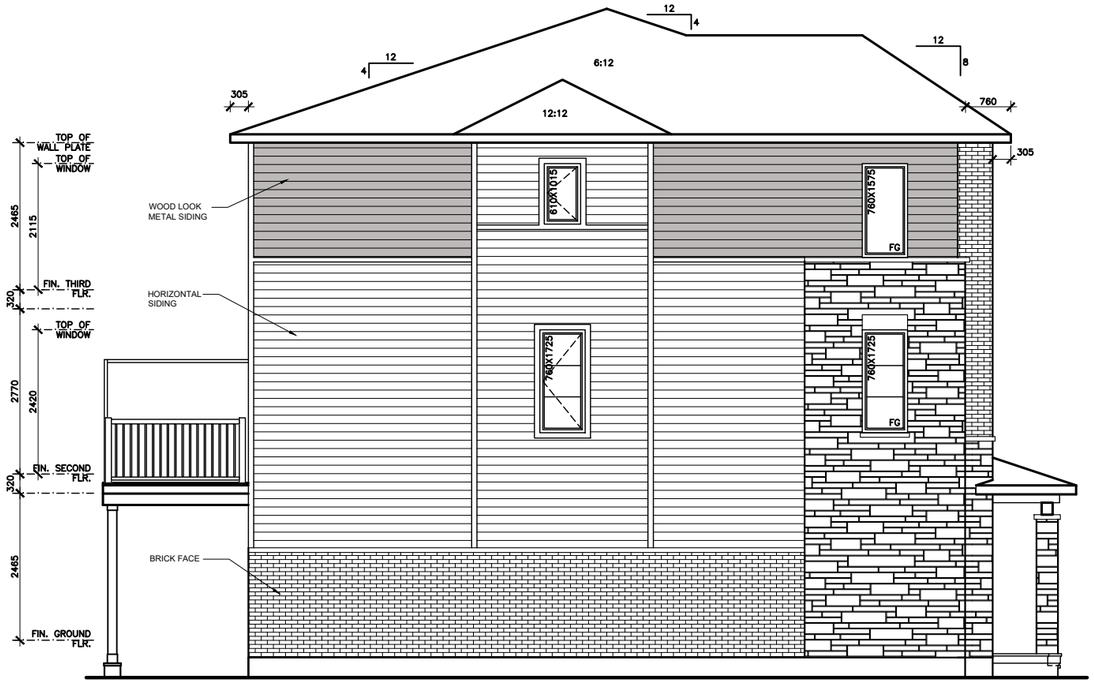

UPGRADED SIDE ELEVATION 'B' BAYVIEW

No.	Description	Date	Rev.
1	ISSUED FOR RENDERING	APR. 12/22	SST

Cassidy + Company

Residential Design Consultants

Client: MINTO COMMUNITIES

Project Name: URBAN TOWNS

CITY OF OTTAWA

Sheet Title: END AND UPGRADE SIDE ELEVATION 'B'

Drawn by:	Checked by:	Date:
SST	SST	May. 10, 22

Scale: 1:100

Drawing No.: 11

Project No.: 2022-16

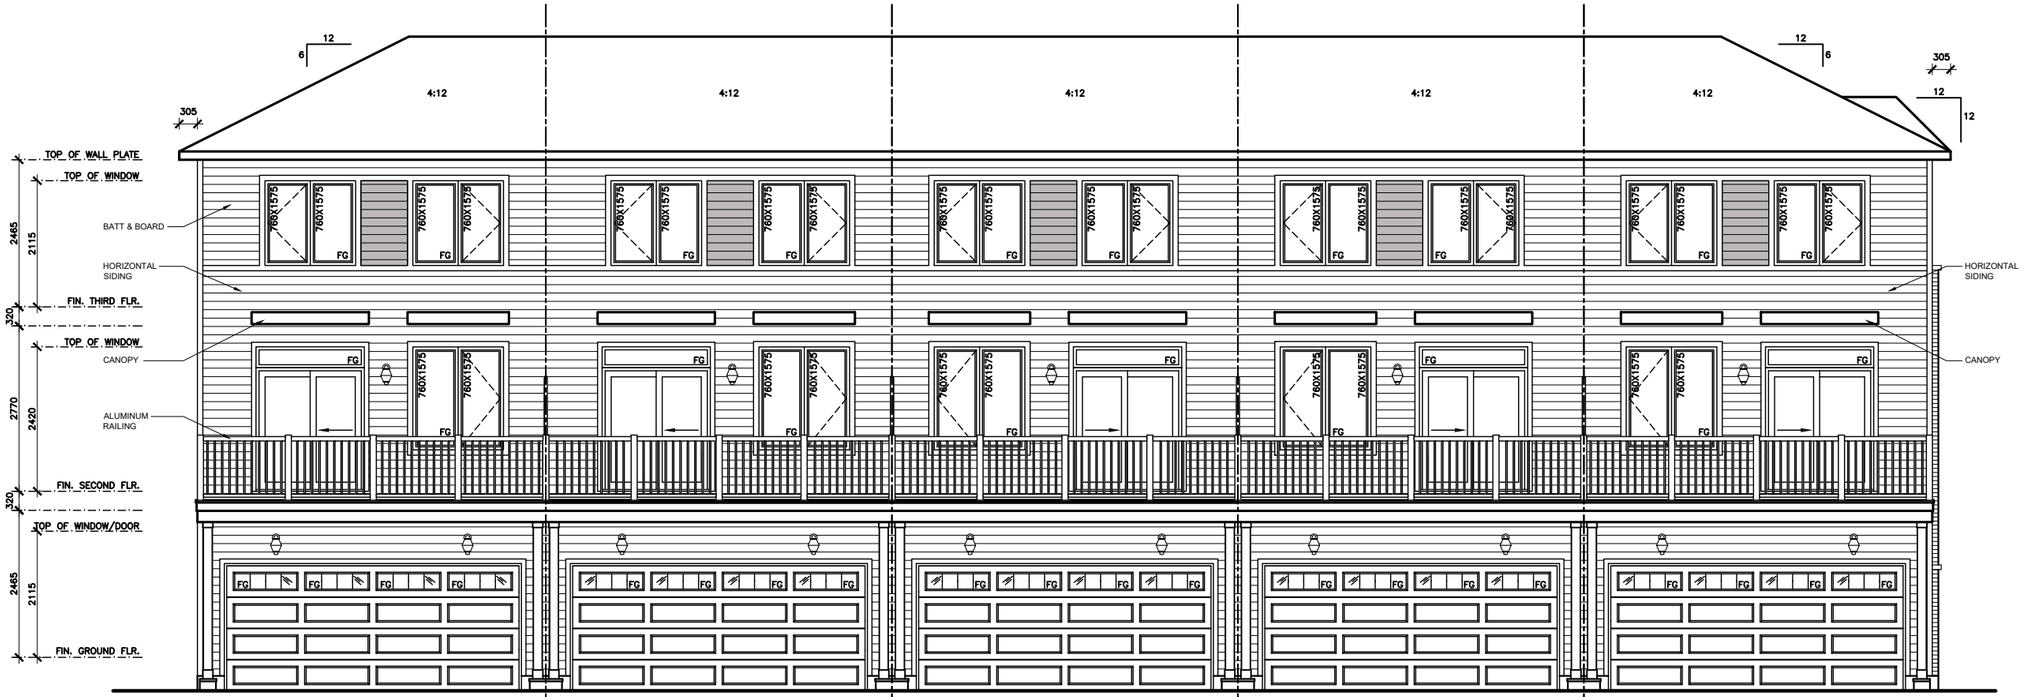

REAR ELEVATION 'A' | REAR ELEVATION 'A' | REAR ELEVATION 'A' | REAR ELEVATION 'A' | REAR ELEVATION 'A'

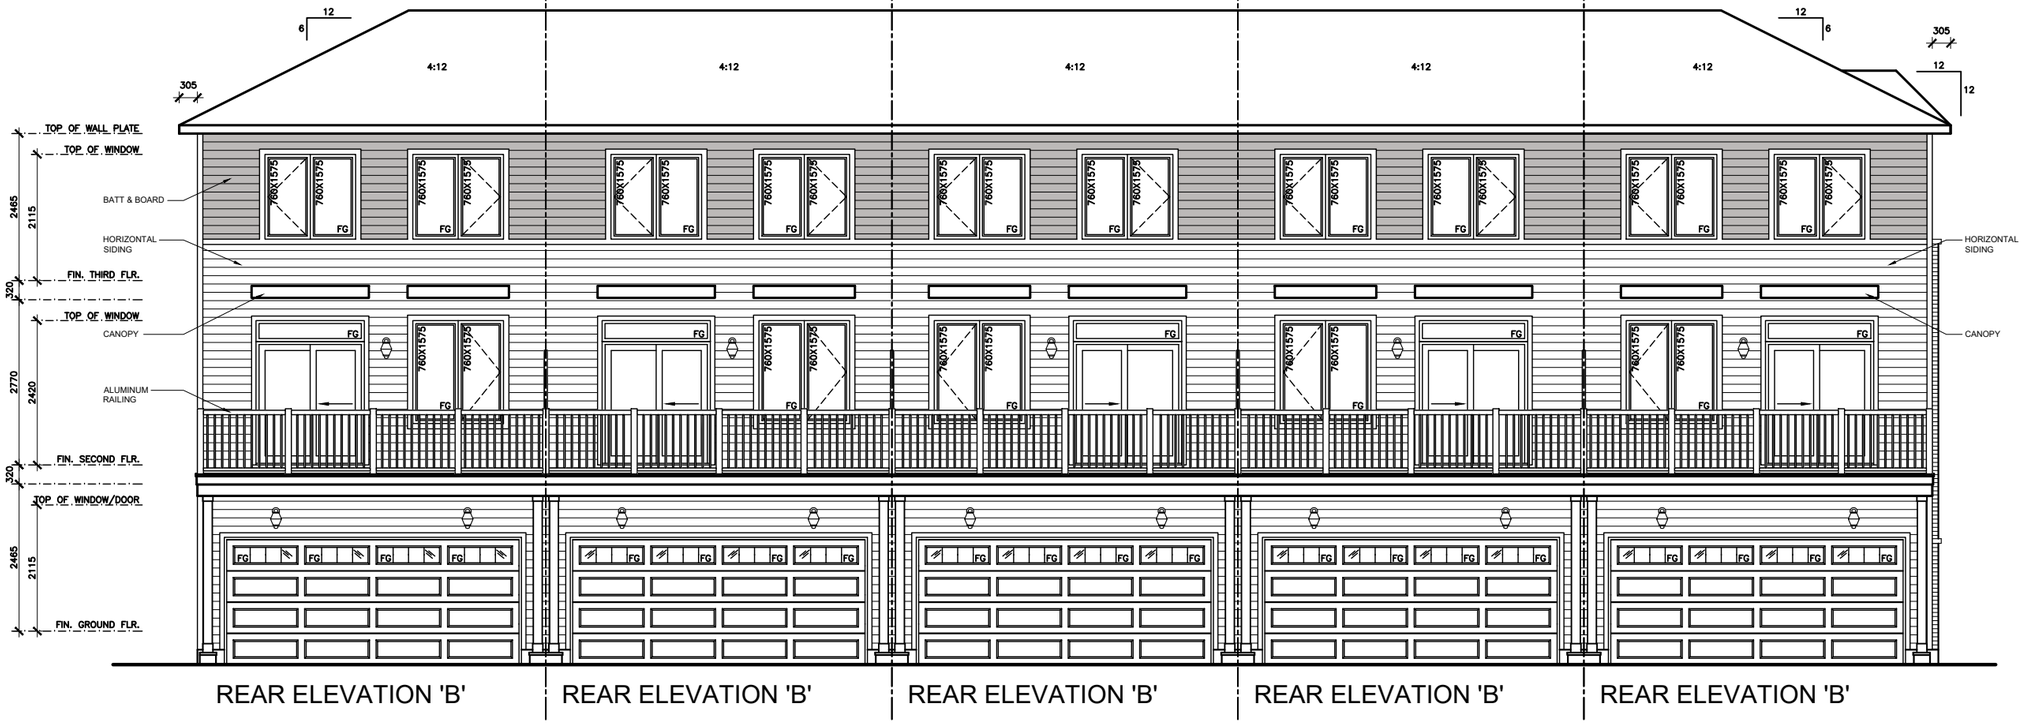

REAR ELEVATION 'B' | REAR ELEVATION 'B' | REAR ELEVATION 'B' | REAR ELEVATION 'B' | REAR ELEVATION 'B'

No.	Description	Date	Rev.
1	ISSUED FOR RENDERING	APR. 12/22	SST

Cassidy + Company
Residential Design Consultants

Client: MINTO COMMUNITIES

Project Name: URBAN TOWNS

CITY OF OTTAWA

Sheet Title: REAR ELEVATION 'A' & 'B'

Drawn by:	Checked by:	Date:
SST	SST	May. 10, 22

Scale: 1:100

Drawing No.: 12

Project No.: 2022-16