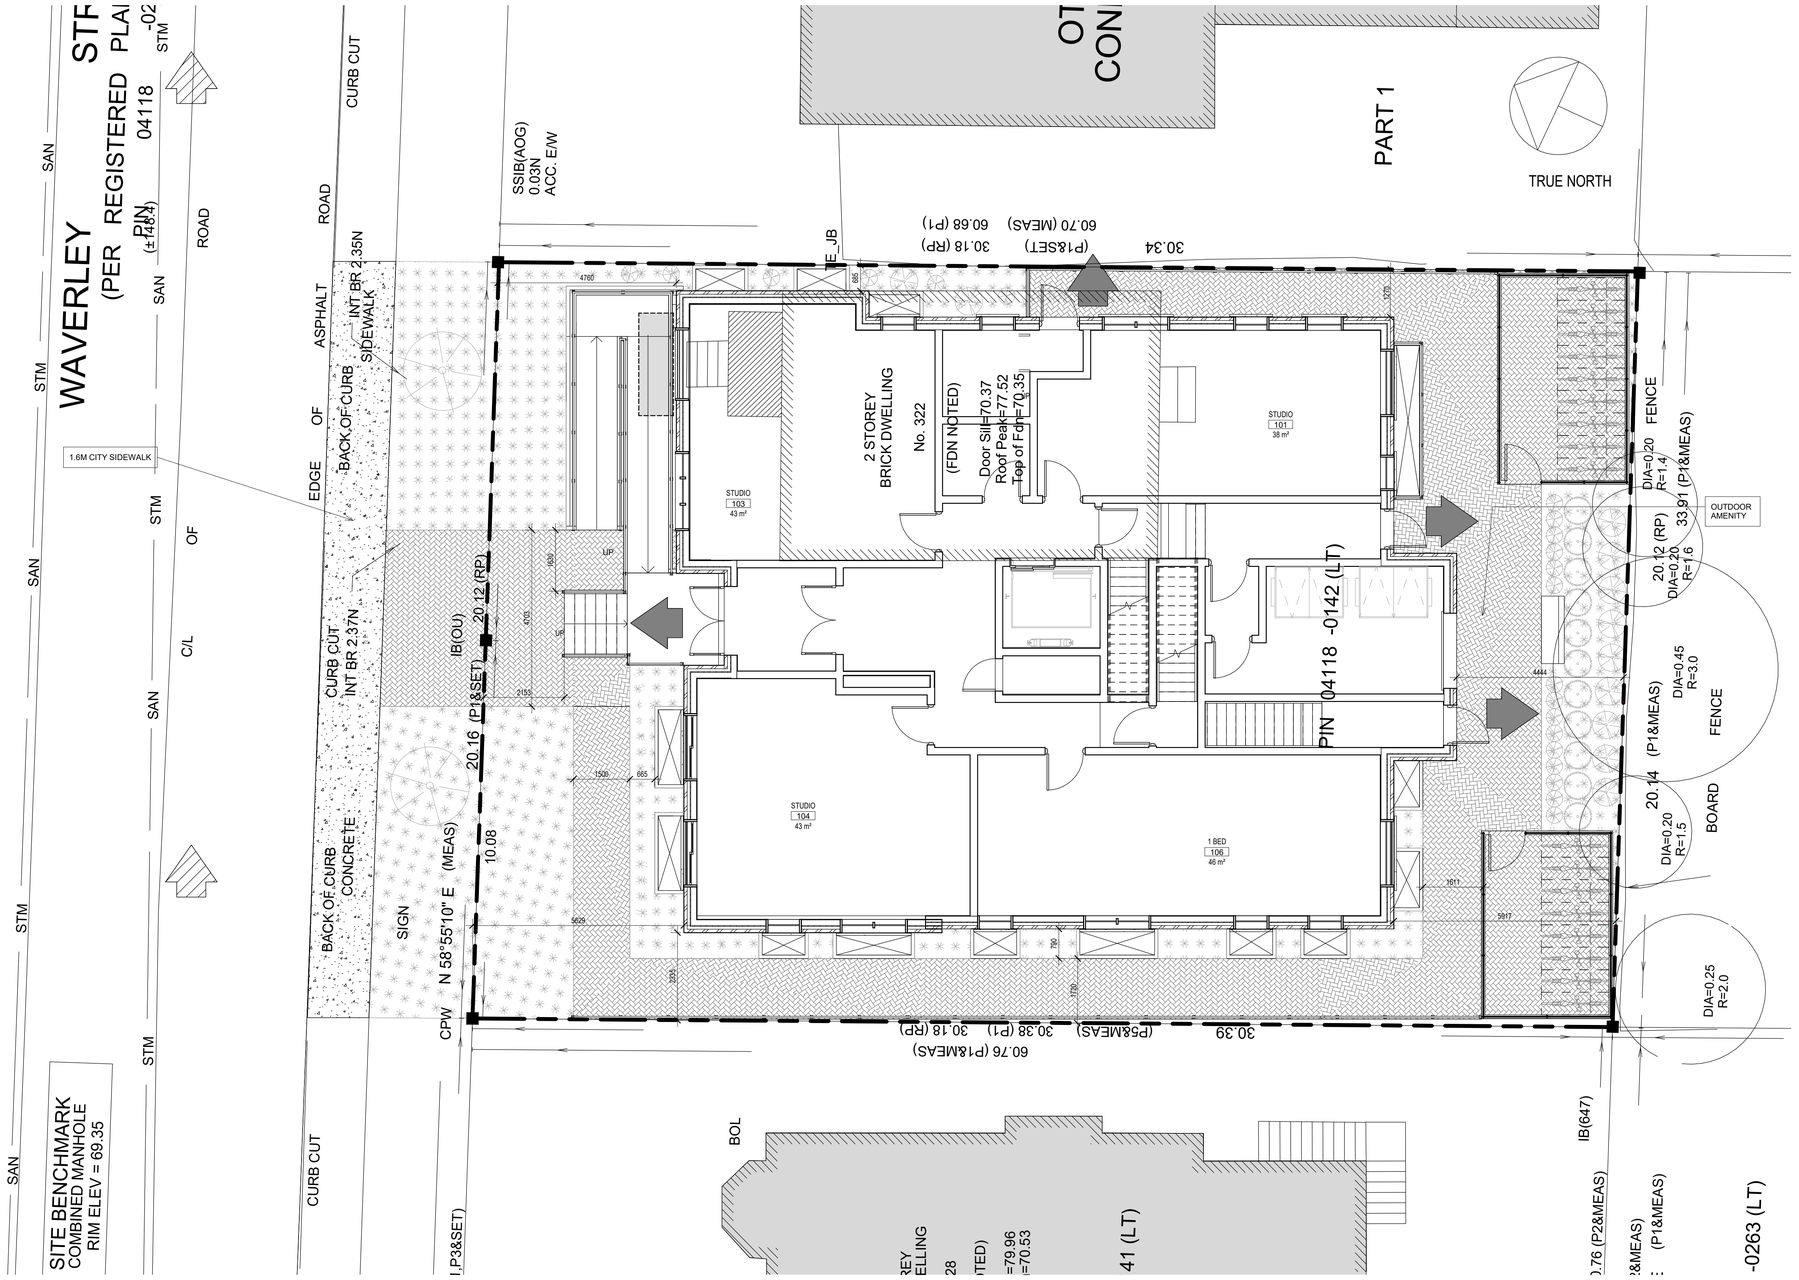

1 SITE PLAN_
1 : 75

NOTE: THIS DRAWING IS THE PROPERTY OF THE ARCHITECT AND MAY NOT BE REPRODUCED OR USED WITHOUT THE EXPRESSED CONSENT OF THE ARCHITECT. THE CONTRACTOR SHALL CHECK AND VERIFY ALL DIMENSIONS AND REPORT ANY OMISSIONS OR DISCREPANCIES TO THE ARCHITECT BEFORE PROCEEDING WITH THE WORK.

DO NOT SCALE THE DRAWINGS

RELEASE / REVISION RECORD

No.	Description	Date
1	ISSUED FOR FOTENN REVIEW	21-08-31
2	ISSUED FOR FOTENN SUBMISSION	21-09-09

PROJECT NORTH

MAY NOT BE USED FOR CONSTRUCTION UNTIL SIGNED BY THE ARCHITECT

chmielarchitects
200 - 109 Bank Street
Ottawa ON K1P 5N5
t (613) 234-3585
f (613) 234-6224

WAVERLEY APARTMENTS

322 WAVERLEY STREET

PROJECT NO.	DRAWN
19-1805	JA
SCALE	CHECKED
1 : 75	RC

DRAWING TITLE
SITE PLAN

DRAWING NO.
SP-01.