VEHICULAR PARKING	P1	
VISITOR PARKING (V)	30	
ACCESSIBLE PARKING (TYPE 'B'; 2.66x5.2 + 1.5 ACCESS ISLE)		2
REGULAR PARKING (2.6x5.2)		27
RESIDENTIAL PARKING	25	
ACCESSIBLE PARKING (TYPE 'B'; 2.4x5.2 + 1.5 ACCESS ISLE)		2
COMPACT PARKING (C) (2.4x4.8)		8
REGULAR PARKING (2.6x5.2)		16
TOTAL	55	

BICYCLE PARKING	P1
VERTICAL	131
HORIZONTAL	60
STACKED	0
TOTAL	191

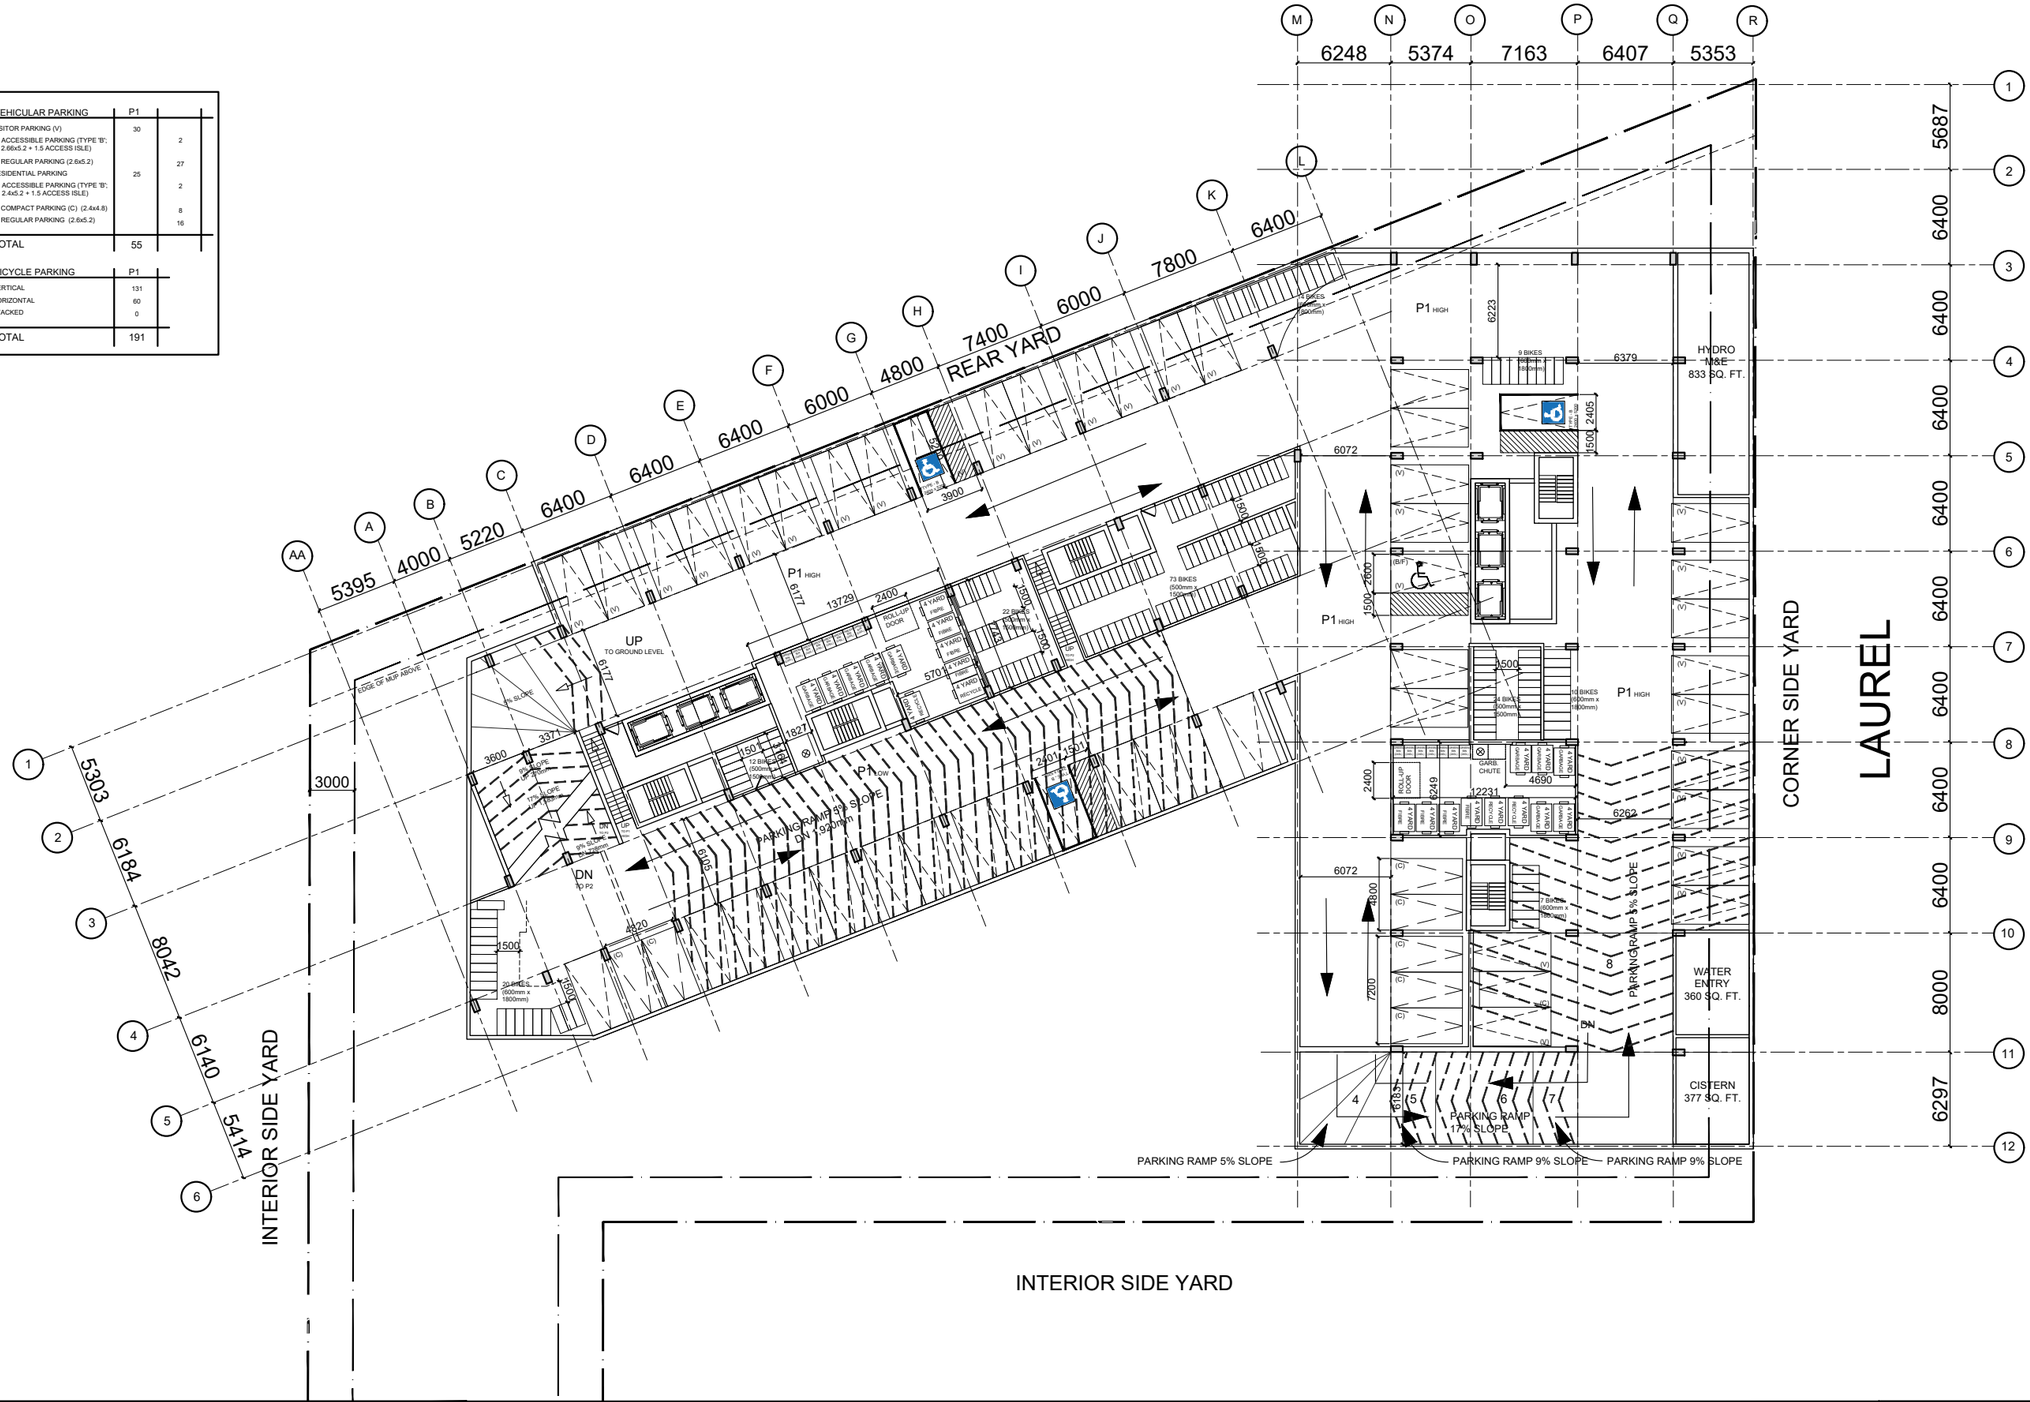

rla/architecture

P1 PARKING PLAN

SCALE 1:400

PLOT DATE: July 28, 2026

GFA P1 PARKING: 41,473 SQ.FT.

191 BICYCLES STALLS + 55 CAR STALLS

75 Breezehill Ave.

OTTAWA, ONTARIO

SHEET # 2

PROJ. # 2113

ONTARIO ASSOCIATION OF ARCHITECTS
KEVIN M. REID
LICENCE
8667