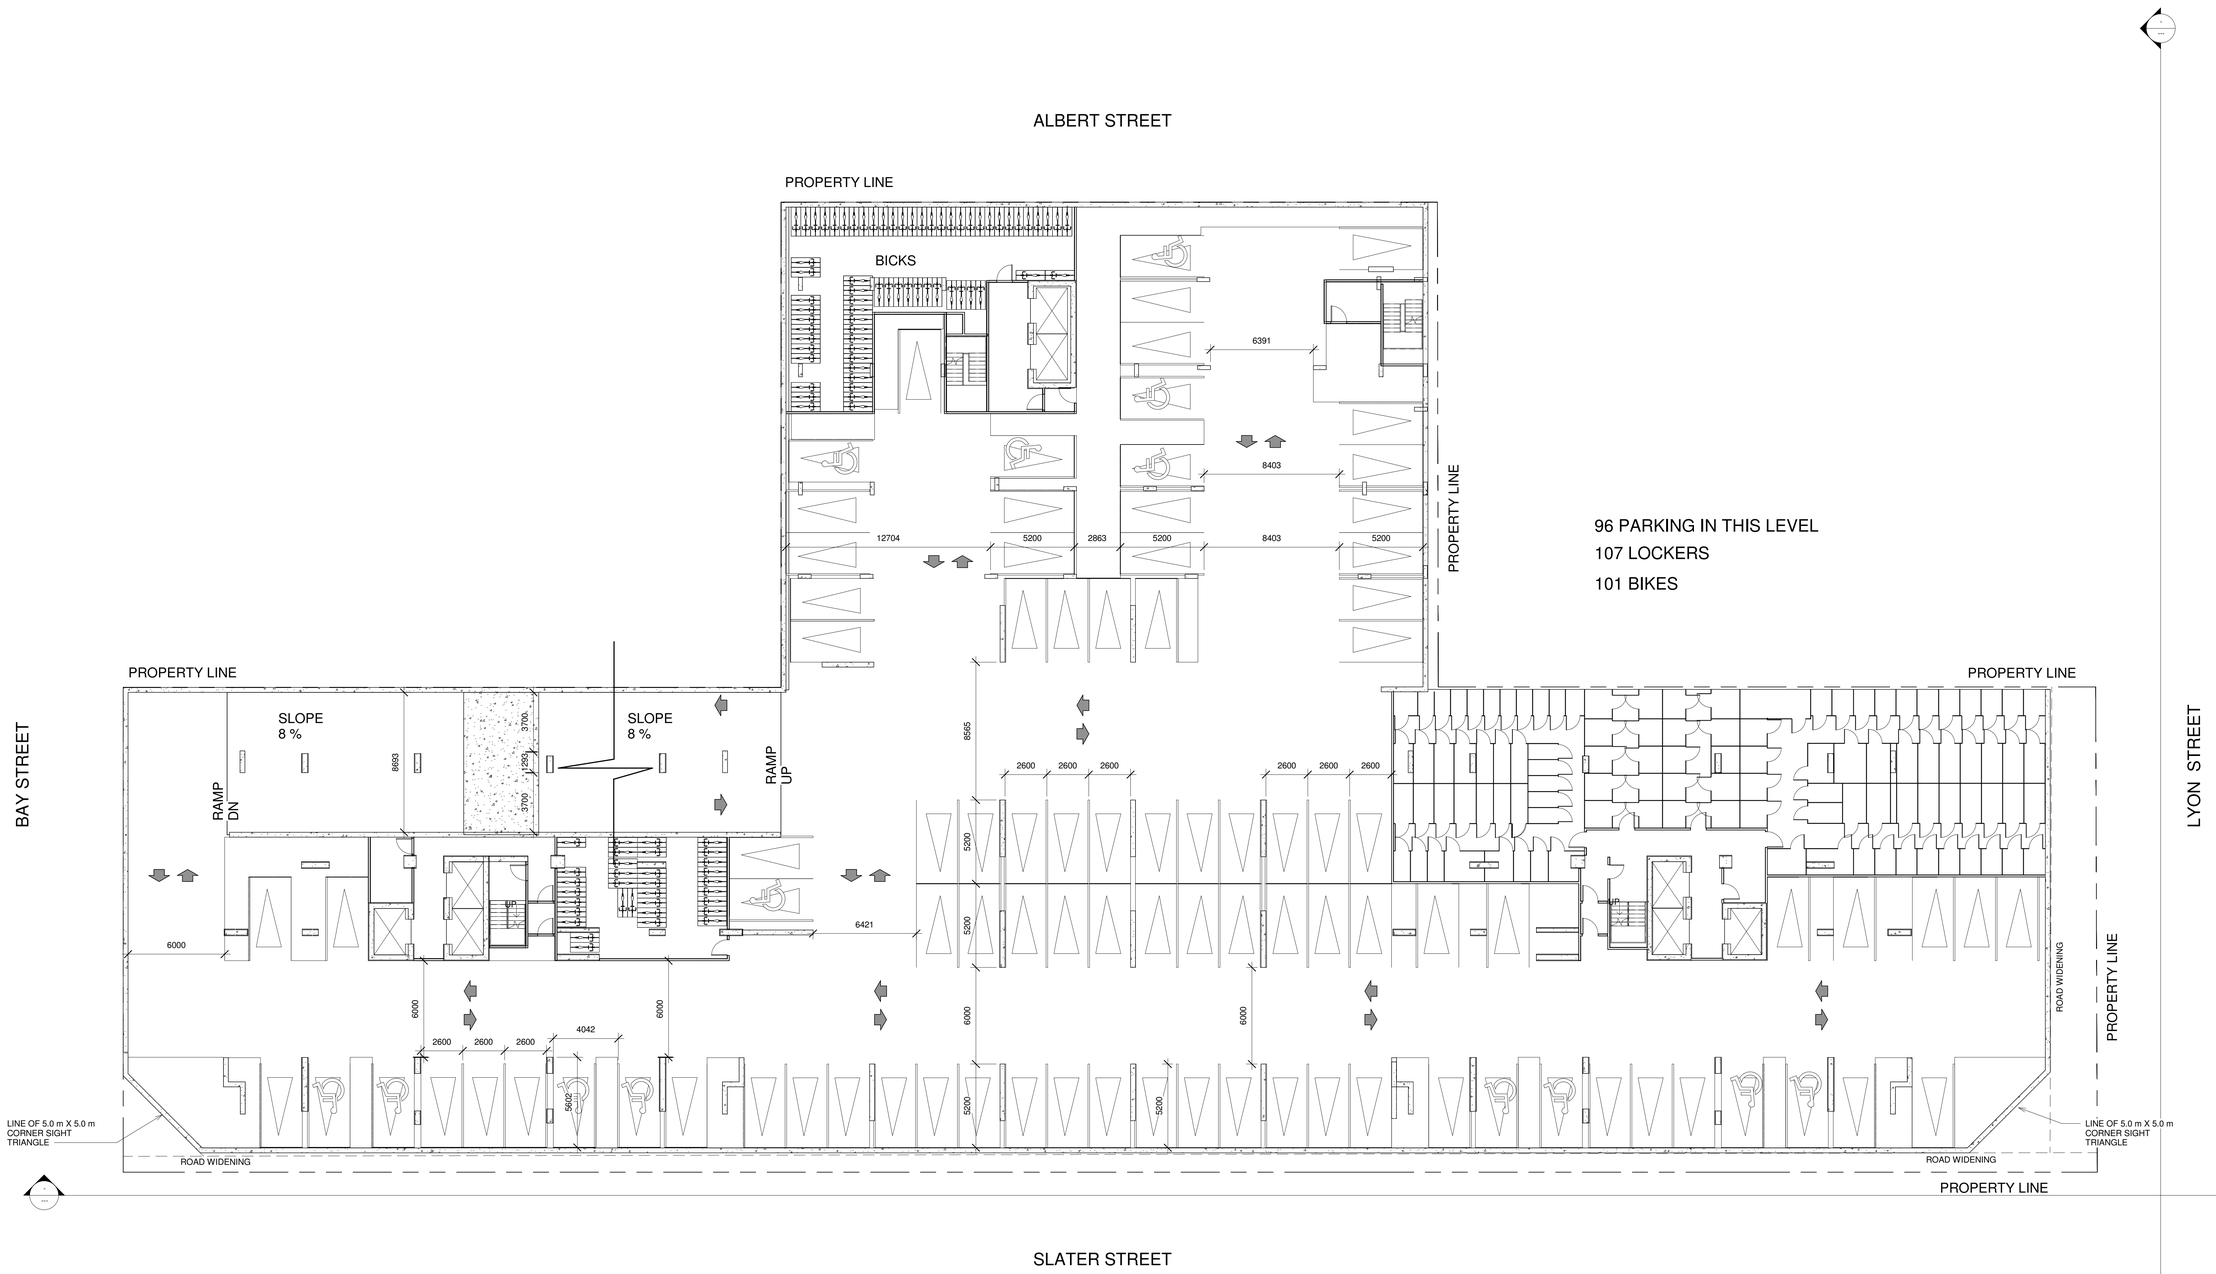


1 2 PARKING
1 : 150

KEY PLAN

ALL CONTRACTORS TO VERIFY ALL DIMENSIONS ON SITE AND TO REPORT ALL ERRORS AND/OR OMISSIONS TO THE ARCHITECT.

ALL CONTRACTORS MUST COMPLY WITH ALL CODES AND BYLAWS AND OTHER AUTHORITIES HAVING JURISDICTION OVER THE WORK.

DO NOT SCALE DRAWINGS.

THIS DRAWING MAY NOT BE USED FOR CONSTRUCTION UNTIL SIGNED BY THE ARCHITECT.

COPYRIGHT RESERVED.

| NO. | REVISION | MM/DD/YY DATE |
|---|---|---|
| | SITE PLAN APPLICATION | 05/12/17 |

WOODMAN ARCHITECT & ASSOCIATES LTD.
4 BEECHWOOD, SUITE 201 OTTAWA, ONTARIO, CANADA K1L 8L9
TEL: 613 228 9850 • FAX 613 228 9848 • mailbox@woodmanarchitect.com

CONSULTANTS:
STRUCTURAL –
MECHANICAL –
CIVIL –
ELECTRICAL –
LANDSCAPING –

PROJECT
383 SLATER /
400 ALBERT ST

DRAWING:
2 PARKING LEVEL

| | | | |
|---|---|---|---|
| DATE | 5/17/2017 8:37:23 AM | JOB NO. | 1601 |
| SCALE | 1 : 150 | DRAWING NO. | P2 |
| DRAWN BY | Author | | |
| REVIEWED BY | Checker | | |

2016-03-22C:\Users\Tony\Documents\By Your Design\Woodman\REVIT TITLEBLOCK 30x42.dwg