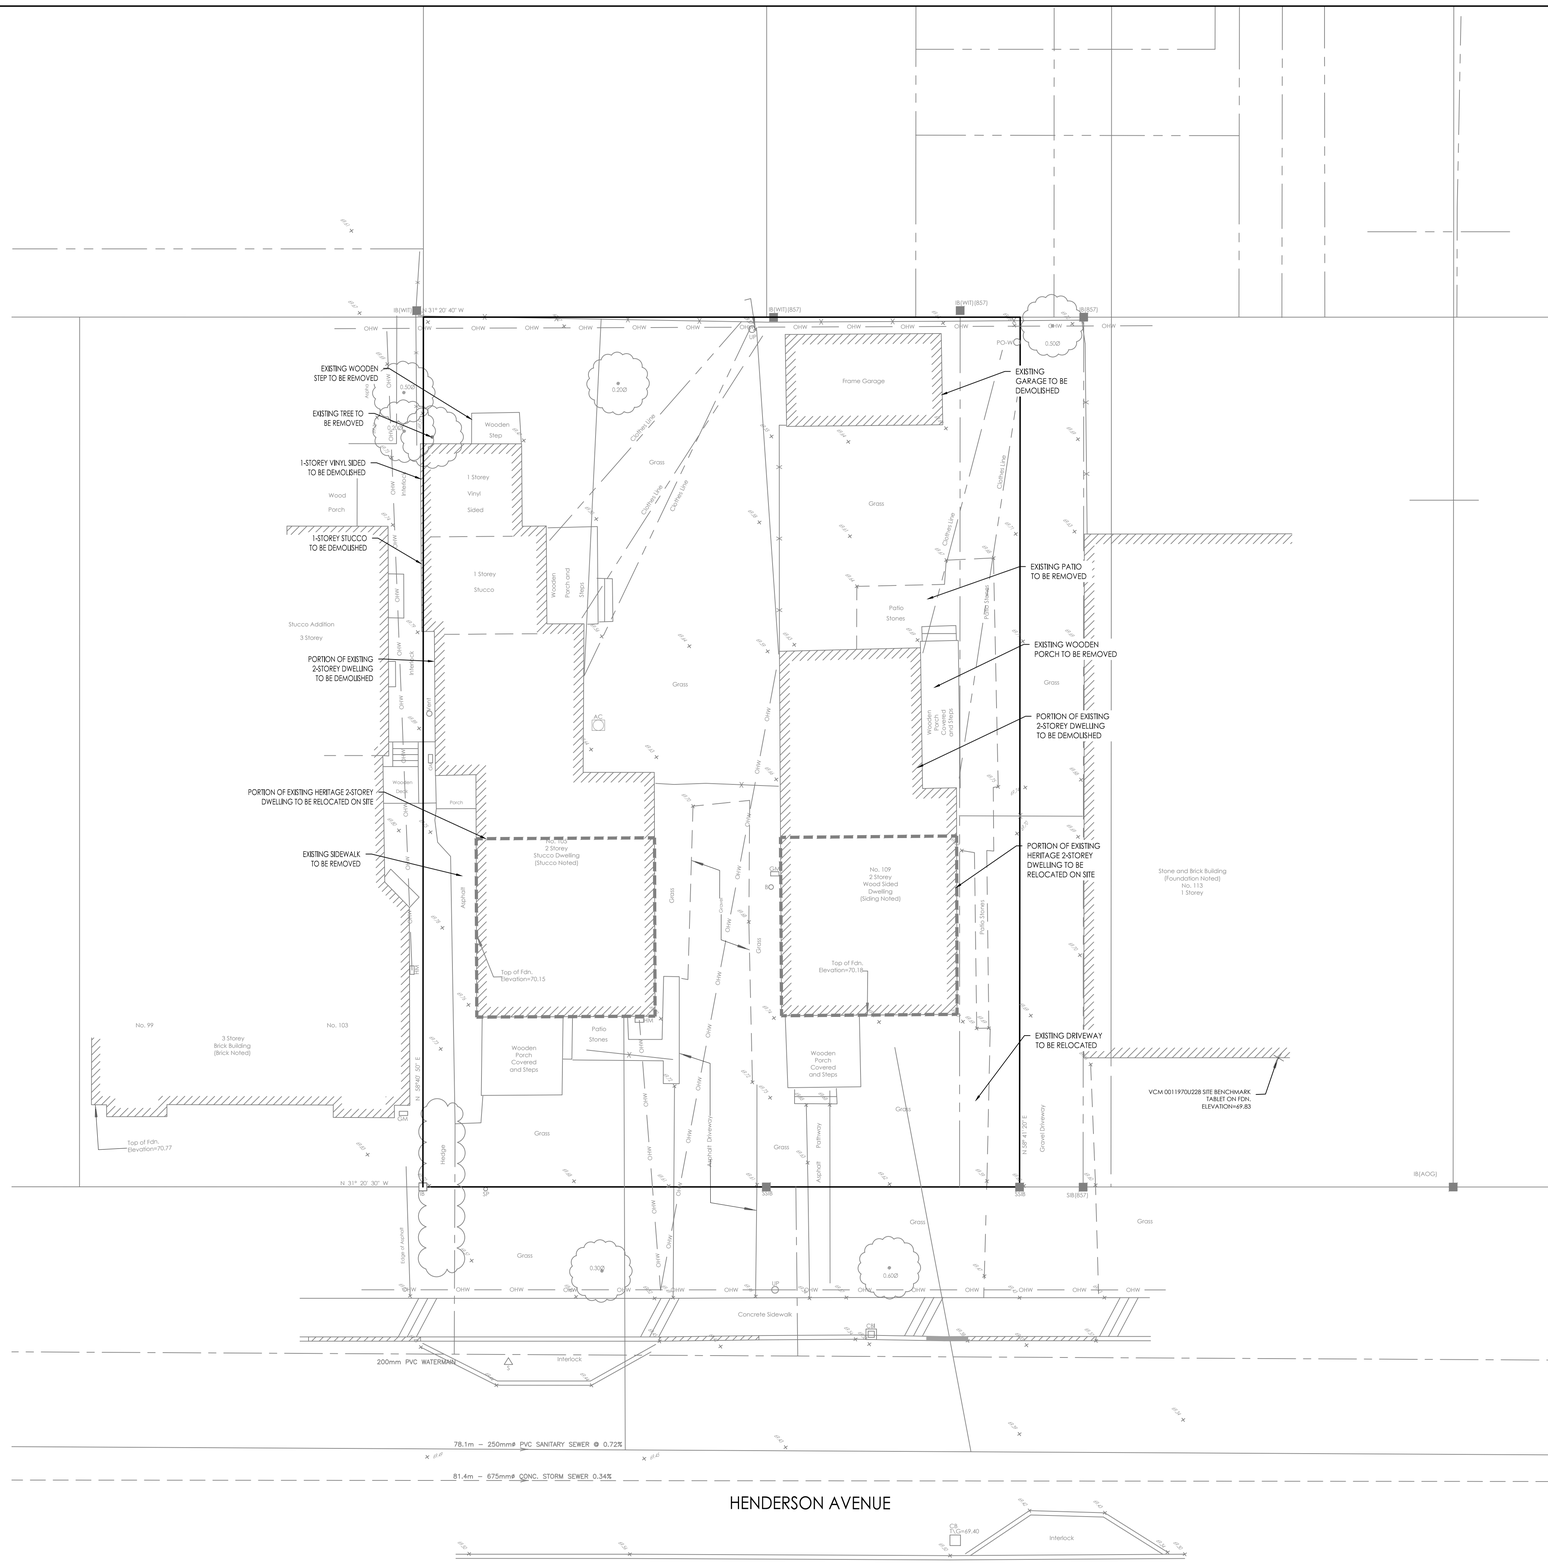

KEY PLAN
N.T.S.

Stantec

Stantec Consulting Ltd.
400 - 1331 Clyde Avenue
Ottawa ON
Tel. 613.722.4420
www.stantec.com

Copyright Reserved

The Contractor shall verify and be responsible for all dimensions. DO NOT scale the drawing - any errors or omissions shall be reported to Stantec without delay.
The Copyrights to all designs and drawings are the property of Stantec. Reproduction or use for any purpose other than that authorized by Stantec is forbidden.

Legend

- ORIGINAL GROUND ELEVATION
- EXISTING WATERMAIN
- EXISTING VALVE AND VALVE BOX
- EXISTING FIRE HYDRANT
- EXISTING SANITARY SEWER
- EXISTING STORM SEWER
- EXISTING CATCHBASIN
- EXISTING OVERHEAD WIRE

| | Revision | By | Appd. | YY.MM.DD |
|---|---|---|---|---|
| 2 | REVISED AS PER CITY COMMENTS | WJ | KK | 20.02.12 |
| 1 | ISSUED FOR SITE PLAN APPROVAL | WJ | KK | 18.05.07 |

| File Name: 160401351-D8 | Dwn. | Chkd. | Dsgn. | YY.MM.DD |
|---|---|---|---|---|
| | JP | KK | WJ | 18.03.06 |

Permit-Seal

Client/Project
TC UNITED GROUP
800 INDUSTRIAL AVENUE

APARTMENT BUILDING
105-109 HENDERSON AVENUE
OTTAWA, ONTARIO

Title
EXISTING CONDITIONS AND REMOVALS PLAN

Project No. 160401351

Scale 1:100 (0, 1, 3, 5m)

Drawing No. EX-1

Sheet 1 of 5

Revision 2

#18037

D07-12-18-0072

W:\active\160401351 - 105-109 Henderson\design\drawings\160401351-D8.dwg
2020/02/12 2:22 PM by Hammadou, Thaleia

ORIGINAL SHEET - ARCH D