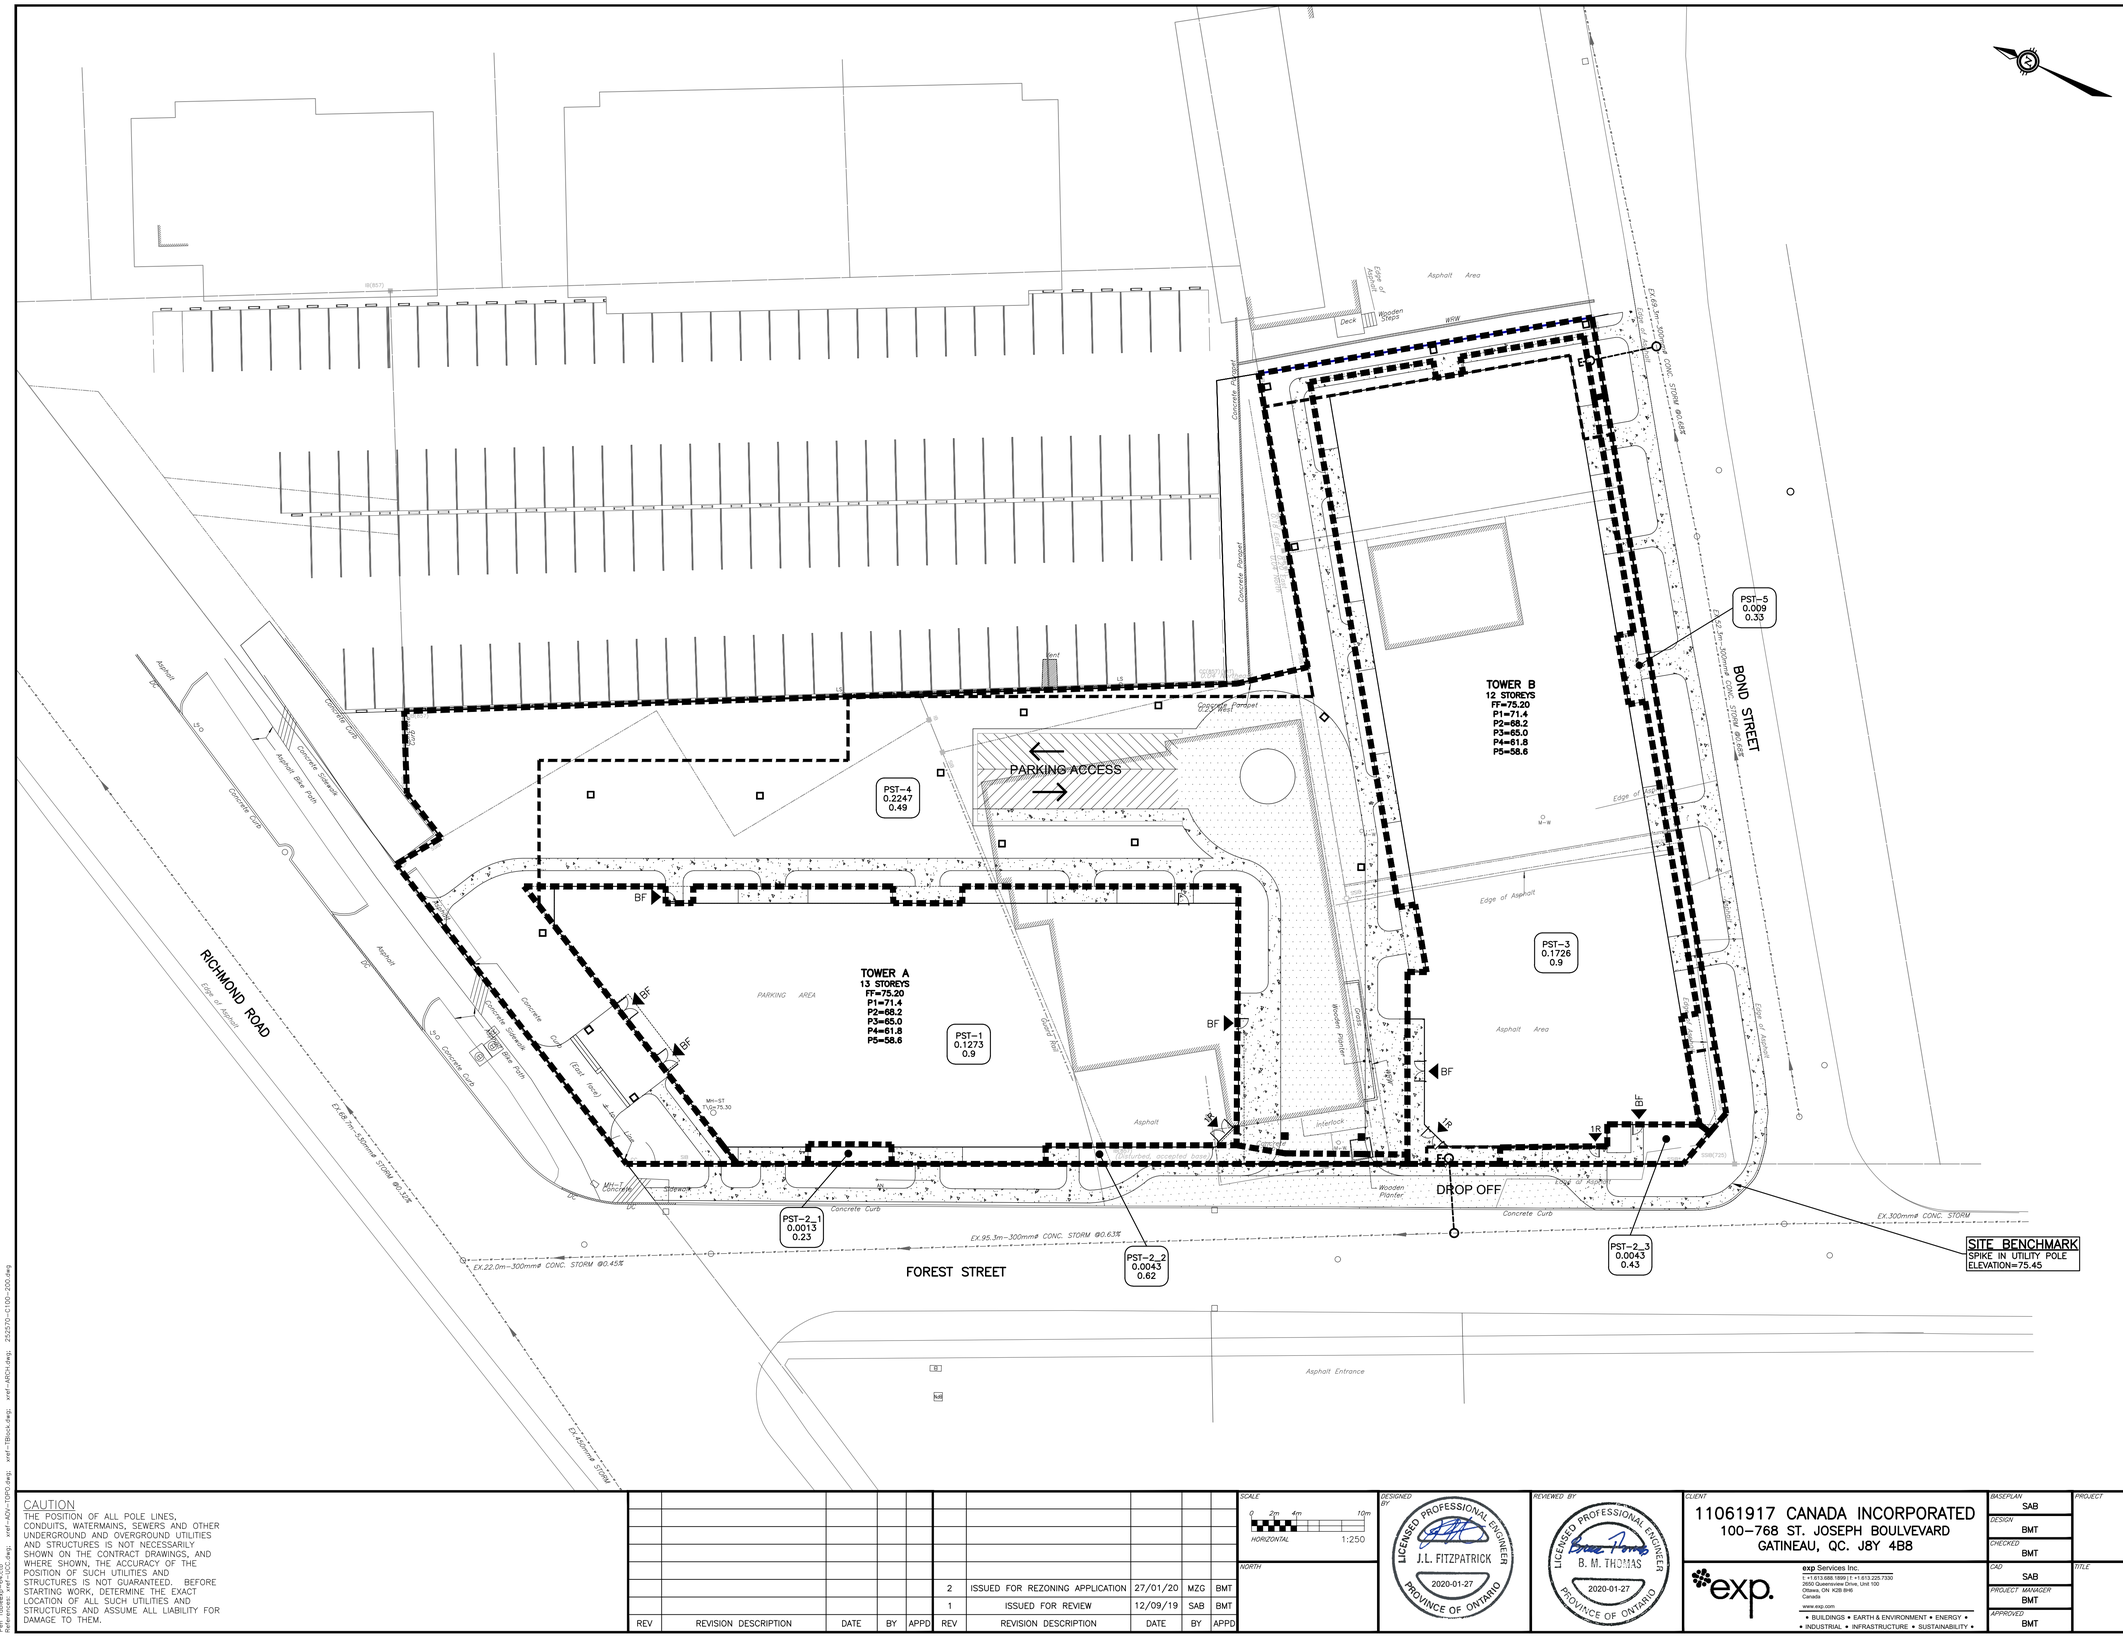

CAUTION
THE POSITION OF ALL POLE LINES, CONDUITS, WATERMAINS, SEWERS AND OTHER UNDERGROUND AND OVERGROUND UTILITIES AND STRUCTURES IS NOT NECESSARILY SHOWN ON THE CONTRACT DRAWINGS, AND WHERE SHOWN, THE ACCURACY OF THE POSITION OF SUCH UTILITIES AND STRUCTURES IS NOT GUARANTEED. BEFORE STARTING WORK, DETERMINE THE EXACT LOCATION OF ALL SUCH UTILITIES AND STRUCTURES AND ASSUME ALL LIABILITY FOR DAMAGE TO THEM.

REV	REVISION DESCRIPTION	DATE	BY	APPD
2	ISSUED FOR REZONING APPLICATION	27/01/20	MZG	BMT
1	ISSUED FOR REVIEW	12/09/19	SAB	BMT

SCALE: 0 2m 4m 10m — HORIZONTAL 1:250
NORTH

DESIGNED BY: J.L. FITZPATRICK, 2020-01-27, PROVINCE OF ONTARIO
REVIEWED BY: B. M. THOMAS, 2020-01-27, PROVINCE OF ONTARIO

CLIENT
11061917 CANADA INCORPORATED
100–768 ST. JOSEPH BOULVEVARD
GATINEAU, QC. J8Y 4B8

exp Services Inc.
T: +1.613.688.1899 | F: +1.613.225.7337
2650 Queensview Drive, Unit 100
Ottawa, ON K2B 8H6
Canada
www.exp.com
• BUILDINGS • EARTH & ENVIRONMENT • ENERGY •
• INDUSTRIAL • INFRASTRUCTURE • SUSTAINABILITY •

BASEPLAN	SAB
DESIGN	BMT
CHECKED	BMT
CAD	SAB
PROJECT MANAGER	BMT
APPROVED	BMT

PROJECT: 11061917 CANADA INC
RESIDENTIAL DEVELOPMENT
365 FOREST STREET
OTTAWA, ONTARIO.

TITLE: POST–DEVELOPMENT CATCHMENTS

PROJECT No.	OTT–252570–A0
SURVEY	AOV
DATE	JAN 2020
DRAWING No.	C400

Filename:\\ottfp001\2020-data\projects\civil\252000\ott-00252570-a0 - 365 forest ave - 11061917 canada inc\05-execution\04-dwg\252570-c400.dwg
Last Saved:27/01/2020 11:38:13 AM Plotted:27/01/2020 11:40:28 AM By:boujoudal
Xrefs: xref-BASE.dwg; xref-TOPO.dwg; xref-TBlock.dwg; xref-ARCH.dwg; 252570-C100-200.dwg
References: xref-UCC.dwg; xref-AOV-TOPO.dwg;