# PRELIMINARY CONSTRUCTION MANAGEMENT

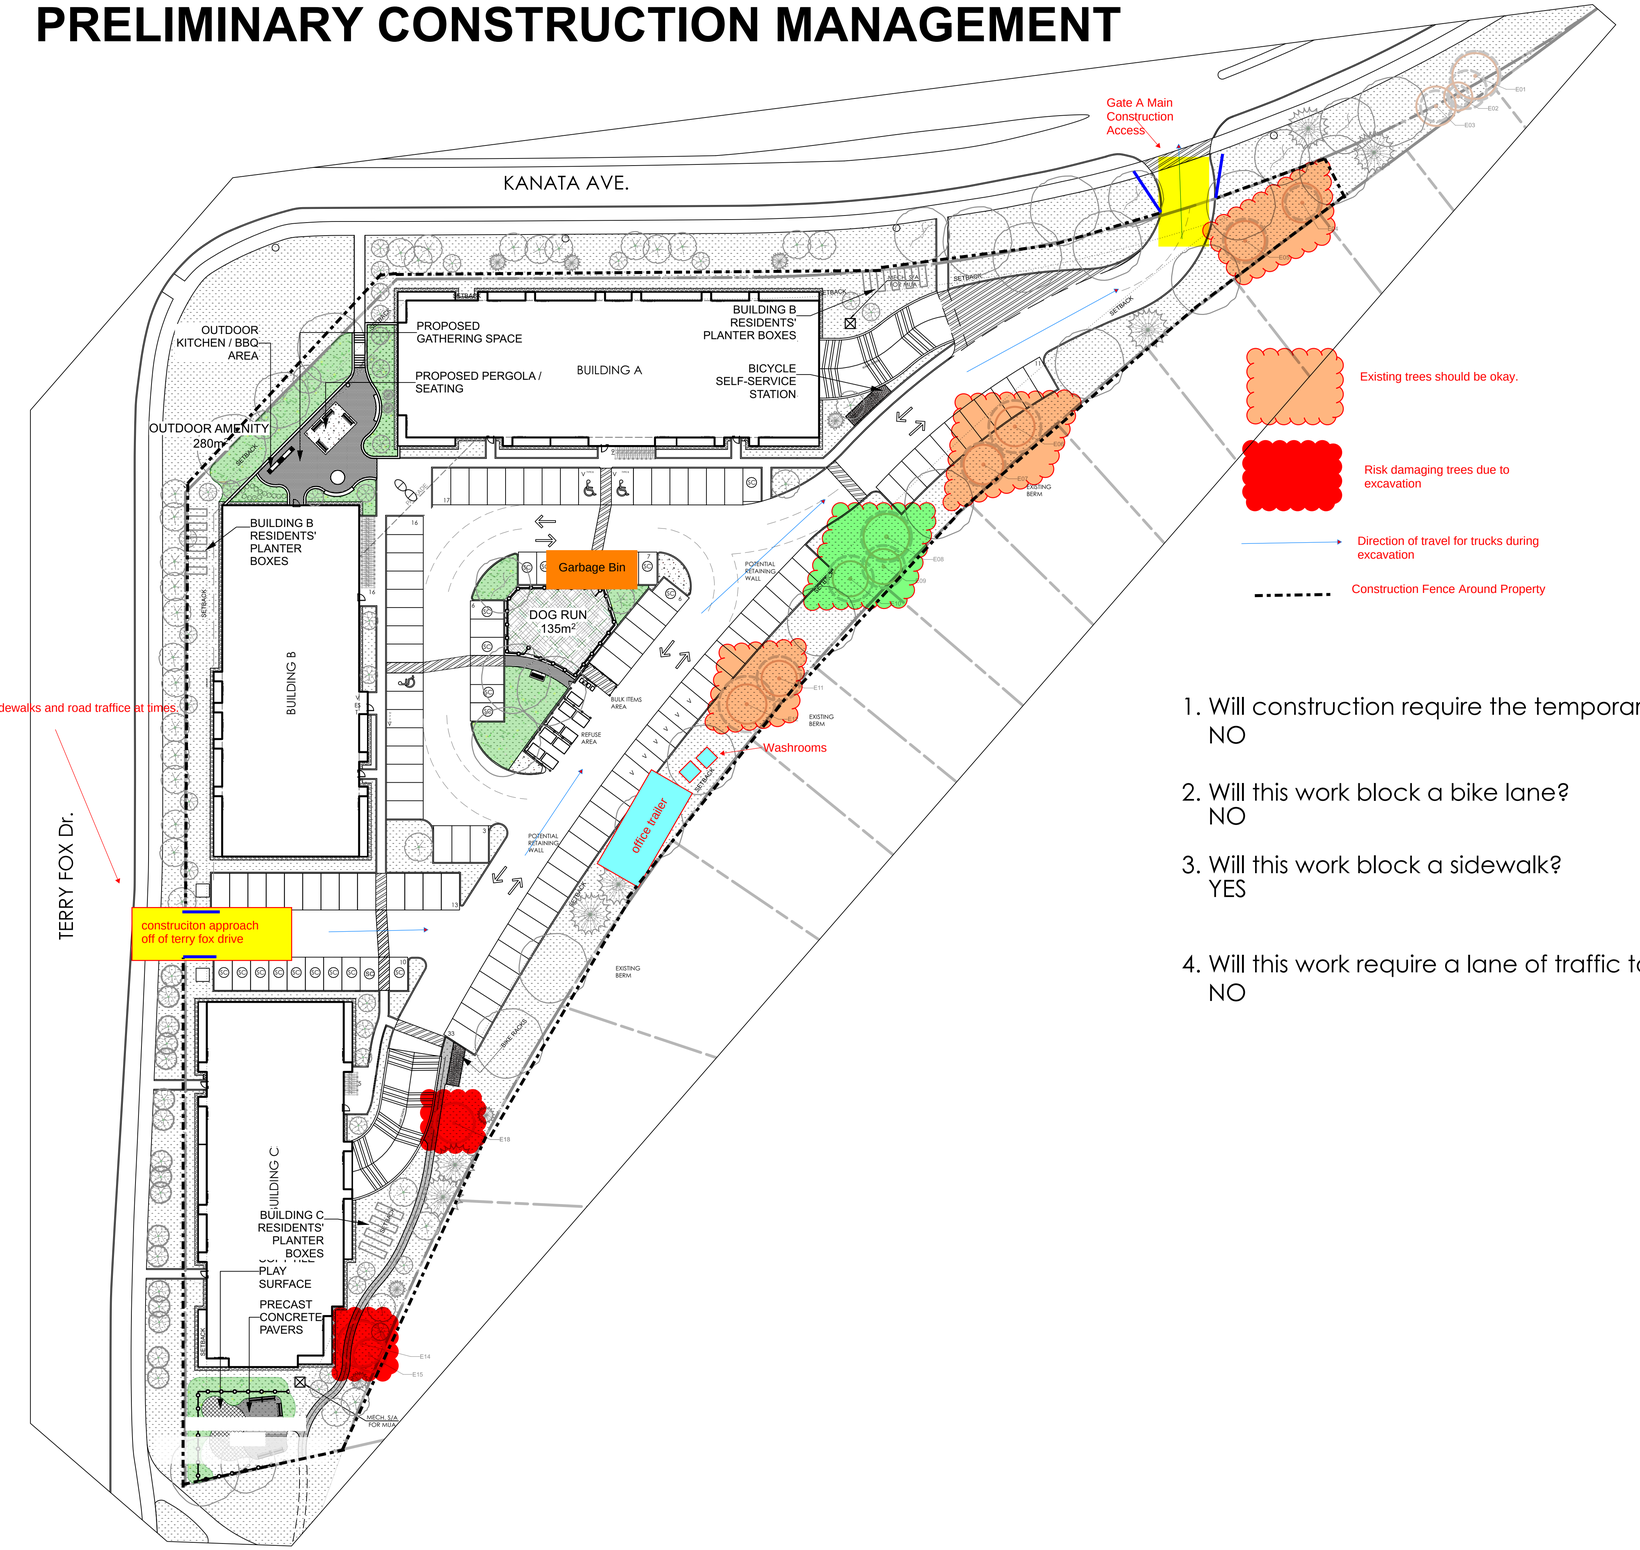


1. Will construction require the temporary detour of a bus route?
   NO

2. Will this work block a bike lane?
   NO

3. Will this work block a sidewalk?
   YES

4. Will this work require a lane of traffic to be closed?
   NO


IRONCLAD DEVELOPMENTS INC.
101-57158 Symington Road
Springfield, MB R2J 4L6
Ph: 204-777-1972
info@icdev.ca


**GENERAL NOTE:**

north

## 475 TERRY FOX DRIVE

475 TERRY FOX DRIVE, KANATA, ON

drawing title

**PRELIMINARY CONSTRUCTION MANAGEMENT**

| scale | drawn by | designed by |
|---|---|---|
| date: 2025-07-15 | checked by | plot date |
| project number | drawing number | |

Contractor to check and verify all dimensions on the job

DXX-XX-XX-XXXX

#XXXXX