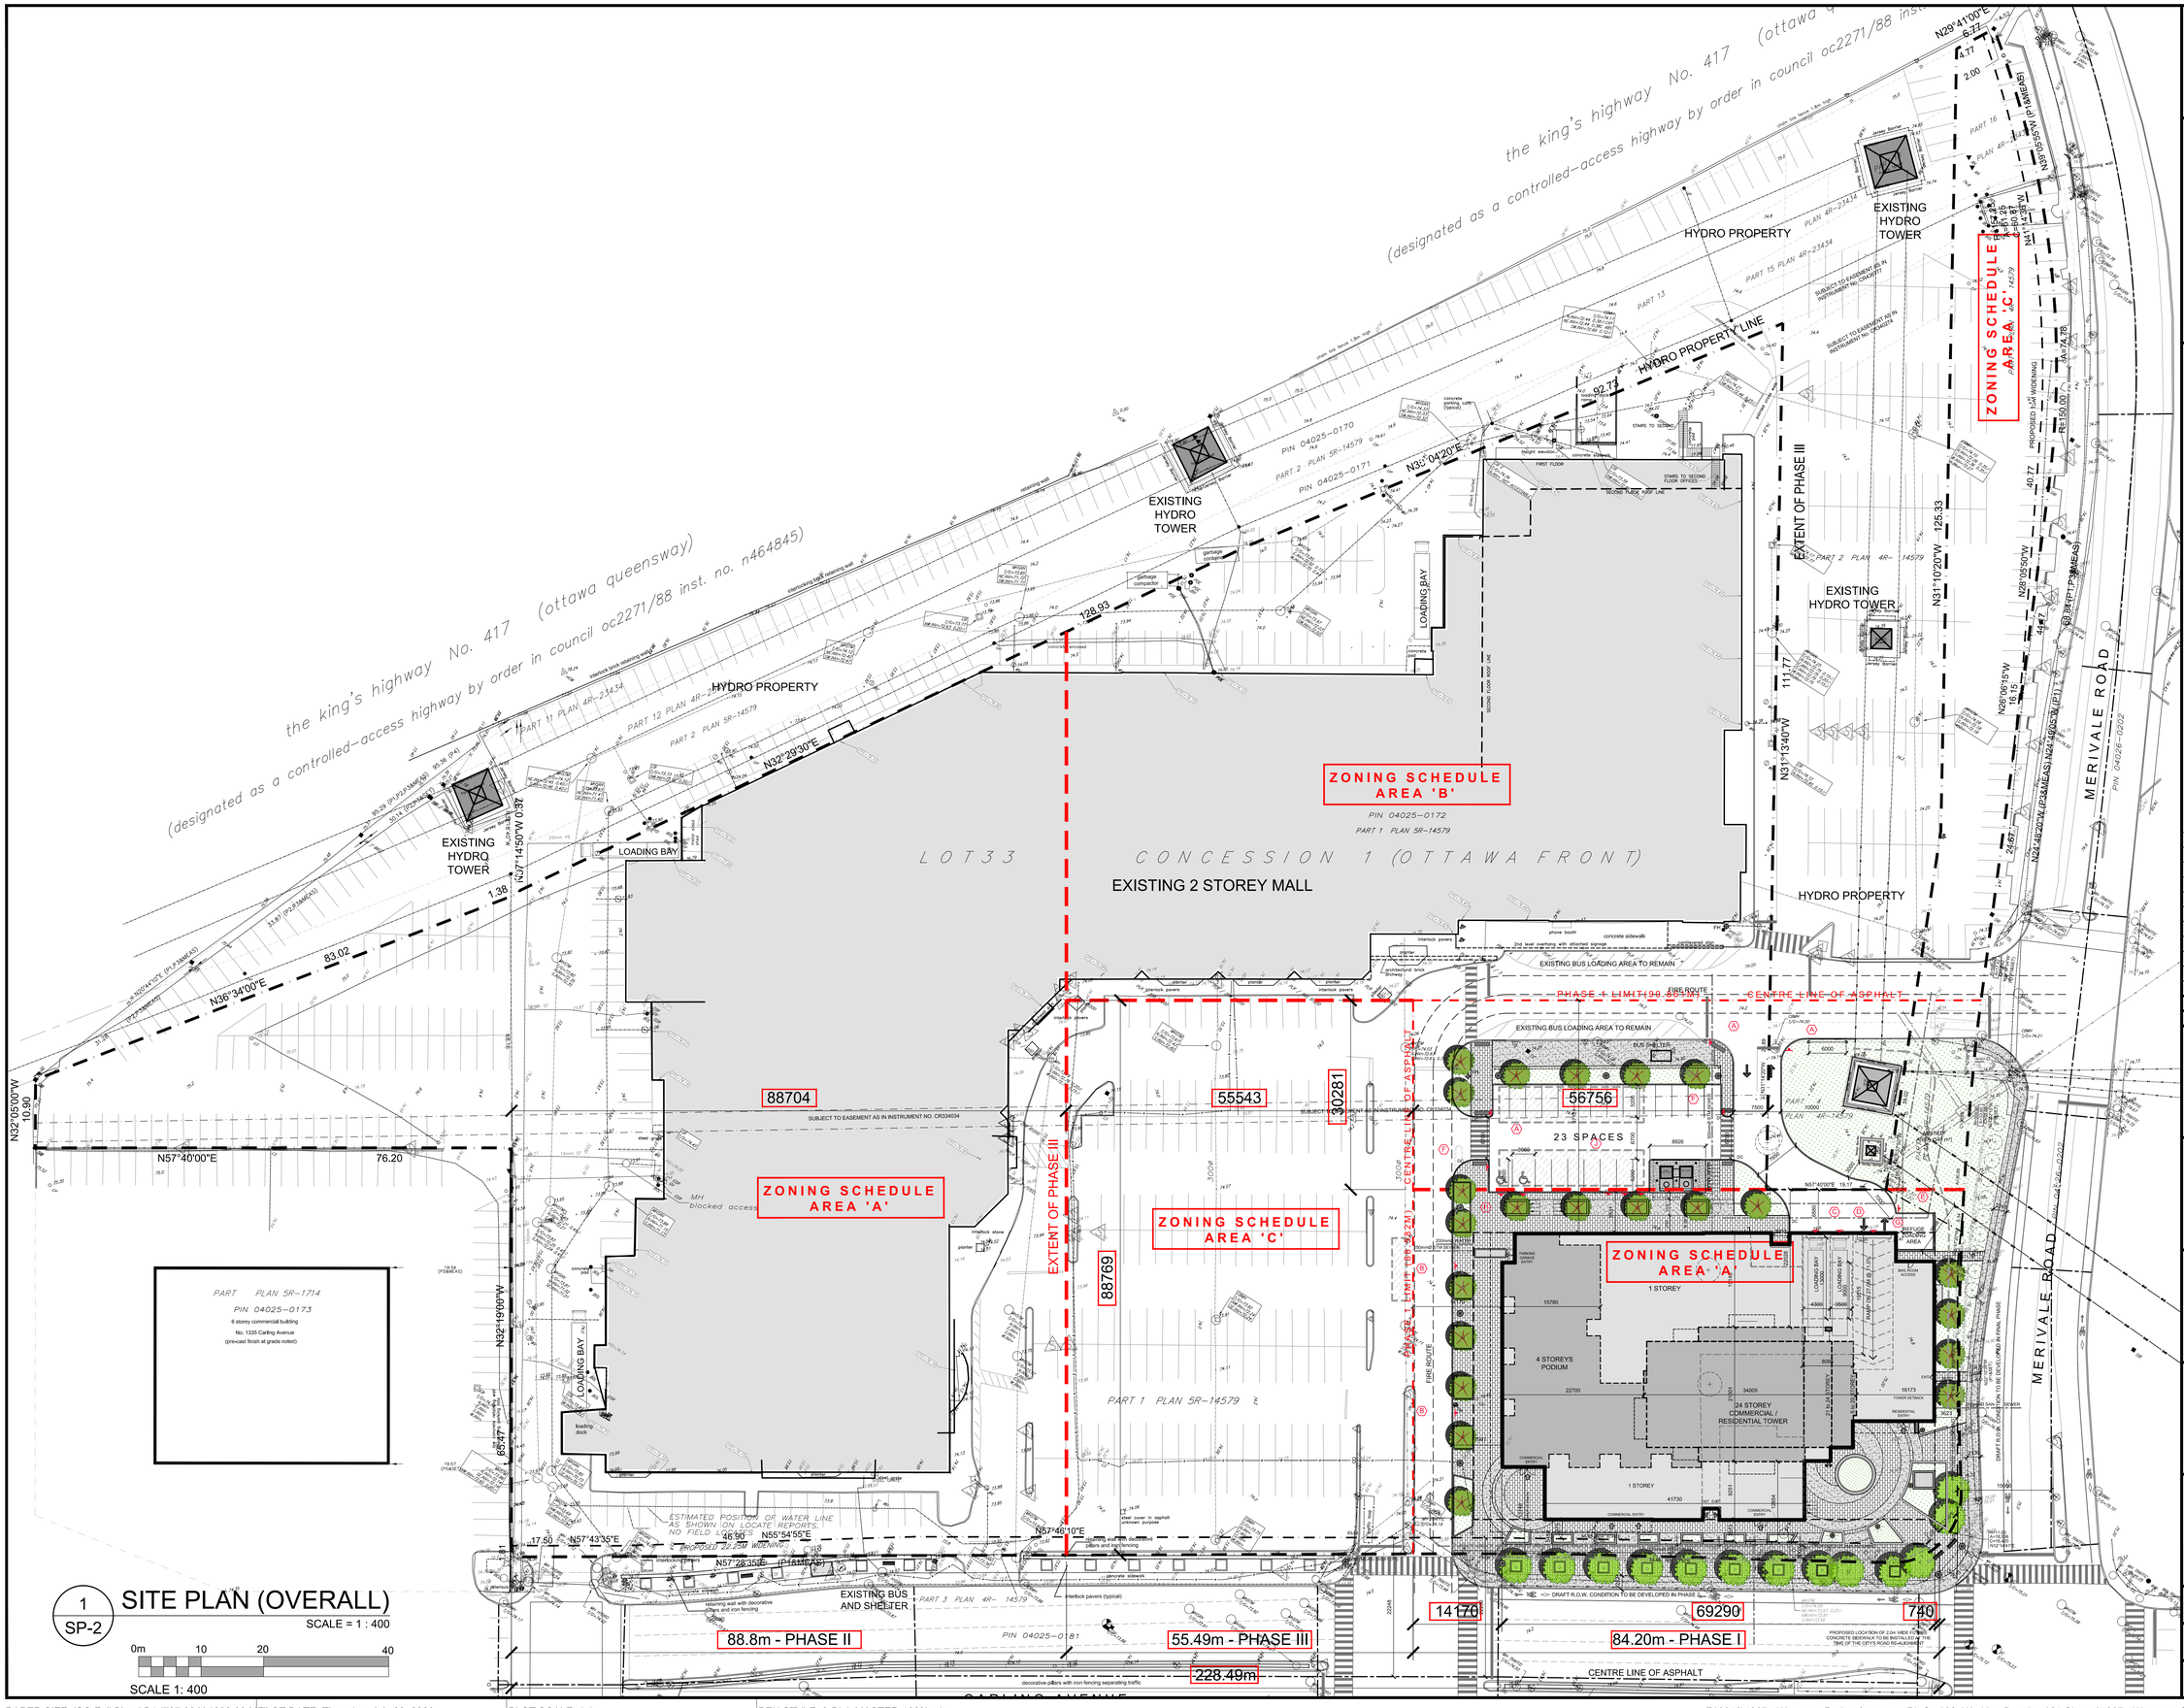


1 SITE PLAN (OVERALL) — SP-2

SCALE = 1 : 400

0m 10 20 40

SCALE 1: 400

IT IS THE RESPONSIBILITY OF THE APPROPRIATE CONTRACTOR TO CHECK AND VERIFY ALL DIMENSIONS ON SITE AND TO REPORT ALL ERRORS AND/OR OMISSIONS TO THE ARCHITECT.

ALL CONTRACTORS MUST COMPLY WITH ALL PERTINENT CODES AND BY-LAWS.

THIS DRAWING MAY NOT BE USED FOR CONSTRUCTION UNTIL SIGNED BY THE ARCHITECT.

DO NOT SCALE DRAWINGS.

COPYRIGHT RESERVED.

## NOTATION SYMBOLS:

- 00 — INDICATES DRAWING NOTES, LISTED ON EACH SHEET.
- 00 — INDICATES ASSEMBLIE TYPE; REFER TO TYPICAL ASSEMBLIES SCHEDULE.
- 00 — INDICATES WINDOW TYPE; REFER TO WINDOW ELEVATIONS AND DETAILS ON A900 SERIES.
- 000 — INDICATES DOOR TYPE; REFER TO DOOR SCHEDULE AND DETAILS ON A900 SERIES.
- 00 (A900) — DETAIL NUMBER; TITLE; SCALE; DETAIL REFERENCE PAGE; DETAIL CROSS REFERENCE PAGE

SAIDE SAYAH
MANAGER, CENTRAL BRANCH
PLANNING, INFRASTRUCTURE & ECONOMIC DEVELOPMENT DEPARTMENT, CITY OF OTTAWA

**APPROVED**
*By Saide Sayah at 12:19 pm, Sep 24, 2020*

| No. | DESCRIPTION | DATE |
|---|---|---|
| 7 | REVISED AS PER CITY COMMENTS | July 7, 20 |
| 6 | GARAGE DRIVE WAY ADJUSTMENT (HONI) | May 21, 20 |
| 5 | ISSUED FOR PUBLIC MEETING | Oct. 31, 19 |
| 4 | ISSUED FOR SPC ROUND #3 COMMENTS | July 18, 19 |
| 3 | ISSUED FOR SPC ROUND #1 COMMENTS | Mar. 22, 19 |
| 2 | ISSUED FOR COMMUNITY MEETING | Jan. 09, 19 |
| 1 | ISSUED FOR ZONING AMENDMENT | Dec 21, 15 |

REVISIONS:

ARCHITECT SEAL: ONTARIO ASSOCIATION OF ARCHITECTS — RODERICK LAHEY — LICENCE 4375 — SEAL DATE: STAMP DATE

NORTH ARROW:

CLIENT: RIOCAN

ARCHITECT: rla/architecture — roderick lahey architect inc. — 56 beech street, ottawa, ontario K1S 3J6 — t. 613.724.9932 f. 613.724.1209 rlaarchitecture.ca

PROJECT TITLE: WESTGATE — 1309 CARLING AVENUE — OTTAWA ONTARIO

SHEET TITLE: SITE PLAN — OVERALL — WESTGATE LANDS

DRAWN: RV | CHECKED: M.L.

SCALE: 1:400 | SHEET No.: SP-2

PROJECT No.: 1807

D07-12-18-0170

PAPER SIZE: ISO Full Bleed B1 (707.00 X 1000.00 MM) | PLOT DATE: Thursday, July 09, 2020 | PLOT SCALE: 1:1 | PEN STYLE: 0-RLA-MASTER-100%.ctb | F:\2018\1807 - Westgate Redevelopment - RioCan\02_Working Drawings\01 Sheets\1807 - Westgate Site Plan 2020 05 05.dwg

# 17818