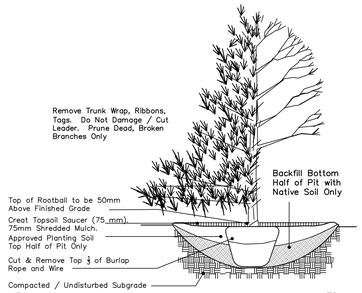

1 / L1 TREE PLANTING NTS

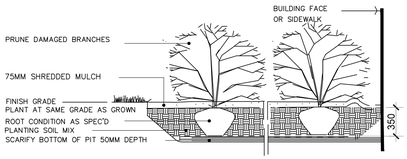

2 / L1 SHRUB PLANTING NTS

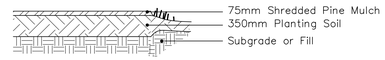

3 / L1 TYPICAL PLANTING BED (PB) NTS

PLANTING MIX TO BE APPROVED BY LANDSCAPE ARCHITECT. ALL PLANT MATERIAL TO MEET CNLA STANDARDS, AND BE APPROVED BY LANDSCAPE ARCHITECT PRIOR TO PLANTING. ALL WORK TO INCLUDE MINIMUM 1 YEAR WARRANTY FROM DATE OF FINAL ACCEPTANCE. PLANTING ON CITY PROPERTY TO INCLUDE 2 YEAR WARRANTY FROM DATE OF FINAL ACCEPTANCE.

Plant List – Trees and Shrubs – 989 Somerset Street Ottawa

Code	Qty.	Botanical Name	Common Name	Size	Cond.
GB	3	Ginkgo biloba 'Magyar'	Magyar Ginkgo	80mm cal	SPECIMEN
PO	1	Picea omorika	Serbian Spruce	60cm ht.	SPECIMEN
HK	325	Hypercium kalmianum	St. Johns Wort	40cm Ht	Pot
SA	10	Symphoricarpos albus	Snowberry	80cm ht.	Pot

APPROVED ☐ REFUSED ☐

DATE _____

John Smit, MCIP RPP,Manager, Development Review, Urban Services

Drawing Remains the Property of Gino J. Aiello Landscape Architect. Copyright Reserved by Gino J. Aiello Landscape Architect. Do Not Use or Reproduce Without Approval of Gino J. Aiello. **Do Not Use For Construction Unless Signed By Landscape Architect.** Contractor is Responsible for Verification of Site Locations of all Utilities. Report any Discrepancies Between Site and Drawing Immediately to Gino J. Aiello.

Proposed Deciduous Tree

Proposed Coniferous Tree

Proposed Shrub Bed

Existing Tree PROTECTION

Existing Tree to Remain

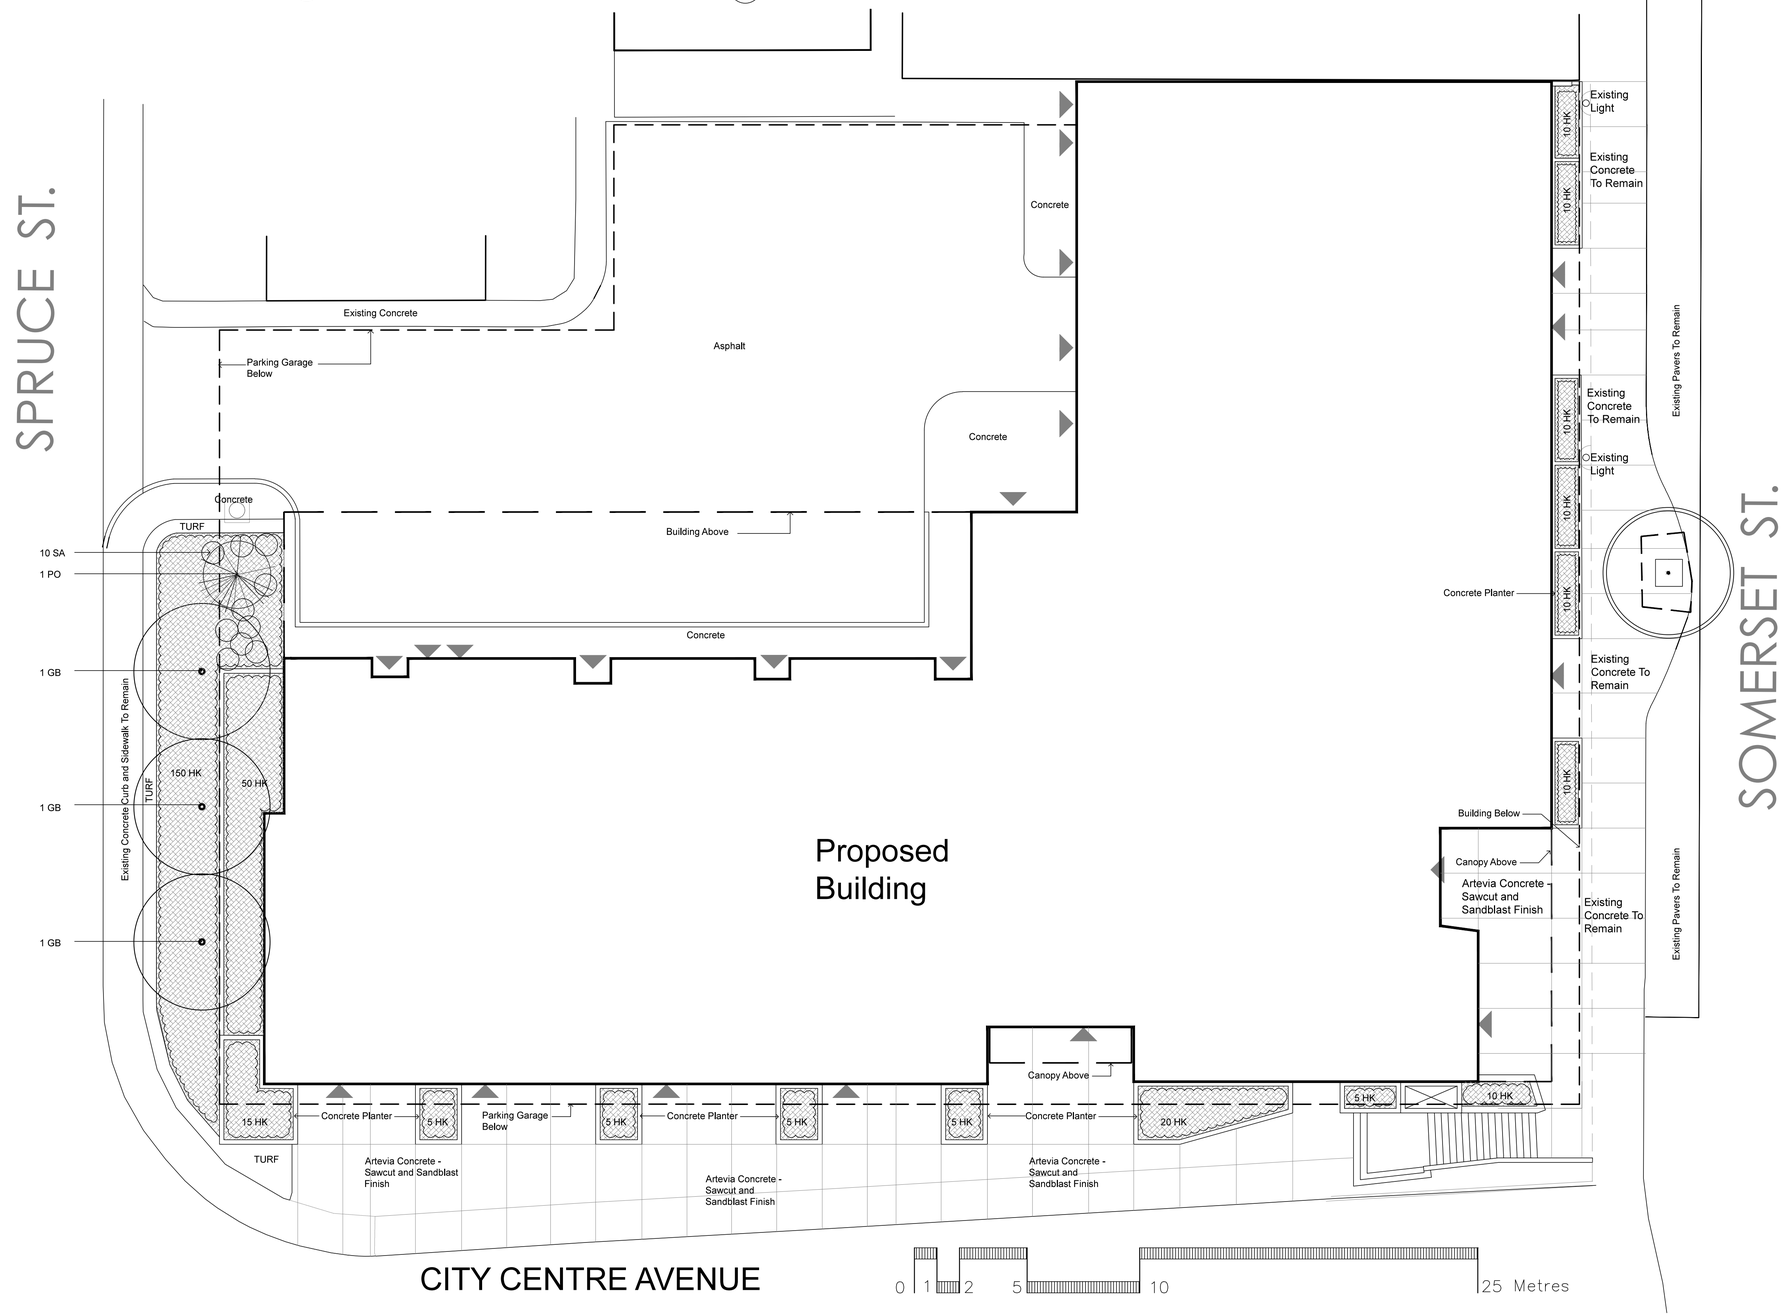

No.	Revision	Date
2	For Site Plan Control	April 1 2014
1	For Coordination	March 2014

R E V I S I O N S

ONTARIO ASSOCIATION OF LANDSCAPE ARCHITECTS GINO J. AIELLO MEMBER

Owner
Domicile Developments Inc.
371A Richmond Road Ottawa K2A 0E7

Consultant
Gino J. Aiello landscape architect www.gjala.com
gino@gjala.com (613) 852 1343
50 Camelot Drive, Nepean, Ontario K2G 5X8

Project
Somerset & Spruce Street
989 Somerset Street Ottawa K1R 6R8

Drawing
Landscape Plan

Drawn By: GJA
Design By:
Date: March 2014
Scale: 1:125

Sheet Number L1

D07-??-??-????