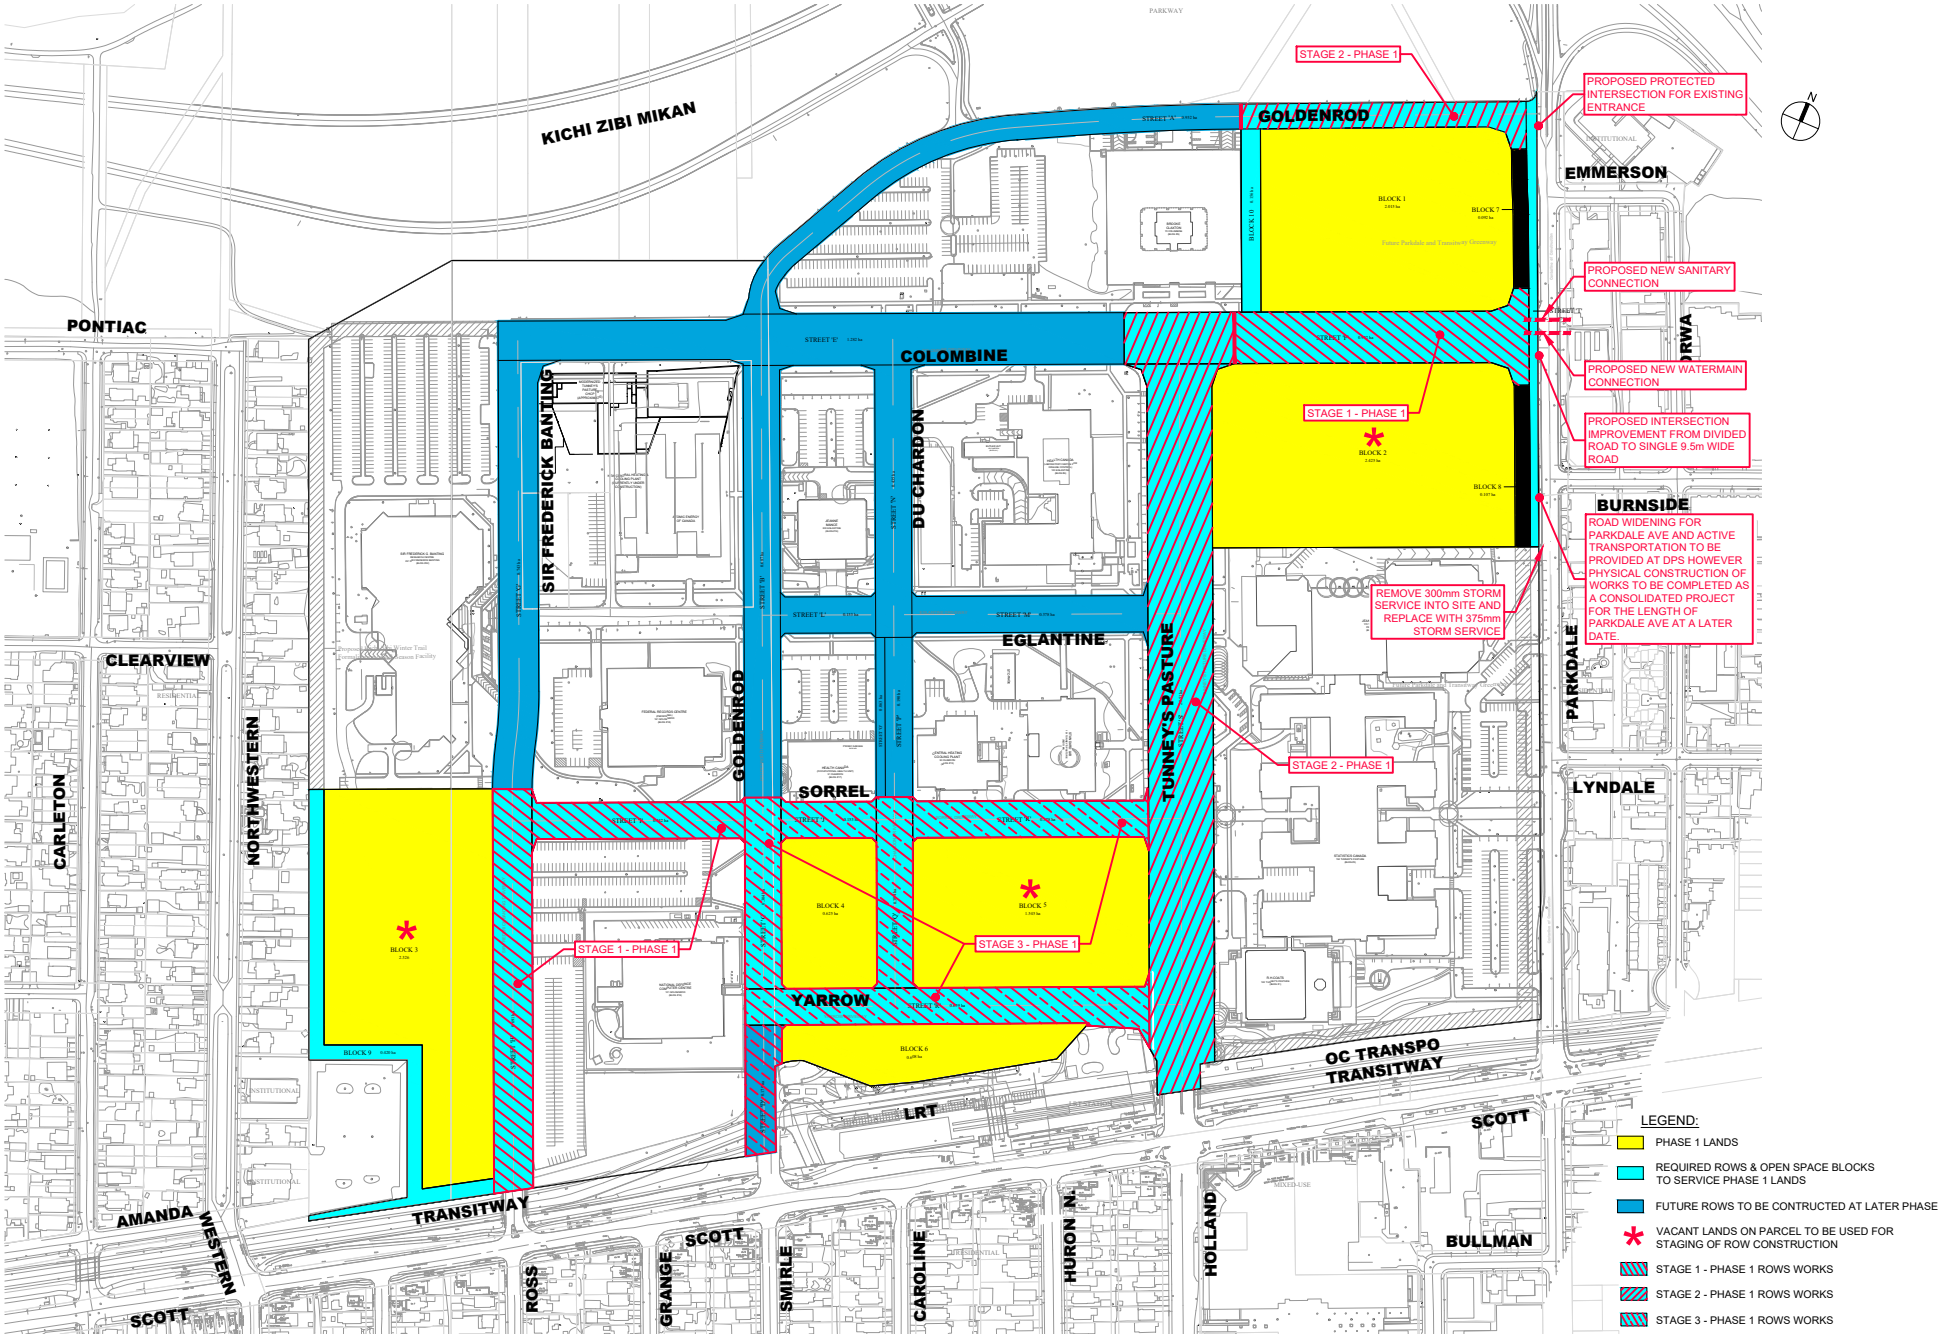

Z:\Toronto\139833_TunneyPasture\7.0_Production\7.03_Design\04_Civil_Land\Figures\Servicing Report\139833ConstructionStaging.dwg Layout Name: Figure 9 Conceptual Construction Staging

Project Title	Drawing Title	Sheet No.
Tunney's Pasture Site Servicing and Public Road Redevelopment Prepared for Canada Lands & Public Service and Procurement Canada	Conceptual Construction Staging	Figure 9 JUNE 20, 2025

ARCADIS