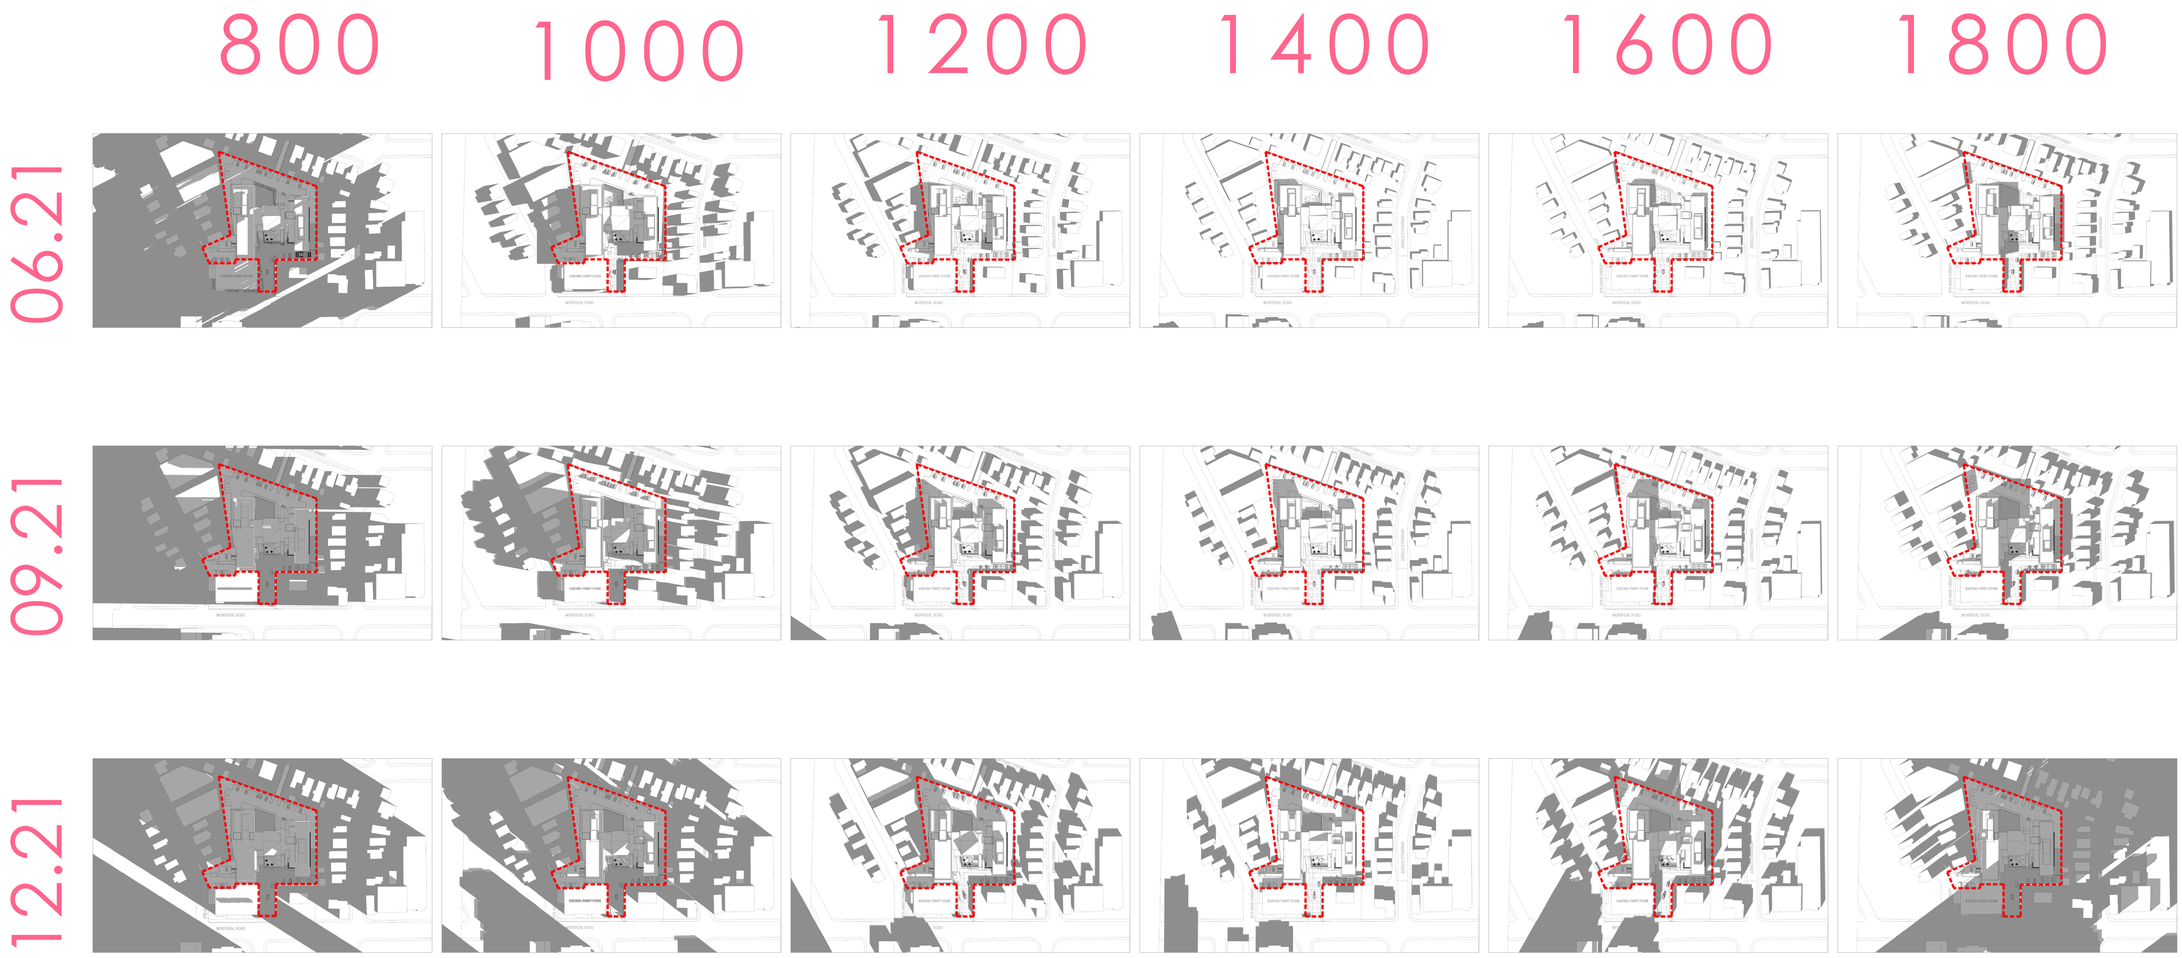

CONSULTANTS

URBAN PLANNING CONSULTANTS:
FOTENN PLANNING & DESIGN
233 McLEOD ST
OTTAWA, ON, K2P 0Z8
TEL 613-730-5709

CIVIL ENGINEERING:
DSEL - DAVID SCHAEFFER ENG. LTD.
120 IBER ROAD, SUITE 103
OTTAWA, ON, K2S 1E9
TEL 613-836-0856

GEOTECHNICAL:
PATERSON GROUP
154 COLONNADE ROAD SOUTH
OTTAWA, ON, K2E 7J5
TEL 613-226-7381

STRUCTURAL ENGINEER:
GUNLIFFE & ASSOCIATES
1731 WOODWARD DR - SUITE 102
OTTAWA, ON, K2C 0P9
TEL 613-729-7242

MECH/ELEC ENGINEER:
GOODKEY WEEDMARK
1688 WOODWARD DR
OTTAWA, ON, K2C 3R8
TEL 613-727-5111

ACOUSTICAL CONSULTANTS:
GRADIENT WIND ENGINEERING INC.
127 WALDEREN ROAD
OTTAWA, ON, K0A 1L0
TEL 613-836-0934

SURVEYOR:
ANNIS, O'SULLIVAN, VOLLEBEKK, LTD.
14 CONCORDE GATE
NEPEAN, ON, K2E 7S6
TEL 613-727-0850

LANDSCAPE ARCHITECT:
PROJET PAYSAGE
24 MOUNT-ROYAL OUEST, BUREAU 801
MONTREAL, QC, H2T 2S2
TEL 613-844-1700

SECURITY CONSULTANTS:
SECURITY THROUGH SAFE DESIGN INC.
2630 QUEENSVIEW DRIVE, SUITE 209
OTTAWA, ON, K2B 8H6
TEL 613-863-1833

no.	date	revision
1.	06/06/2017	ISSUED FOR SITE PLAN CONTROL

It is the responsibility of the appropriate contractor to check and verify all dimensions on site and report all errors and/or omissions to the architect.

All contractors must comply with all pertinent codes and by-laws.

Do not scale drawings.

This drawing may not be used for construction until signed.

Copyright reserved.

THE SALVATION ARMY
Giving Hope Today

HOBIN

63 PAMILLA ST.
Ottawa, Ontario
K1S 3K7

613-238-7200 Fax: 613-235-2005
Email: mail@hobinarc.com

project
333 MONTREAL ROAD

drawing title
SUN SHADOW STUDY

drawn	date	scale
BM	17/06/06	NA

project
1650

drawing no.

ONTARIO ASSOCIATION OF ARCHITECTS
BRIAN J. HOBIN
LICENCE
3049

DATE-PLOT