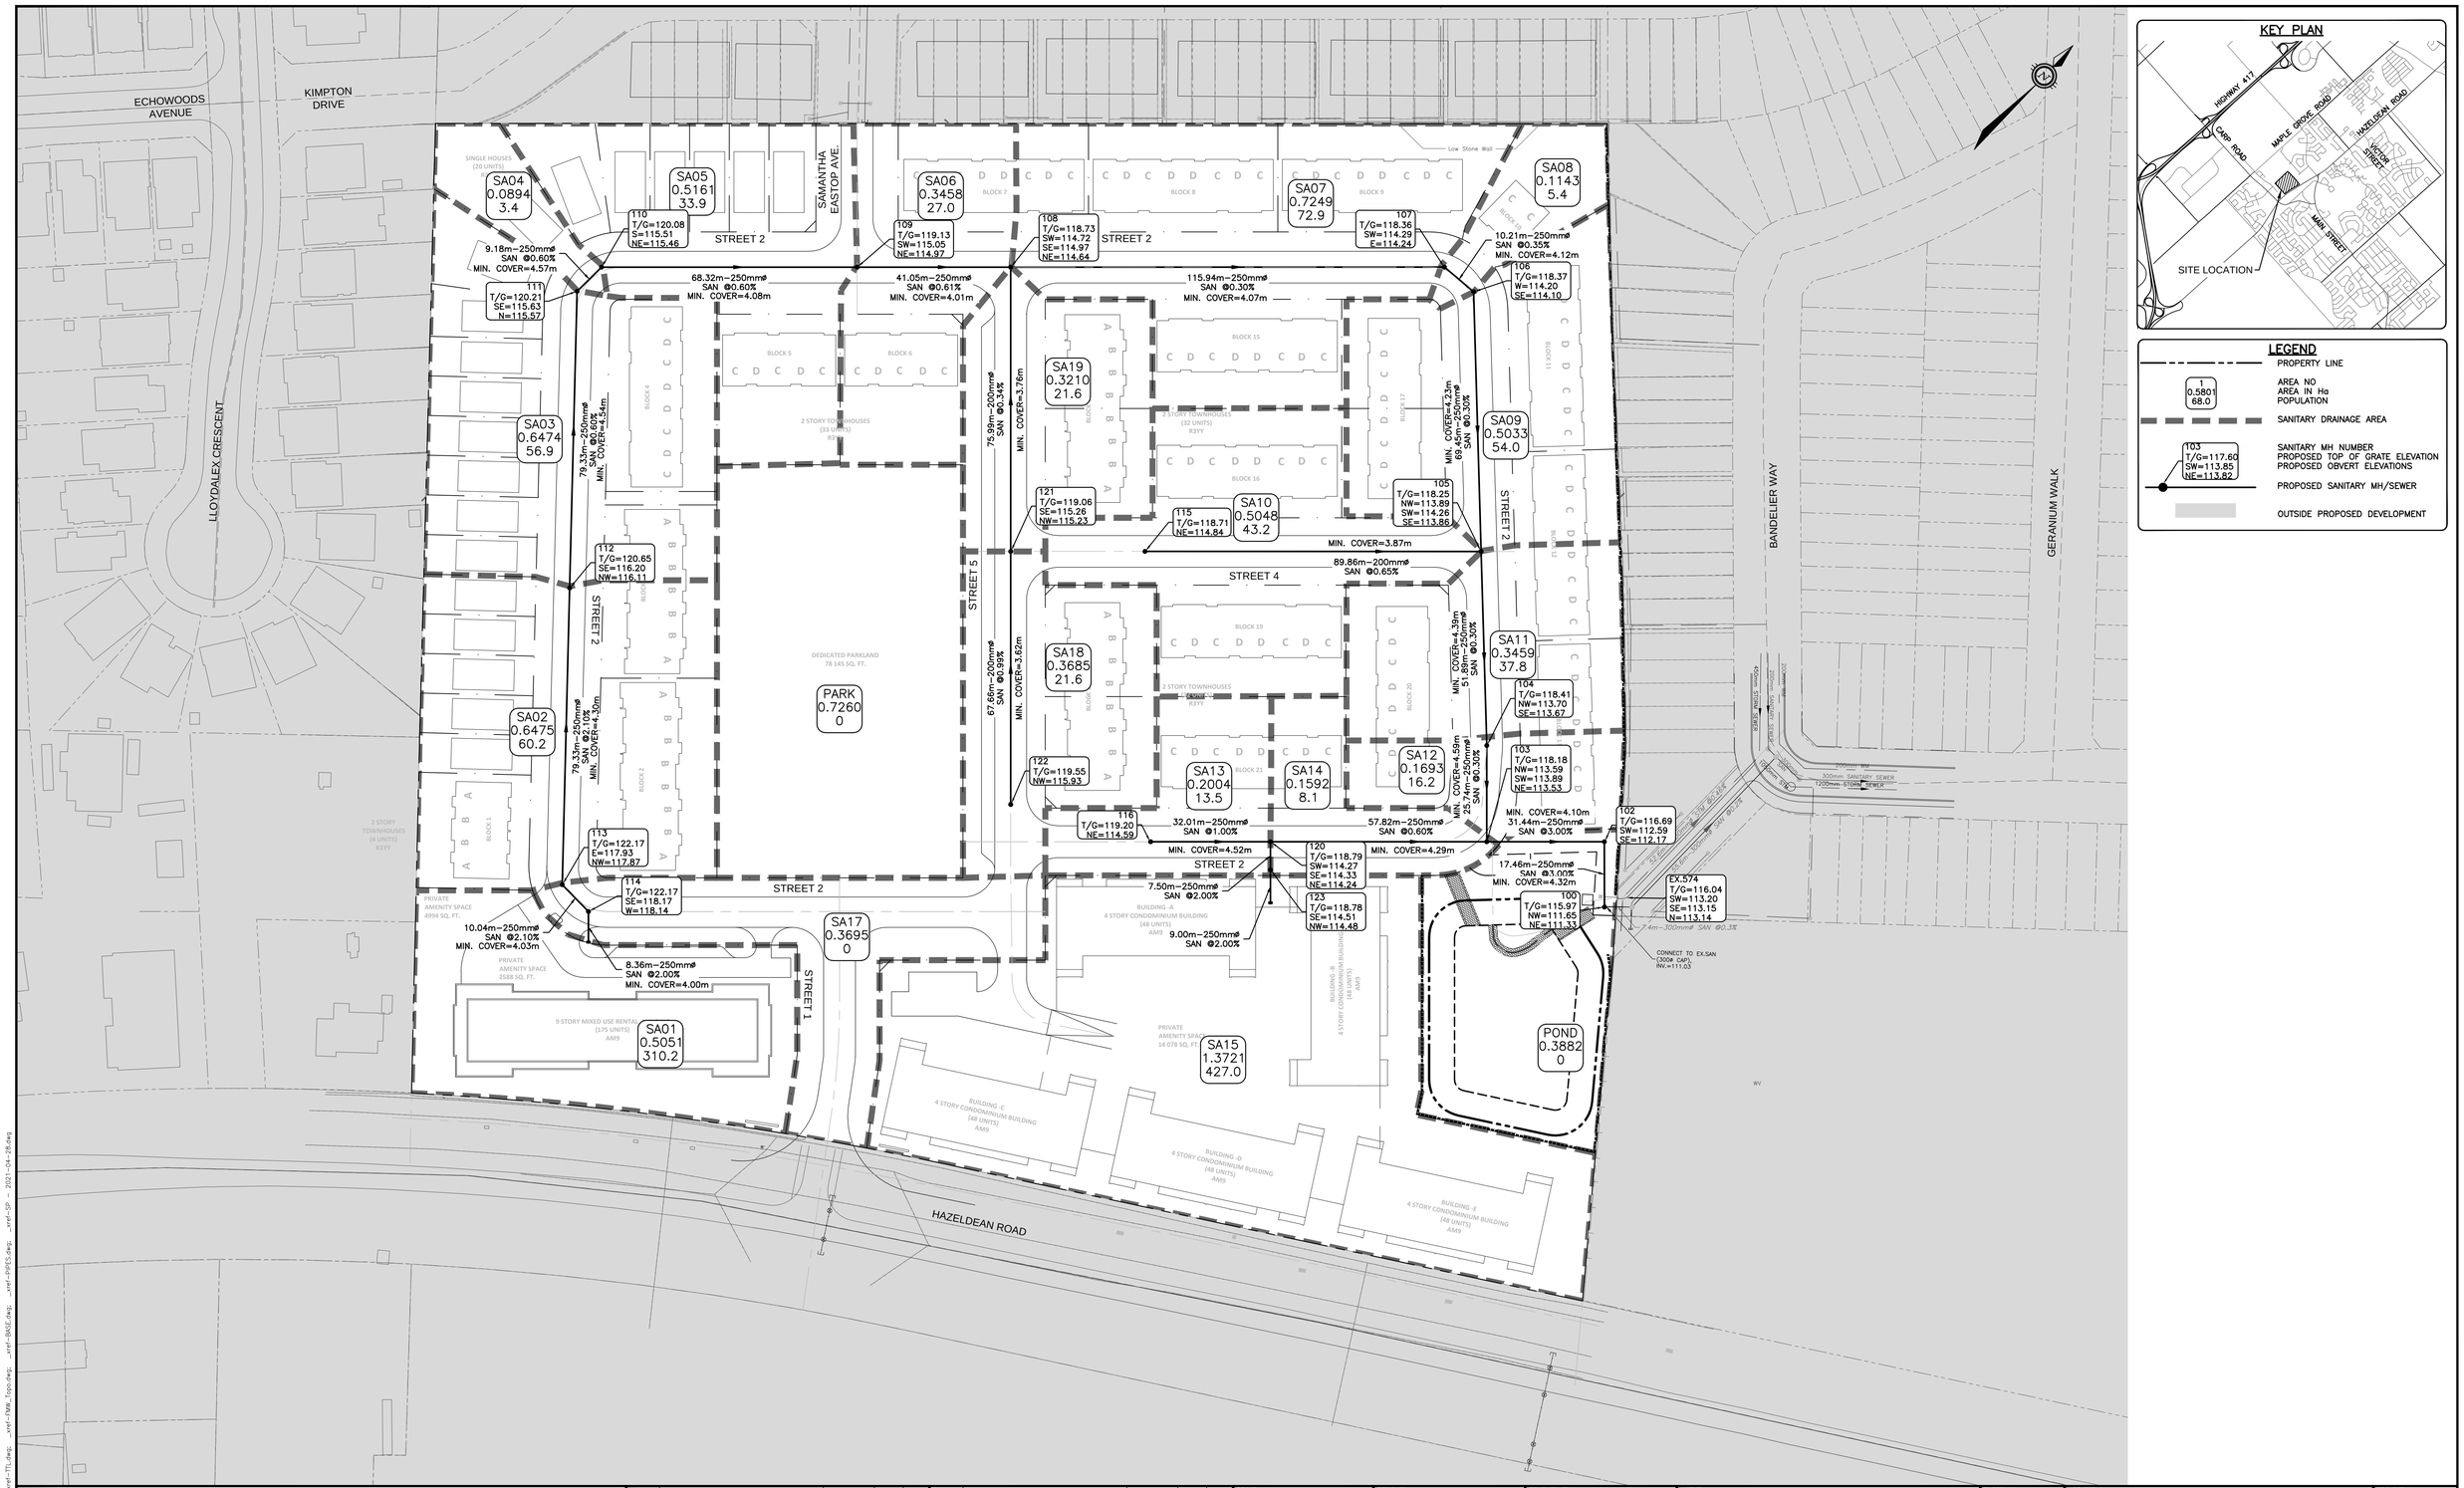

CAUTION

THE POSITION OF ALL POLE LINES, CONDUITS, WATERMAINS, SEWERS AND OTHER UNDERGROUND AND OVERGROUND UTILITIES AND STRUCTURES IS NOT NECESSARILY SHOWN ON THE CONTRACT DRAWINGS, AND WHERE SHOWN, THE ACCURACY OF THE POSITION OF SUCH UTILITIES AND STRUCTURES IS NOT GUARANTEED. BEFORE STARTING WORK, DETERMINE THE EXACT LOCATION OF ALL SUCH UTILITIES AND ASSUME ALL LIABILITY FOR DAMAGE TO THEM.

PRELIMINARY
NOT FOR CONSTRUCTION

REV	REVISION DESCRIPTION	DATE	BY	APPD
3	REVISED PER CITY COMMENTS	24/09/21	JH	BMT
2	SUBMISSION NO.2	04/27/21	SK	BMT
1	SUBMISSION NO.1	04/08/20	SK	BMT

SCALE: 0 5m 10m 30m — HORIZONTAL 1:750

NORTH

DESIGNED BY

REVIEWED BY

CLIENT: 11654128 CANADA INC.
768 BOULEVARD ST. JOSEPH
GATINEAU, QC

exp Services Inc.
t +1.613.688.1899 | f +1.613.225.7330
2650 Queensview Drive, Unit 100
Ottawa, ON K2B 8H6
Canada
www.exp.com
• BUILDINGS • EARTH & ENVIRONMENT • ENERGY •
• INDUSTRIAL • INFRASTRUCTURE • SUSTAINABILITY •

BASEPLAN: SK
DESIGN: JLF
CHECKED: BMT
CAD: SK
PROJECT MANAGER: JLF
APPROVED: BMT

PROJECT: 6171 HAZELDEAN ROAD
OTTAWA, ONTARIO.

TITLE: MACRO SANITARY DRAINAGE AREA PLAN

PROJECT No.: 258780
SURVEY: Z38800-FMW
DATE: 24/07/20
DRAWING No.: SANM

Filename\\ exp\ data\ \ottawa\projects\258780-op\60 execution\05 drawings\258780 c-sand.dwg
Last Saved By: Jeffrey.Fitzpatrick Today's Date: 24/09/2021 1:31:05 PM
Xrefs: Topology-4.4.dwg ...xref-TITL.dwg ...xref-PARK.dwg ...xref-BASE.dwg ...xref-PARCEL.dwg ...xref-SP ... 2021-04-28.dwg