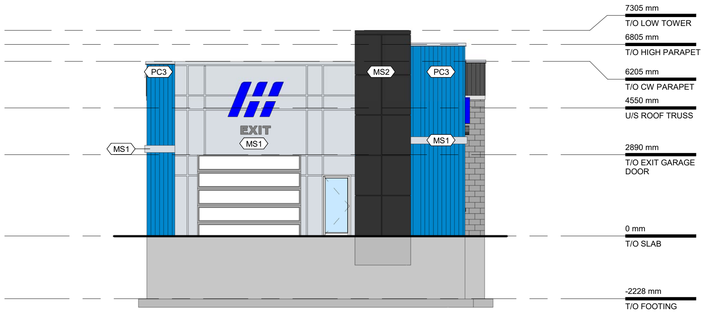

1 A201 EXTERIOR ELEVATION WEST
Scale: 1 : 100

2 A201 RESERVED
Scale: N/A

FINISH LEGEND

SYMBOL	DESCRIPTION
PC1	PRECAST CONCRETE - NATURAL COLOUR
PC2	PRECAST CONCRETE - CMU IMPRINT GREY
PC3	PRECAST CONCRETE - CORRUGATED BLUE - VERTICAL
PC4	PRECAST CONCRETE - CORRUGATED BLACK - VERTICAL
MS1	PREFINISHED ALUMINUM COMPOSITE MATERIAL WALL PANEL BRUSHED ALUMINUM
MS2	PREFINISHED ALUMINUM COMPOSITE MATERIAL WALL PANEL GLOSS BLACK
RF2	PREFINISHED METAL ROOF FLASHING BRUSHED ALUMINUM
CLX	ALUMINUM WINDOW SYSTEM, REFER TO 02/A002

NOTE:
REFER TO 02/A003 FOR ALL PRODUCT SPECIFICATIONS

3 A201 FINISHES LEGEND
Scale: N/A

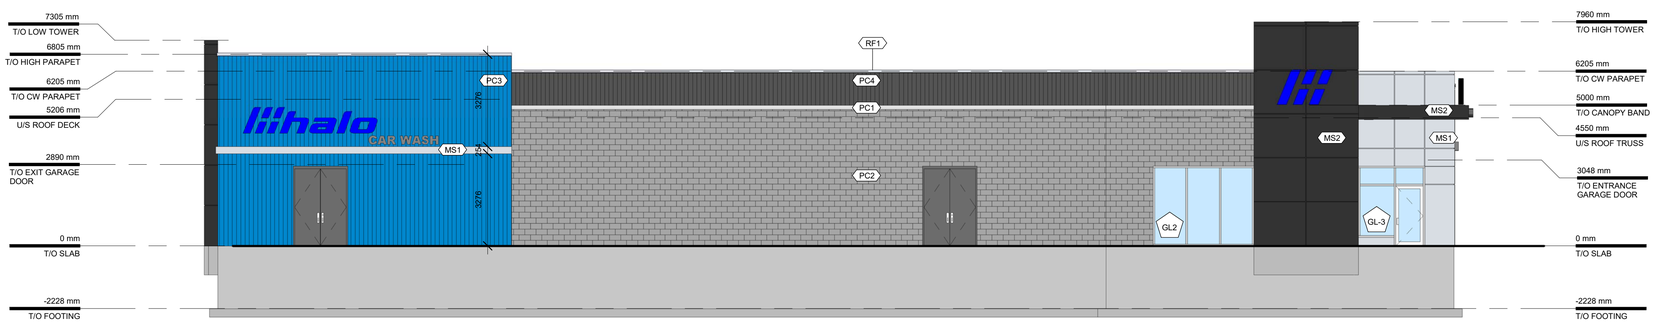

4 A201 EXTERIOR ELEVATION SOUTH
Scale: 1 : 100

MCROBIE
ARCHITECTS + INTERIOR DESIGNERS

North

Revisions

Revision Number	Description	Date
1	ISSUED FOR REVIEW	2023-05-25
2	ISSUED FOR REVIEW	2023-06-01
3	ISSUED FOR SPA	2023-06-13

Project

HALO CARWASH
KANATA ONTARIO

PALLADIUM DRIVE KANATA, ONTARIO

Drawing

EXTERIOR ELEVATIONS

Scale: As indicated
Drawn: KE
Checked: IW

Stamp: ONTARIO ASSOCIATION OF ARCHITECTS — IAN EDWARD WILLSON — LICENCE 7456

Project No.: 23-138
Drawing No.: A201
Date: 07/13/21

2023-06-13 12:43:08 PM

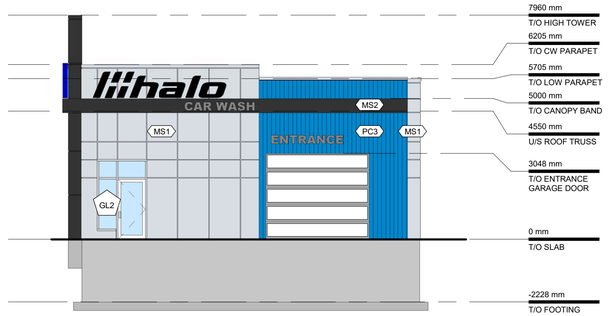

1 A202 EXTERIOR ELEVATION EAST
Scale: 1 : 100

2 A202 RESERVED
Scale: N/A

FINISH LEGEND

SYMBOL	DESCRIPTION
PC1	PRECAST CONCRETE - NATURAL COLOUR
PC2	PRECAST CONCRETE - CMU IMPRINT GREY
PC3	PRECAST CONCRETE - CORRUGATED BLUE - VERTICAL
PC4	PRECAST CONCRETE - CORRUGATED BLACK - VERTICAL
MS1	PREFINISHED ALUMINUM COMPOSITE MATERIAL WALL PANEL BRUSHED ALUMINUM
MS2	PREFINISHED ALUMINUM COMPOSITE MATERIAL WALL PANEL GLOSS BLACK
RF2	PREFINISHED METAL ROOF FLASHING BRUSHED ALUMINUM
CLX	ALUMINUM WINDOW SYSTEM, REFER TO 02/A002

NOTE:
REFER TO 02/A003 FOR ALL PRODUCT SPECIFICATIONS

3 A202 FINISH LEGEND
Scale: N/A

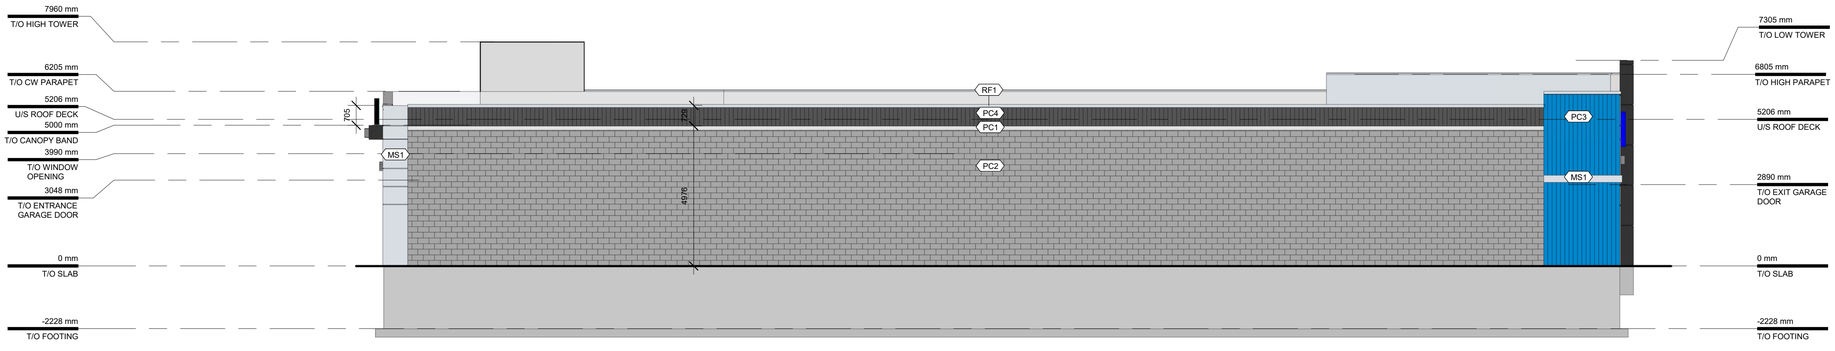

4 A202 EXTERIOR ELEVATION NORTH
Scale: 1 : 100

MCROBIE
ARCHITECTS + INTERIOR DESIGNERS

North

Revisions

Revision Number	Description	Date
1	ISSUED FOR REVIEW	2023-05-25
2	ISSUED FOR REVIEW	2023-06-01
3	ISSUED FOR SPA	2023-06-13

Project

HALO CARWASH
KANATA ONTARIO

PALLADIUM DRIVE KANATA, ONTARIO

Drawing

EXTERIOR ELEVATIONS

Scale: As indicated
Drawn: KE
Checked: IW

Stamp: ONTARIO ASSOCIATION OF ARCHITECTS — IAN EDWARD WILLSON — LICENCE 7456

Project No.: 23-138
Drawing No.: A202
Date: 07/13/21

2023-06-13 12:43:12 PM