DRAFT

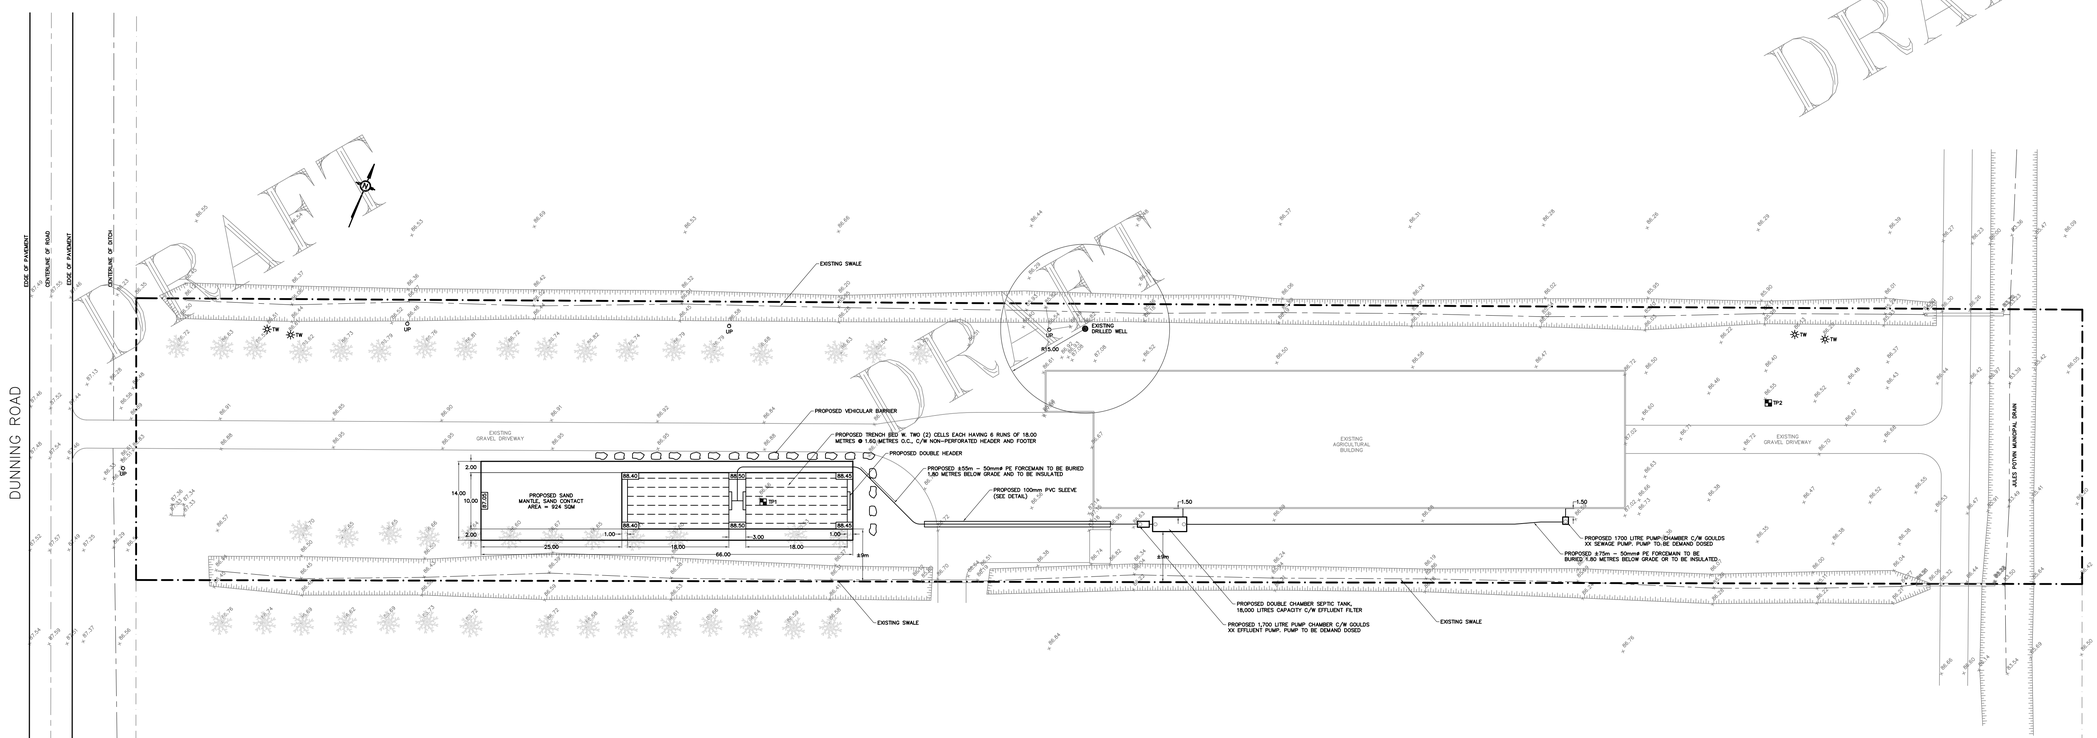

DRAFT
DRAFT
DRAFT
DRAFT

CONSTRUCTION NOTES:

No.	REVISION	DATE	BY

Kollaard Associates Engineers
210 PRESCOTT STREET
PO BOX 189
KEMPTVILLE ONTARIO
K0G 1J0
(613) 860-0923
FAX (613) 258-0475
www.kollaard.ca
info@kollaard.ca

STAMP

DESIGN	PV
CHECKED	KL
DRAWN	PV
CHECKED	KL
APPROVED	KL

3043 DUNNING ROAD,
R.PLAN 4R-11019, PART 1
LOT 7 & 8, CONC 4
CUMBERLAND, CITY OF OTTAWA

LAPLANTE POULTRY FARMS

SEWAGE SYSTEM DESIGN

PROJECT No.	240054
DRAWING No.	240054-SD
DATE	JUL 2024
SCALE	1:500