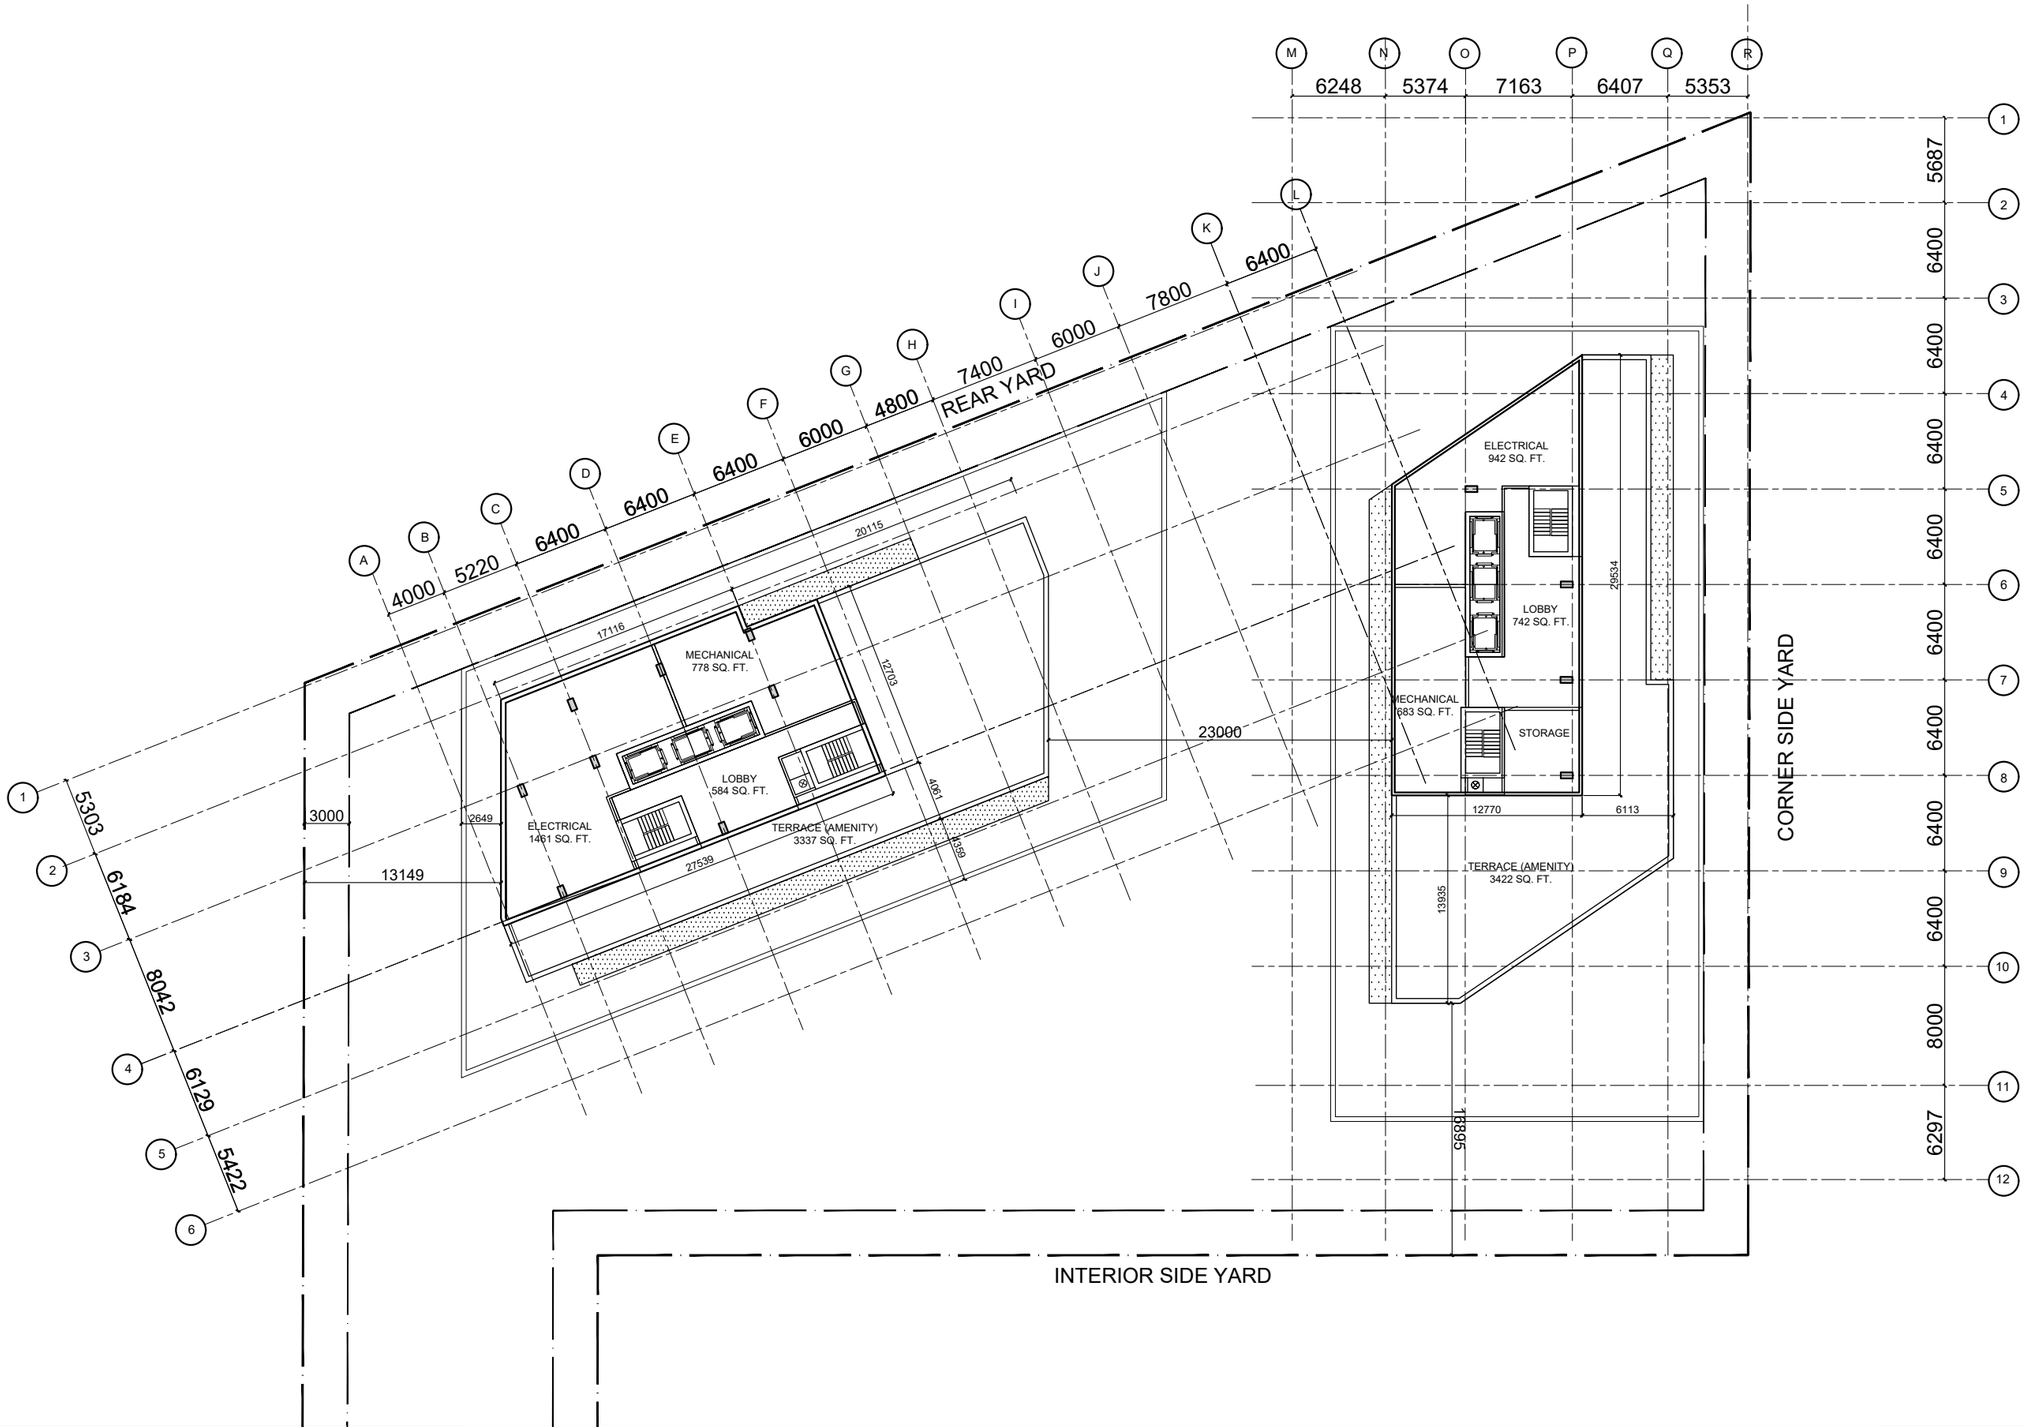

ONTARIO ASSOCIATION OF ARCHITECTS
KEVIN A. REID
LICENCE
8667

rla/architecture

MECH. PENTHOUSE LEVELS (28, 30)

SCALE 1:400

PLOT DATE: February 16, 2026

75 Breezehill Ave.

OTTAWA, ONTARIO

SHEET # 8

PROJ. # 2113