



1


SHEPHERDS OF GOOD HOPE
PERSPECTIVE VIEW

April 19th, 2018
2017-0780

CSV ARCHITECTS
sustainable design • conception écologique




- BR BRICK
- MC METAL CLADDING
- CP FIBRE CEMENT CLADDING
- GL GLAZED WALL (WINDOWS & SPANDREL)

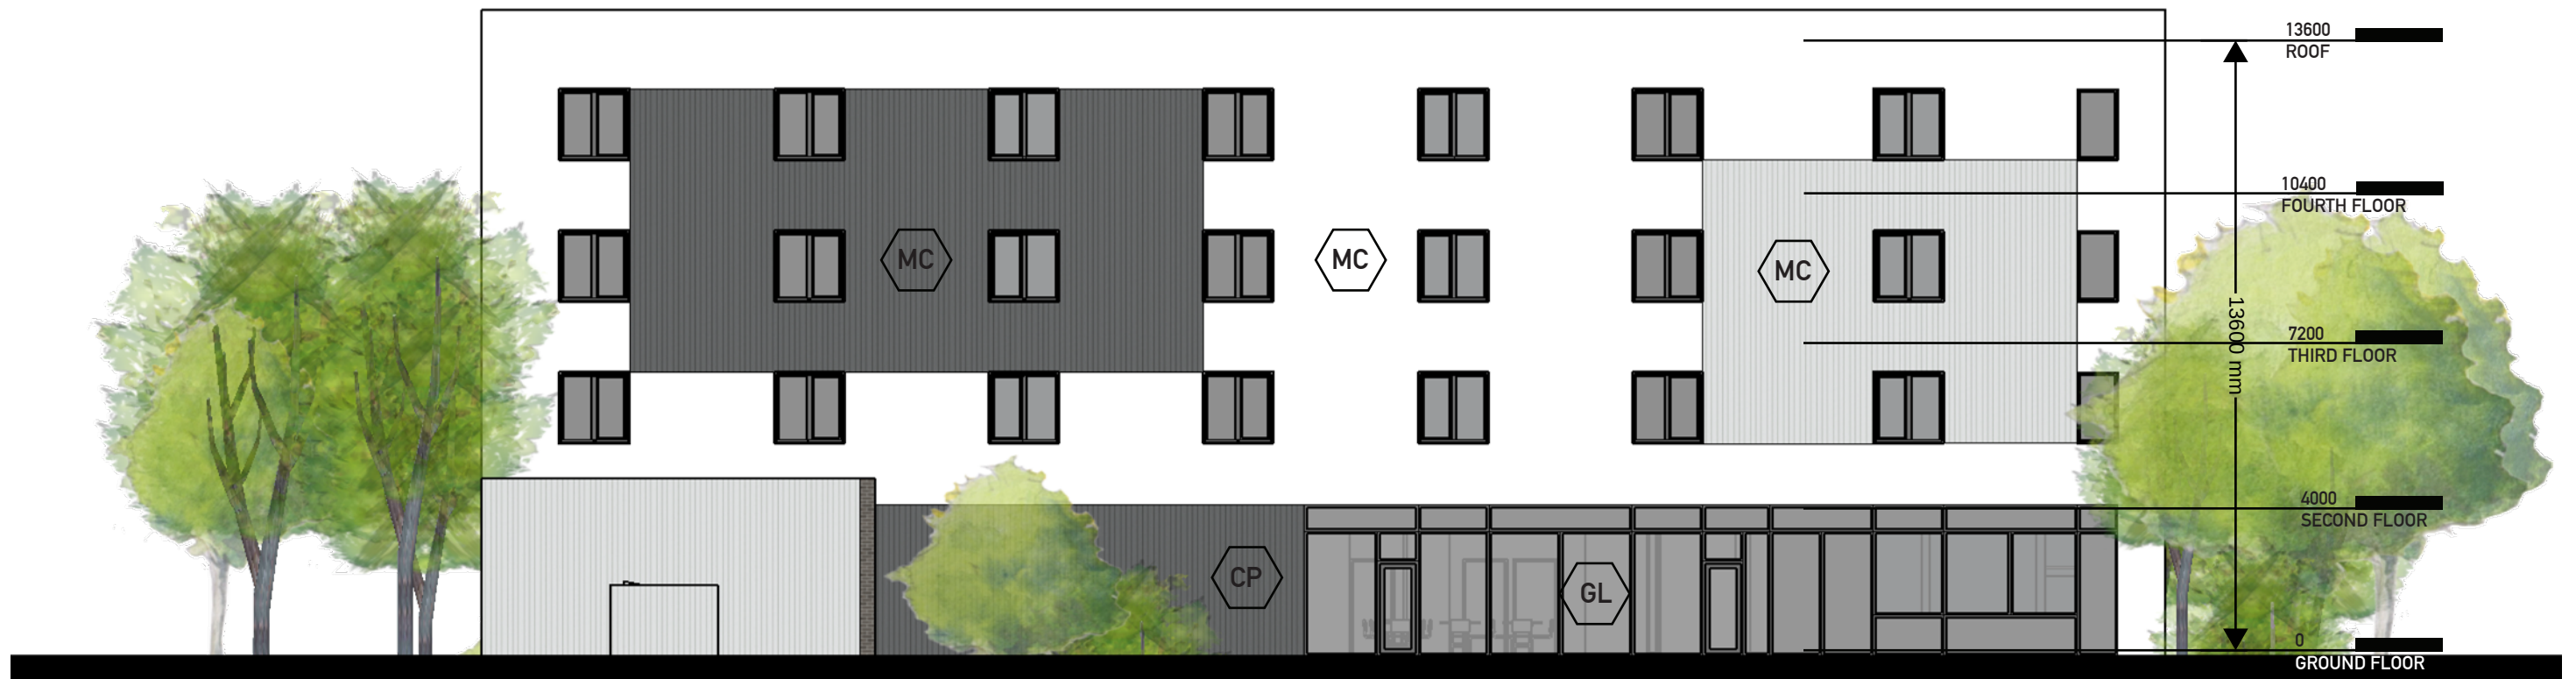

- BR BRICK
- MC METAL CLADDING
- CP FIBRE CEMENT CLADDING
- GL GLAZED WALL (WINDOWS & SPANDREL)



- BR BRICK
- MC METAL CLADDING
- CP FIBRE CEMENT CLADDING
- GL GLAZED WALL (WINDOWS & SPANDREL)

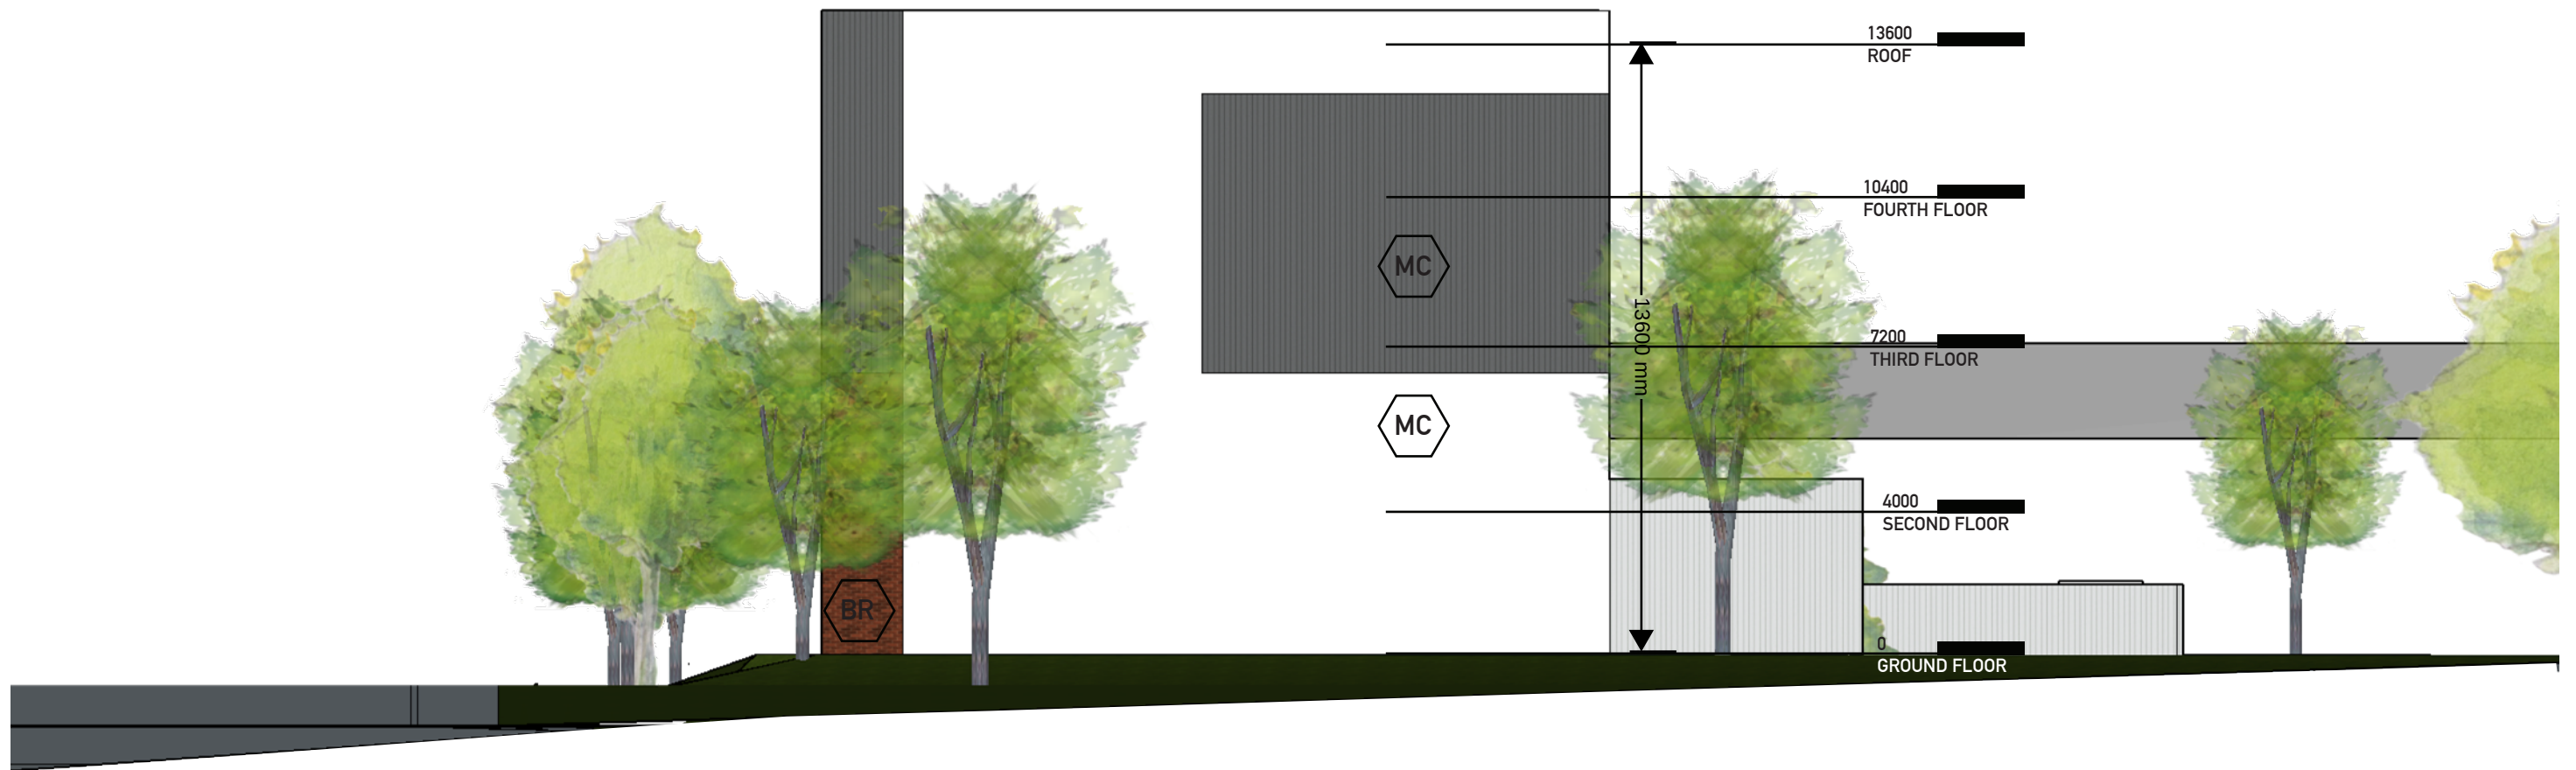

- BR BRICK
- MC METAL CLADDING
- CP FIBRE CEMENT CLADDING
- GL GLAZED WALL (WINDOWS & SPANDREL)