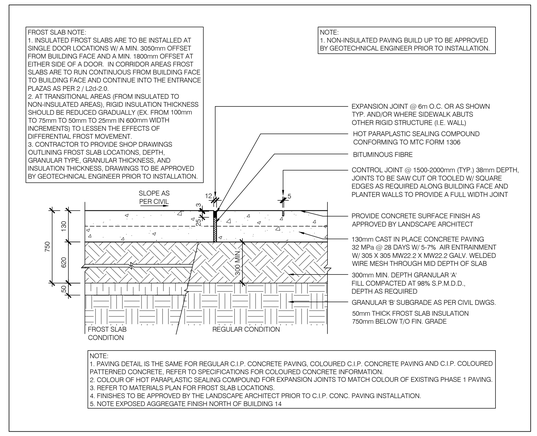

1 / L4e-2.0 C.I.P. CONCRETE PAVING
1:10

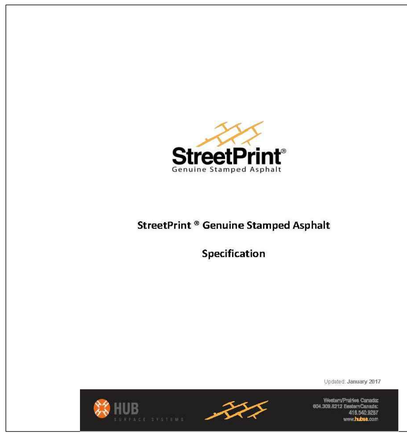

2 / L4e-2.0 STREETPRINT
N/A

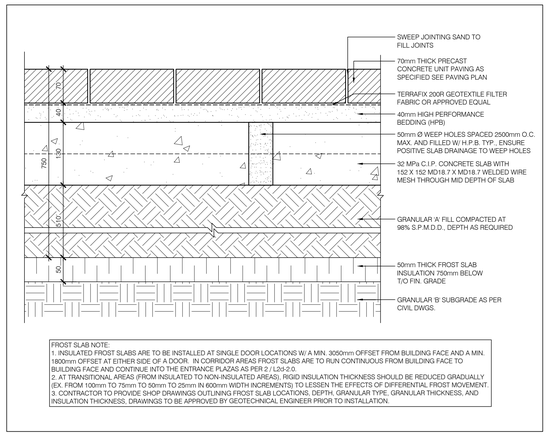

3 / L4e-2.0 PRECAST CONC. UNIT PAVING ON CONC. BASE
1:5

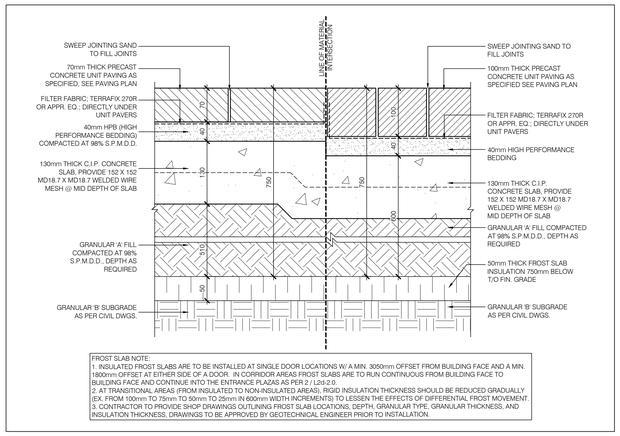

4 / L4e-2.0 PRECAST CONC. UNIT PAVING ON CONC. BASE INTERSECTION
1:5

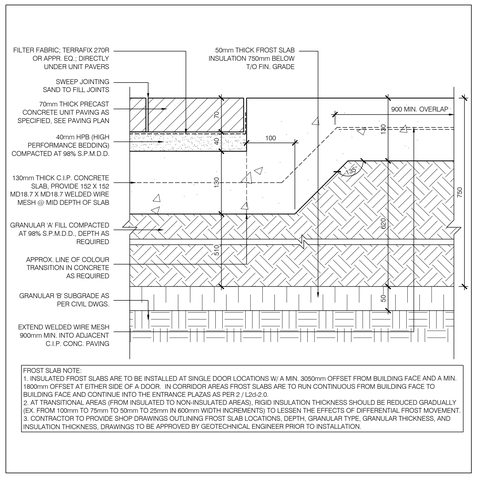

5 / L4e-2.0 PRECAST UNIT PAVING ON CONC. BASE @ C.I.P. CONCRETE PAVING
1:5

6 / L4e-2.0 LEFT BLANK INTENTIONALLY
N/A

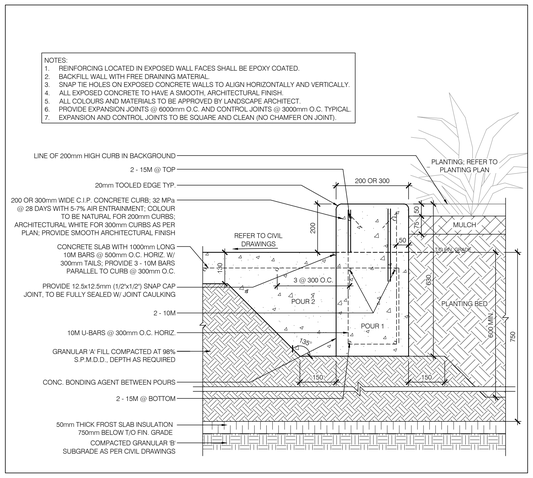

7 / L4e-2.0 200mm HT. C.I.P. CONC. CURB
1:10

8 / L4e-2.0 LEFT BLANK INTENTIONALLY
N/A

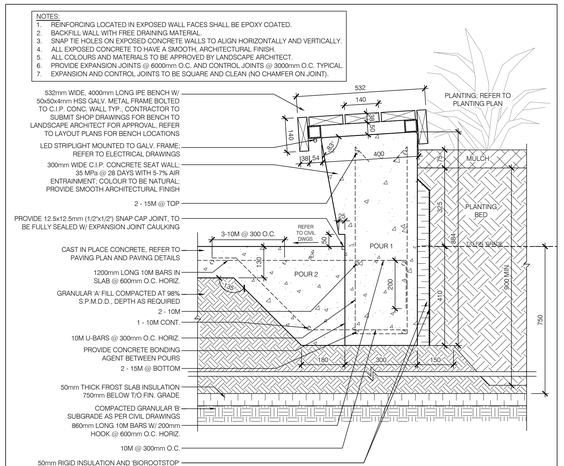

9 / L4e-2.0 450mm HT. C.I.P. [APPROVED W/ TOP MOUNTING] IPE BENCH
1:10

By Derrick Moodie at 11:28 am, Jul 17, 2018

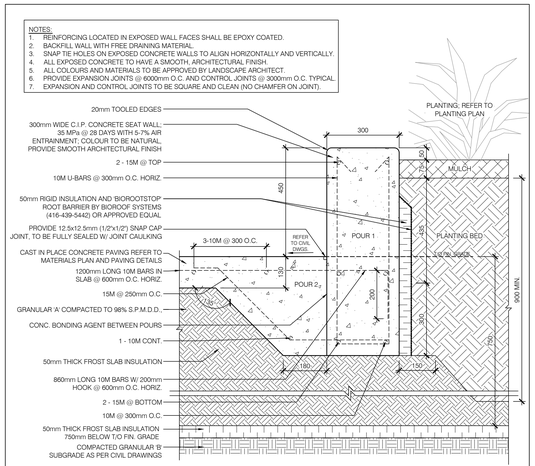

10 / L4e-2.0 450mm HT. C.I.P. CONC. WALL @ C.I.P. CONC. PAVING
1:10

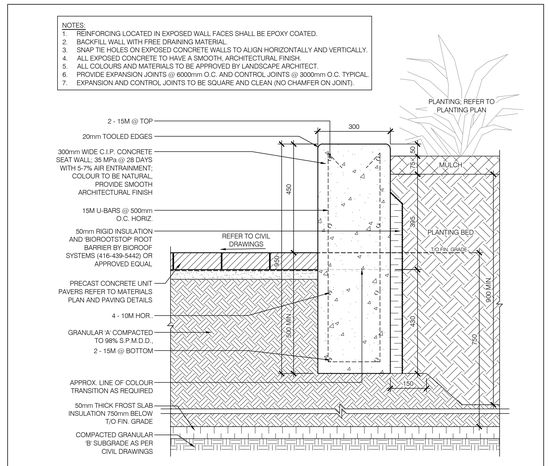

11 / L4e-2.0 450mm HT. C.I.P. CONC. WALL @ PRECAST UNIT PAVING ON CONC. BASE
1:10

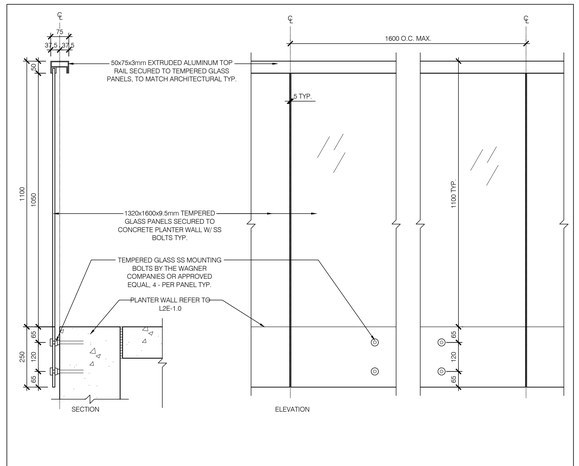

12 / L4e-2.0 1100mm HIGH TEMPERED GLASS GUARDRAIL AT PATIO
1:10

DERRICK MOODIE
MANAGER
PLANNING, INFRASTRUCTURE & ECONOMIC DEVELOPMENT DEPARTMENT, CITY OF OTTAWA

This drawing, as an instrument of service, is provided by and is the property of Turner Fleischer Architects Inc. The contractor must verify and accept responsibility for all dimensions and conditions on site and must notify Turner Fleischer Architects Inc. of any variations from the supplied information.
This drawing is not to be scaled.
The architect is not responsible for the accuracy of survey, structural, mechanical, electrical, etc., information shown on this drawing. Refer to the appropiate consultant's drawings before proceeding with the work.
Construction must conform to all applicable codes and requirements of authorities having jurisdiction.
The contractor working from drawings not specifically marked 'For Construction' must assume full responsibility and bear costs for any corrections or damages resulting from his work.

No.	Date	Issued/Revision	By
02	2018-06-06	RE-ISSUED FOR SPA	TS
01	2018-04-20	RE-ISSUED FOR SPA	TS
00	2018-01-30	ISSUED FOR SPA	TS

PROJECT ARCHITECT
TURNER FLEISCHER
TURNER FLEISCHER ARCHITECTS INC.
67 Lesmill Road Toronto ON Canada M3B 2T8
Telephone (416) 425-2222 Facsimile (416) 425-6717
turnerfleischer.com
DESIGN ARCHITECT
CREATE
Architecture Planning & Design PLLC
The Chrysler Building
405 Lexington Avenue, Tower Suite 70
New York, NY 10174
Phone: (212) 297-0880
www.createworldwide.com
LANDSCAPE/ CIVIL
IBI
7th Floor - 55 St. Clair Avenue West
Toronto, ON
M4V 2Y7, Canada
Tel: (416) 596-1930
Fax: (416) 596-0644
333 Preston Street
Tower 1, Suite 400
Ottawa, Ontario
Canada K1S 5N4
Tel (613)225-1311
FAX (613)225-9868
ELECTRICAL
HAMMERSCHLAG + JOFFE INC.
69 Lesmill Road Toronto,
Ontario Canada M3B 2T8
T: (416) 444.9263
F: (416) 444.1463
E: dwg@hamjof.com
PLANNER
FOTENN PLANNING & URBAN DESIGN
223 McLeod Street | Ottawa, ON | K2P 0Z8
T: 613.730.5709 ext.234 | F: 613.730.1136
DEVELOPER
RIOCAN
RioCan Real Estate Investment Trust
2300 Yonge Street
Suite 500
Toronto, Ontario
M4P 1E4
(416) 646 8330
TENANT
TangerOutlets
Tanger Factory Outlet Centers, Inc.
3200 Northline Avenue
Suite 360
Greensboro, NC 27408
1 (336)-292-3010

PROJECT
TANGER OUTLETS KANATA
BUILDINGS 14 AND 15
LANDSCAPE
KANATA ONTARIO

DWG. TITLE
LANDSCAPE DETAILS

ASSOCIATION OF LANDSCAPE DESIGNERS ONTARIO — NIKKI KOVACEVIC

PROJECT NO. 114870	DATE JANUARY 2018
DRAWN BY AS	SCALE AS NOTED
CHECKED BY NK	FILE NAME: C:\13-MTN_Tanger_Kanata\2-3 Drawings\2)Files\Updated\L4-0 Design Files\Updated Details.dwg, 2018-06-06 11:20:21 pm
	SCALE
	PLOT SCALE: 1:1
	DRAWING NUMBER: L4e-2.0

D07-12-18-0012
#16450