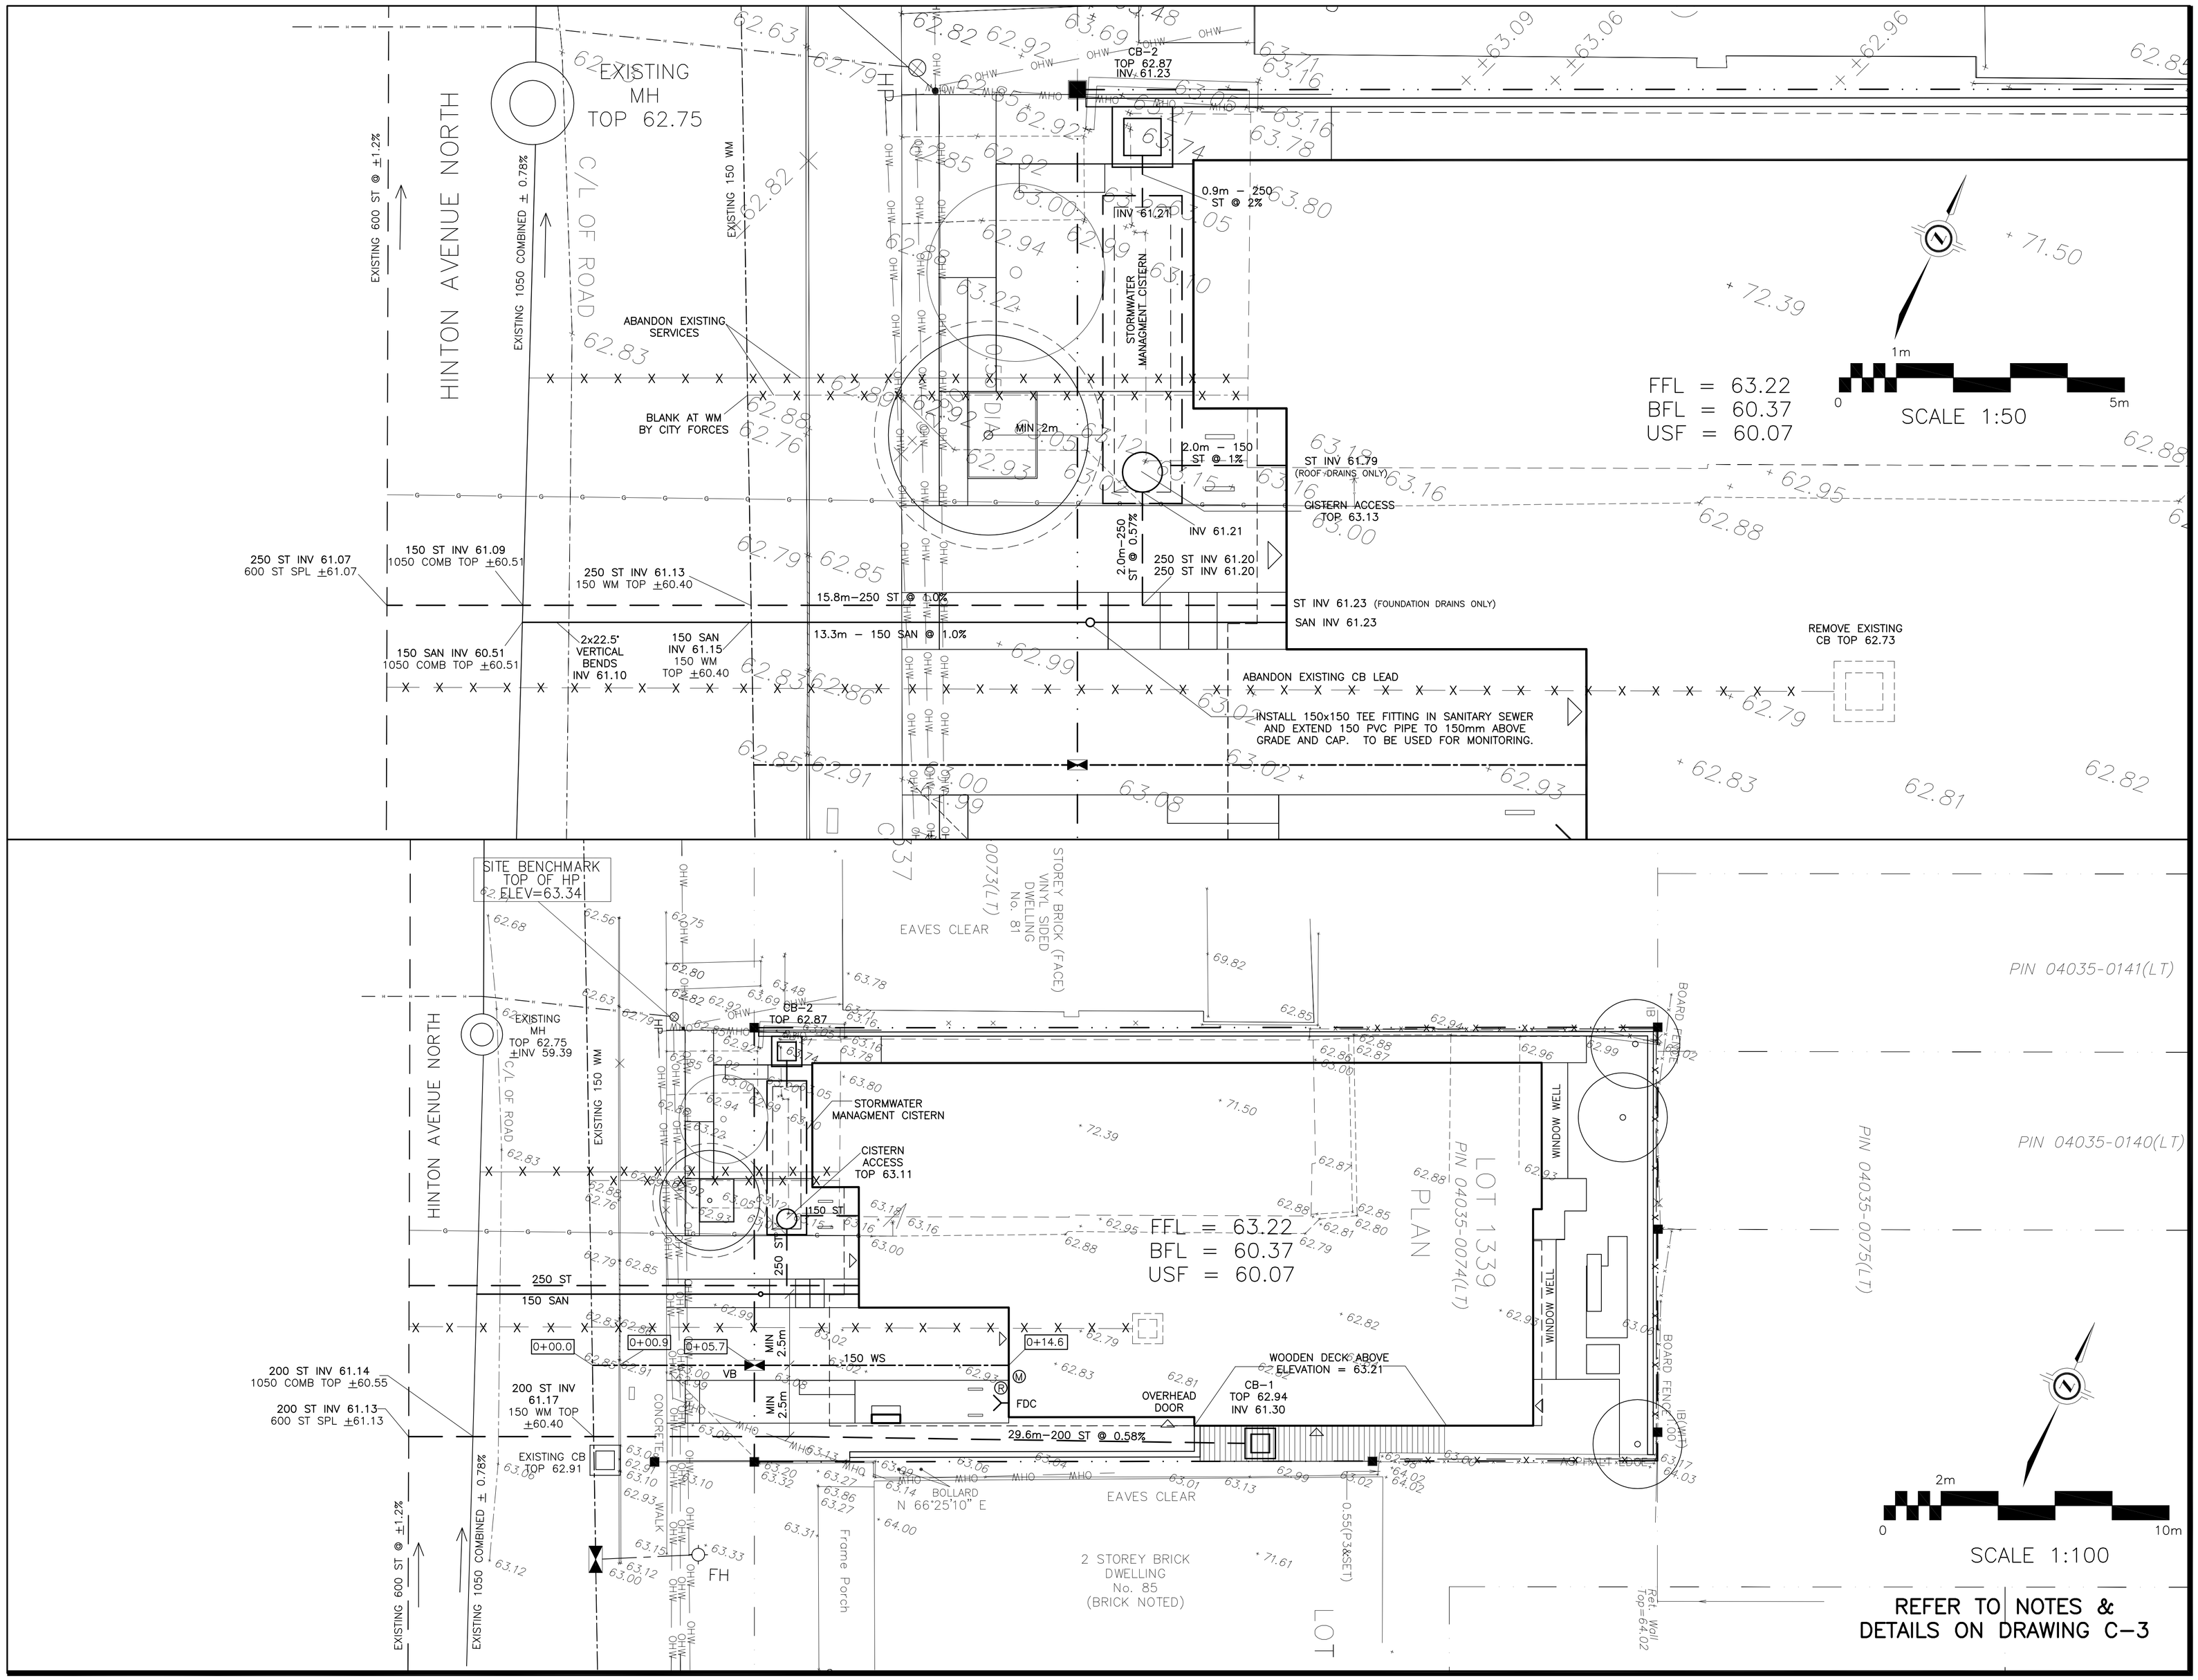

DRAWING LEGEND

- CB — CATCH BASIN
- MH — MANHOLE
- CB/MH — CATCH BASIN/MANHOLE
- WS / WM — WATER SERVICE / WATERMAIN
- SAN — SANITARY SEWER
- ST — STORM SEWER
- VB — VALVE & VALVE BOX
- FH — FIRE HYDRANT
- FDC — FIRE DEPARTMENT CONNECTION
- M — WATER METER
- R — REMOTE WATER METER READOUT
- UP — UTILITY POLE
- ×66.75 — EXISTING GRADE ELEVATION
- + 93.79 — PROPOSED GRADE ELEVATION
- 0.5% — SLOPE OF GRADE
- 0.5% — EXISTING SLOPE OF GRADE
- EMERGENCY OVERLAND FLOW
- SWALE/DITCH (CENTERLINE)
- PROPERTY LINE
- FFL — FIRST FLOOR ELEVATION
- BFL — BASEMENT FLOOR ELEVATION
- USF — UNDERSIDE OF FOOTING ELEVATION

KEY PLAN

No.	Date	REVISION
1	MAR 21–18	ISSUED FOR APPROVAL

D. B. GRAY ENGINEERING INC.
Stormwater Management - Grading & Drainage - Storm & Sanitary Sewers - Watermains
700 Long Point Circle
Ottawa, Ontario K1T 4E9
Tel: 613-425-8044
dbgray@rogers.com

Project

PROPOSED 7–STOREY / 30–UNIT APARTMENT/COMMERCIAL BUILDING

OTTAWA, ONTARIO

Drawing Title

SITE SERVICING PLAN

Engineer's Seal

LICENSED PROFESSIONAL ENGINEER
D.B. GRAY
17016502
MAR 21–18
PROVINCE OF ONTARIO
NOT VALID UNLESS SIGNED & DATED

Drawn	D.B.G.
Hor. Scale	
Vert. Scale	
Date	MAR 13–18
Job No.	17067

Drawing No.

C–1
of 3