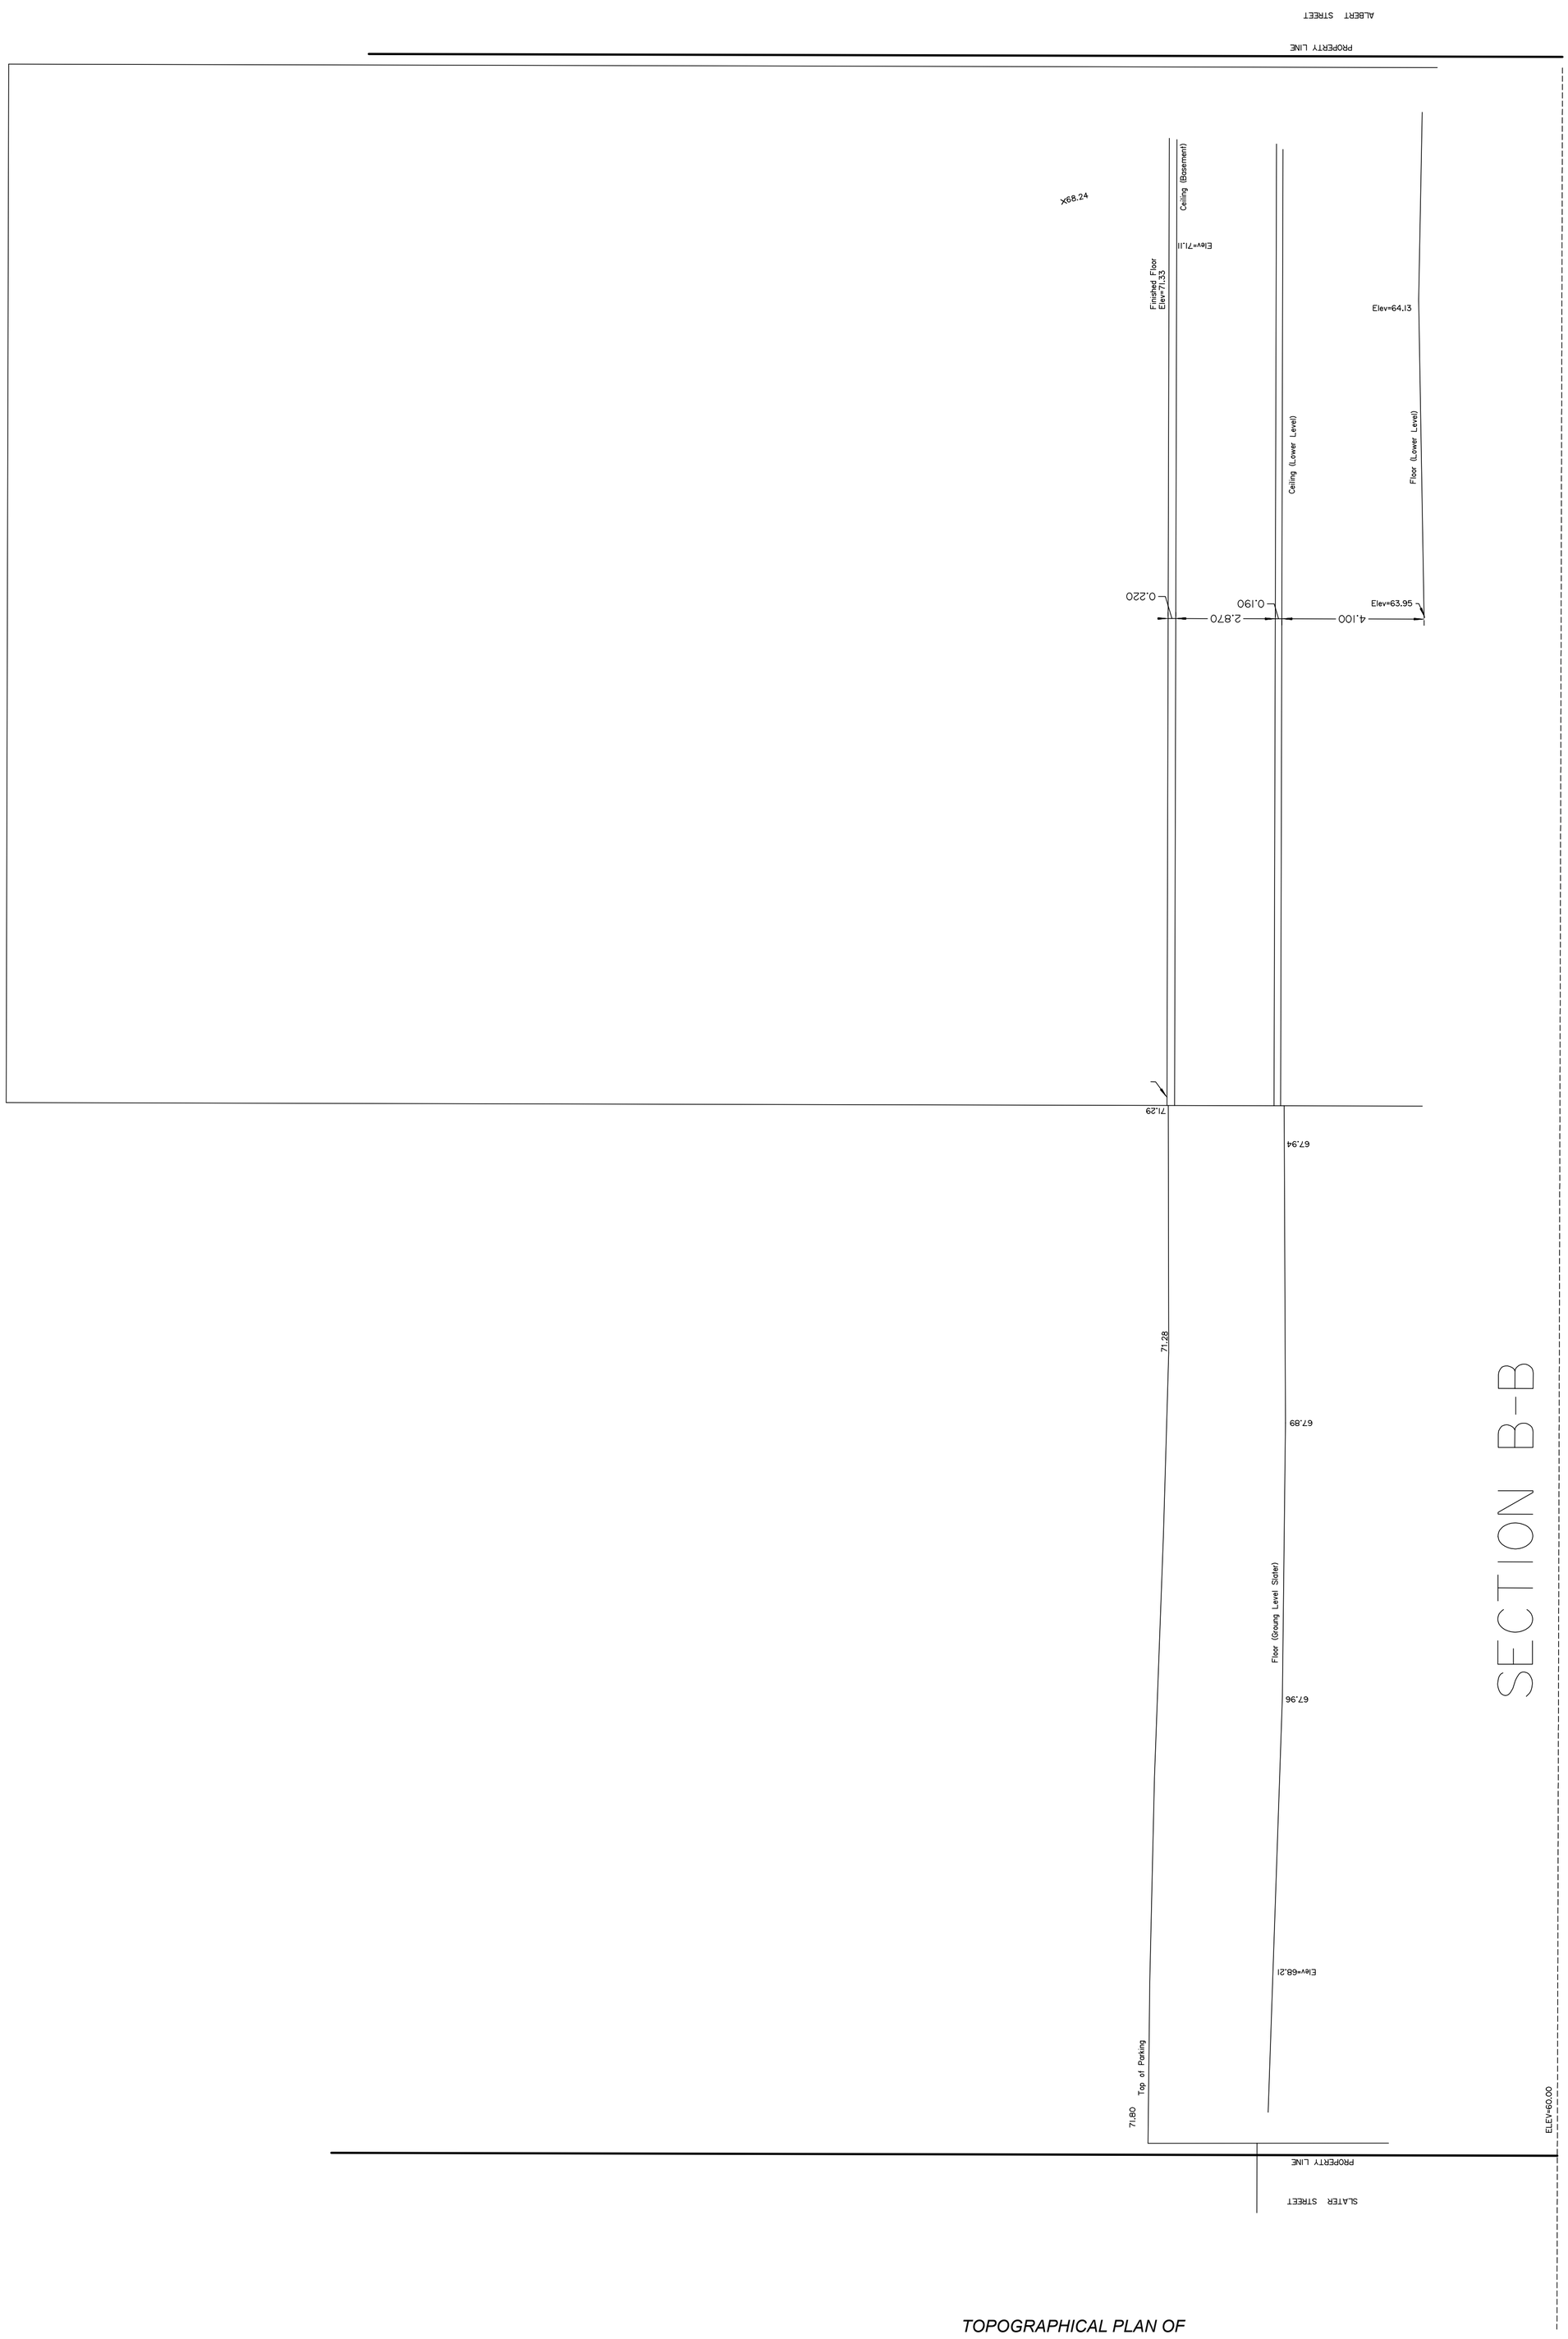

TOPOGRAPHICAL PLAN OF

PART OF LOT 53 and ALL OF LOT 54 (South Albert Street) PART OF LOT 53 and ALL OF LOT 54 (North Slater Street) REGISTERED PLAN 3922 CITY OF OTTAWA

Prepared by Annis, O'Sullivan, Vollebekk Ltd.
Field Work Completed

Scale 1 : 100

4 3 2 1 0 2 4 Metres

Metric

DISTANCES SHOWN ON THIS PLAN ARE IN METRES AND CAN BE CONVERTED TO FEET BY DIVIDING BY 0.3048

ELEVATION NOTES

1. Elevations shown are geodetic and are referred to the CGVD28 geodetic datum.
2. It is the responsibility of the user of this information to verify that the job benchmark has not been altered or disturbed and that it's relative elevation and description agrees with the information shown on this drawing.

UTILITY NOTES

1. This drawing cannot be accepted as acknowledging all of the utilities and it will be the responsibility of the user to contact the respective utility authorities for confirmation.
2. Only visible surface utilities were located.
3. A field location of underground plant by the pertinent utility authority is mandatory before any work involving breaking ground, probing, excavating etc.

© Annis, O'Sullivan, Vollebekk Ltd, 2017. "THIS PLAN IS PROTECTED BY COPYRIGHT"

SHEET 3 OF 4

Ontario Land Surveyors
ANNIS, O'SULLIVAN, VOLLEBEKK LTD.
14 Concourse Gate, Suite 500
Nepean, Ont. K2E 7S6
Phone: (613) 727-0850 / Fax: (613) 727-1079
Email: Nepean@aovltd.com

Job No. 18175-18 Bassi PtLts53-54 PL3922 TP DI

Y:\2018\18175-18\Drawings\18175-18 Bassi PtLts53-54 PL3922 TP D1.dwg, 12/21/2018 2:45:12 PM, DWG To PDF.pc3