GENERAL NOTES

1. ALL WORK SHALL BE CARRIED OUT IN COMPLIANCE WITH THE ONTARIO OCCUPATIONAL HEALTH AND SAFETY ACT AND REGULATIONS FOR CONSTRUCTION PROJECTS.
2. ALL WORK AND MATERIALS TO CONFORM WITH CURRENT MINISTRY OF THE ENVIRONMENT & ENERGY OF ONTARIO, CITY OF OTTAWA AND ONTARIO PROVINCIAL STANDARDS AND SPECIFICATIONS. LOCAL UTILITY STANDARDS AND MINISTRY OF TRANSPORTATION STANDARDS WILL APPLY WHERE REQUIRED.
3. THE CONTRACTOR IS ADVISED THAT WORKS BY OTHERS MAY BE ONGOING DURING THE PERIOD OF THIS CONTRACT. THE CONTRACTOR SHALL COORDINATE CONSTRUCTION ACTIVITIES AND COORDINATION WITH ALL OTHER CONTRACTORS AND PREVENT CONSTRUCTION CONFLICTS.
4. THE INFORMATION SHOWN FOR EXISTING UTILITIES WAS PROVIDED BY OTHERS. THE CONTRACTOR IS RESPONSIBLE FOR LOCATING AND PROTECTING ALL UTILITIES DURING CONSTRUCTION. ALL EXISTING UTILITIES MUST BE LOCATED AND VERIFIED BY EACH UTILITY PRIOR TO COMMENCEMENT OF WORK. ANY VARIANCE IS TO BE IMMEDIATELY REPORTED TO THE ENGINEER. LOST TIME DUE TO FAILURE OF THE CONTRACTOR TO CONFIRM UTILITY LOCATIONS AND NOTIFY THE ENGINEER OF POSSIBLE CONFLICTS PRIOR TO CONSTRUCTION WILL BE AT THE CONTRACTORS EXPENSE.
5. ALL CONSTRUCTION SHALL BE CARRIED OUT IN ACCORDANCE WITH THE RECOMMENDATIONS MADE IN THE GEOTECHNICAL REPORT.
6. THE CONTRACTOR IS RESPONSIBLE FOR OBTAINING ALL PERMITS REQUIRED AND TO BEAR THE COST OF SAME INCLUDING WATER PERMIT AND ASSOCIATED COSTS.
7. THE CONTRACTOR IS RESPONSIBLE FOR OBTAINING ALL PERMITS REQUIRED AND TO BEAR THE COST OF SAME INCLUDING WATER PERMIT AND ASSOCIATED COSTS.
8. CONTRACTOR IS RESPONSIBLE TO KEEP THE ROADS FREE AND CLEAN FROM MUD OR DEBRIS.
9. ALL DISTURBED AREAS SHALL BE REINSTATED TO EQUAL OR BETTER CONDITION TO THE SATISFACTION THE ENGINEER AND THE CITY. PAVEMENT REINSTATEMENT FOR SERVICE AND UTILITY CUTS SHALL BE IN ACCORDANCE WITH OPSD 509.010 AND OPSS 310.
10. BENCHMARKS: IT IS THE RESPONSIBILITY OF THE CONTRACTOR TO VERIFY THAT THE SITE BENCHMARK(S) HAS NOT BEEN ALTERED OR DISTURBED AND THAT ITS RELATIVE ELEVATION AND DESCRIPTION AGREES WITH THE INFORMATION SHOWN ON DRAWING GP-1.
11. THE CONTRACTOR SHALL PROVIDE TO THE ENGINEER 1 (ONE) SET OF AS CONSTRUCTED SITE SERVICING, GRADING, AND SITE ELECTRICAL DWGS.
12. EXISTING STORM AND SANITARY SERVICE LATERALS TO BE ABANDONED PER S11.4. EXISTING WATER SERVICE TO BE BLANKED AT THE MAIN .
13. ALL MATERIALS AND CONSTRUCTION TO BE IN ACCORDANCE WITH CURRENT CITY OF OTTAWA (COA) STANDARDS AND ONTARIO PROVINCIAL STANDARDS AND SPECIFICATIONS (OPSS & OPSD); SEWER AND WATERMAIN MATERIAL TYPES AND DISINFECTION.

WATERMAINS

1. ALL WATERMAINS, WATER SERVICES, CONNECTIONS AND APPURTENANCES AS PER CITY OF OTTAWA STANDARDS. THE CONTRACTOR SHALL CO-ORDINATE AND PAY ALL RELATED COSTS INCLUDING THE COST OF CONNECTION, INSPECTION AND DISINFECTION BY CITY OF OTTAWA PERSONNEL. WATERMAIN TRENCH TO BE IN ACCORDANCE WITH CITY OF OTTAWA W17.
2. WATER SERVICES ARE TO BE TYPE K SOFT COPPER AS PER CITY OF OTTAWA STANDARD W26 (UNLESS OTHERWISE NOTED). WATER SERVICE TO EXTEND TO 1.0m FROM BUILDING FACE. STAND POST TO BE INSTALLED AT PROPERTY LINE.
3. ALL WATERMAIN BENDS, JOINTS, TEES AND PLUGS SHALL BE MECHANICALLY RESTRAINED IN ACCORDANCE WITH CITY OF OTTAWA STANDARDS.
4. ALL WATERMAINS SHALL BE HYDROSTATICALLY TESTED IN ACCORDANCE WITH THE CITY OF OTTAWA AND ONTARIO GUIDELINES UNLESS OTHERWISE DIRECTED. PROVISIONS FOR FLUSHING WATER LINE PRIOR TO TESTING, ETC. MUST BE PROVIDED.
5. ALL WATERMAINS SHALL BE BACTERIOLOGICAL TESTED IN ACCORDANCE WITH THE CITY OF OTTAWA AND ONTARIO GUIDELINES. ALL CHLORINATED WATER TO BE DISCHARGED AND PRETREATED TO ACCEPTABLE LEVELS PRIOR TO DISCHARGE. ALL DISCHARGED WATER MUST BE CONTROLLED AND TREATED SO AS NOT TO ADVERSELY EFFECT THE ENVIRONMENT. IT IS THE RESPONSIBILITY OF THE CONTRACTOR TO ENSURE THAT ALL MUNICIPAL AND/OR PROVINCIAL REQUIREMENTS ARE FOLLOWED.
6. CATHODIC PROTECTION PER CITY OF OTTAWA W40 AND W42.
7. EXISTING RESIDENTIAL WATER SERVICES TO BE BLANKED AT THE MAIN BY CITY FORCES.
8. VALVES TO BE OPERATED BY CITY OF OTTAWA STAFF ONLY.
9. NO CONNECTION TO EXISTING WATER NETWORK SHALL BE COMPLETED UNTIL A WATER PERMIT IS OBTAINED FROM THE CITY OF OTTAWA (COO). COA FORCES TO COMPLETE WATERMAIN CONNECTIONS. EXCAVATION, BACKFILLING AND REINSTATEMENT TO BE COMPLETED BY CONTRACTOR.
10. WATERMAIN SHALL BE A MINIMUM OF 2.4M DEPTH BELOW GRADE UNLESS OTHERWISE INDICATED. WHERE LESS THAN 2.4M COVER, THERMAL INSULATION IS TO BE PROVIDED AS PER COO STD. DWGS. W 21 (DITCHED AREAS), W22 (SHALLOW TRENCHES), W23 (AT OPEN STRUCTURES) AND CITY OF OTTAWA DESIGN GUIDELINES (COODG) –WATER DISTRIBUTION (WD) SECTION 4.3.13.
11. A MINIMUM OF 0.5 VERTICAL CLEARANCE IS REQUIRED BETWEEN WATERMAIN(S) AND ALL UTILITIES AND SEWERS. IN LOCATIONS WHERE THIS IS NOT ACHIEVABLE, MUST FOLLOW PROCEDURE F-6-1 SEC 5.2 OF THE ONTARIO DRINKING WATER RESOURCE ACT.

STORM AND SANITARY SEWERS

1. SUPPLY AND CONSTRUCT ALL SEWERS AND APPURTENANCES IN ACCORDANCE WITH CURRENT CITY OF OTTAWA (COA) STANDARDS AND ONTARIO PROVINCIAL STANDARDS AND SPECIFICATIONS (OPSS & OPSD); ROADS AND PUBLIC WORKS.
2. SEWER TRENCH SHALL CONSIST OF CLASS 'B' BEDDING PER CITY OF OTTAWA STANDARDS S6 AND S7. COMPACTION SHALL BE A MINIMUM OF 95% STANDARD PROCTOR DENSITY.
3. FOR CONSTRUCTION DETAILS NOT SHOWN ON PLANS, REFERENCE SHALL BE MADE TO THE ONTARIO PROVINCIAL STANDARDS DRAWINGS AND CITY OF OTTAWA STANDARDS.
4. SERVICES TO BUILDINGS TO BE TERMINATED 1.0m FROM THE FACE OF BUILDING UNLESS OTHERWISE NOTED.
5. LASER ALIGNMENT CONTROL TO BE UTILIZED ON ALL SEWER INSTALLATIONS.
6. FROST PROTECTION PER CITY OF OTTAWA STANDARD DRAWING W22 WHERE THERE IS LESS THAN 1.5m OF COVER ABOVE THE SEWER SERVICES.
7. CONTRACTOR SHALL PERFORM LEAKAGE TESTING, IN THE PRESENCE OF THE CONSULTANT. FOR SANITARY SEWERS IN ACCORDANCE WITH OPSS 410 AND OPSS 407. A COPY OF THE INSPECTION REPORT SHALL BE SUBMITTED TO THE CONSULTANT FOR REVIEW.
8. STORM AND SANITARY SERVICE CONNECTION AS PER CITY STD S11.

SEWER AND WATERMAIN CROSSING TABLE

CROSSING	COMB. INV	COMB. OBV	WTR TOP	WTR BTM	NOTES
1	65.79	66.09	68.09	68.04	

CONTRACTOR TO VERIFY EXISTING SEWER ELEVATIONS PRIOR TO INSTALLATION OF SERVICES AND REPORT ANY DISCREPANCIES TO THE ENGINEER PRIOR TO CONTINUING WITH CONSTRUCTION.

SCHEDULE OF ROOF RELEASE RATES

BUILDING	DRAIN TYPE	# DRAINS	100YR Head (m)	100YR RELEASE RATE (L/s)
BLDG	WATS ACCUFLOW	1	0.14	0.92

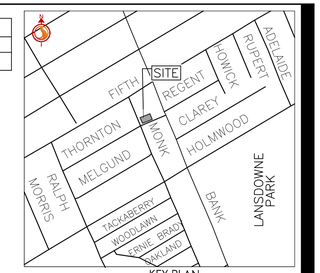

KEY PLAN
N.T.S.

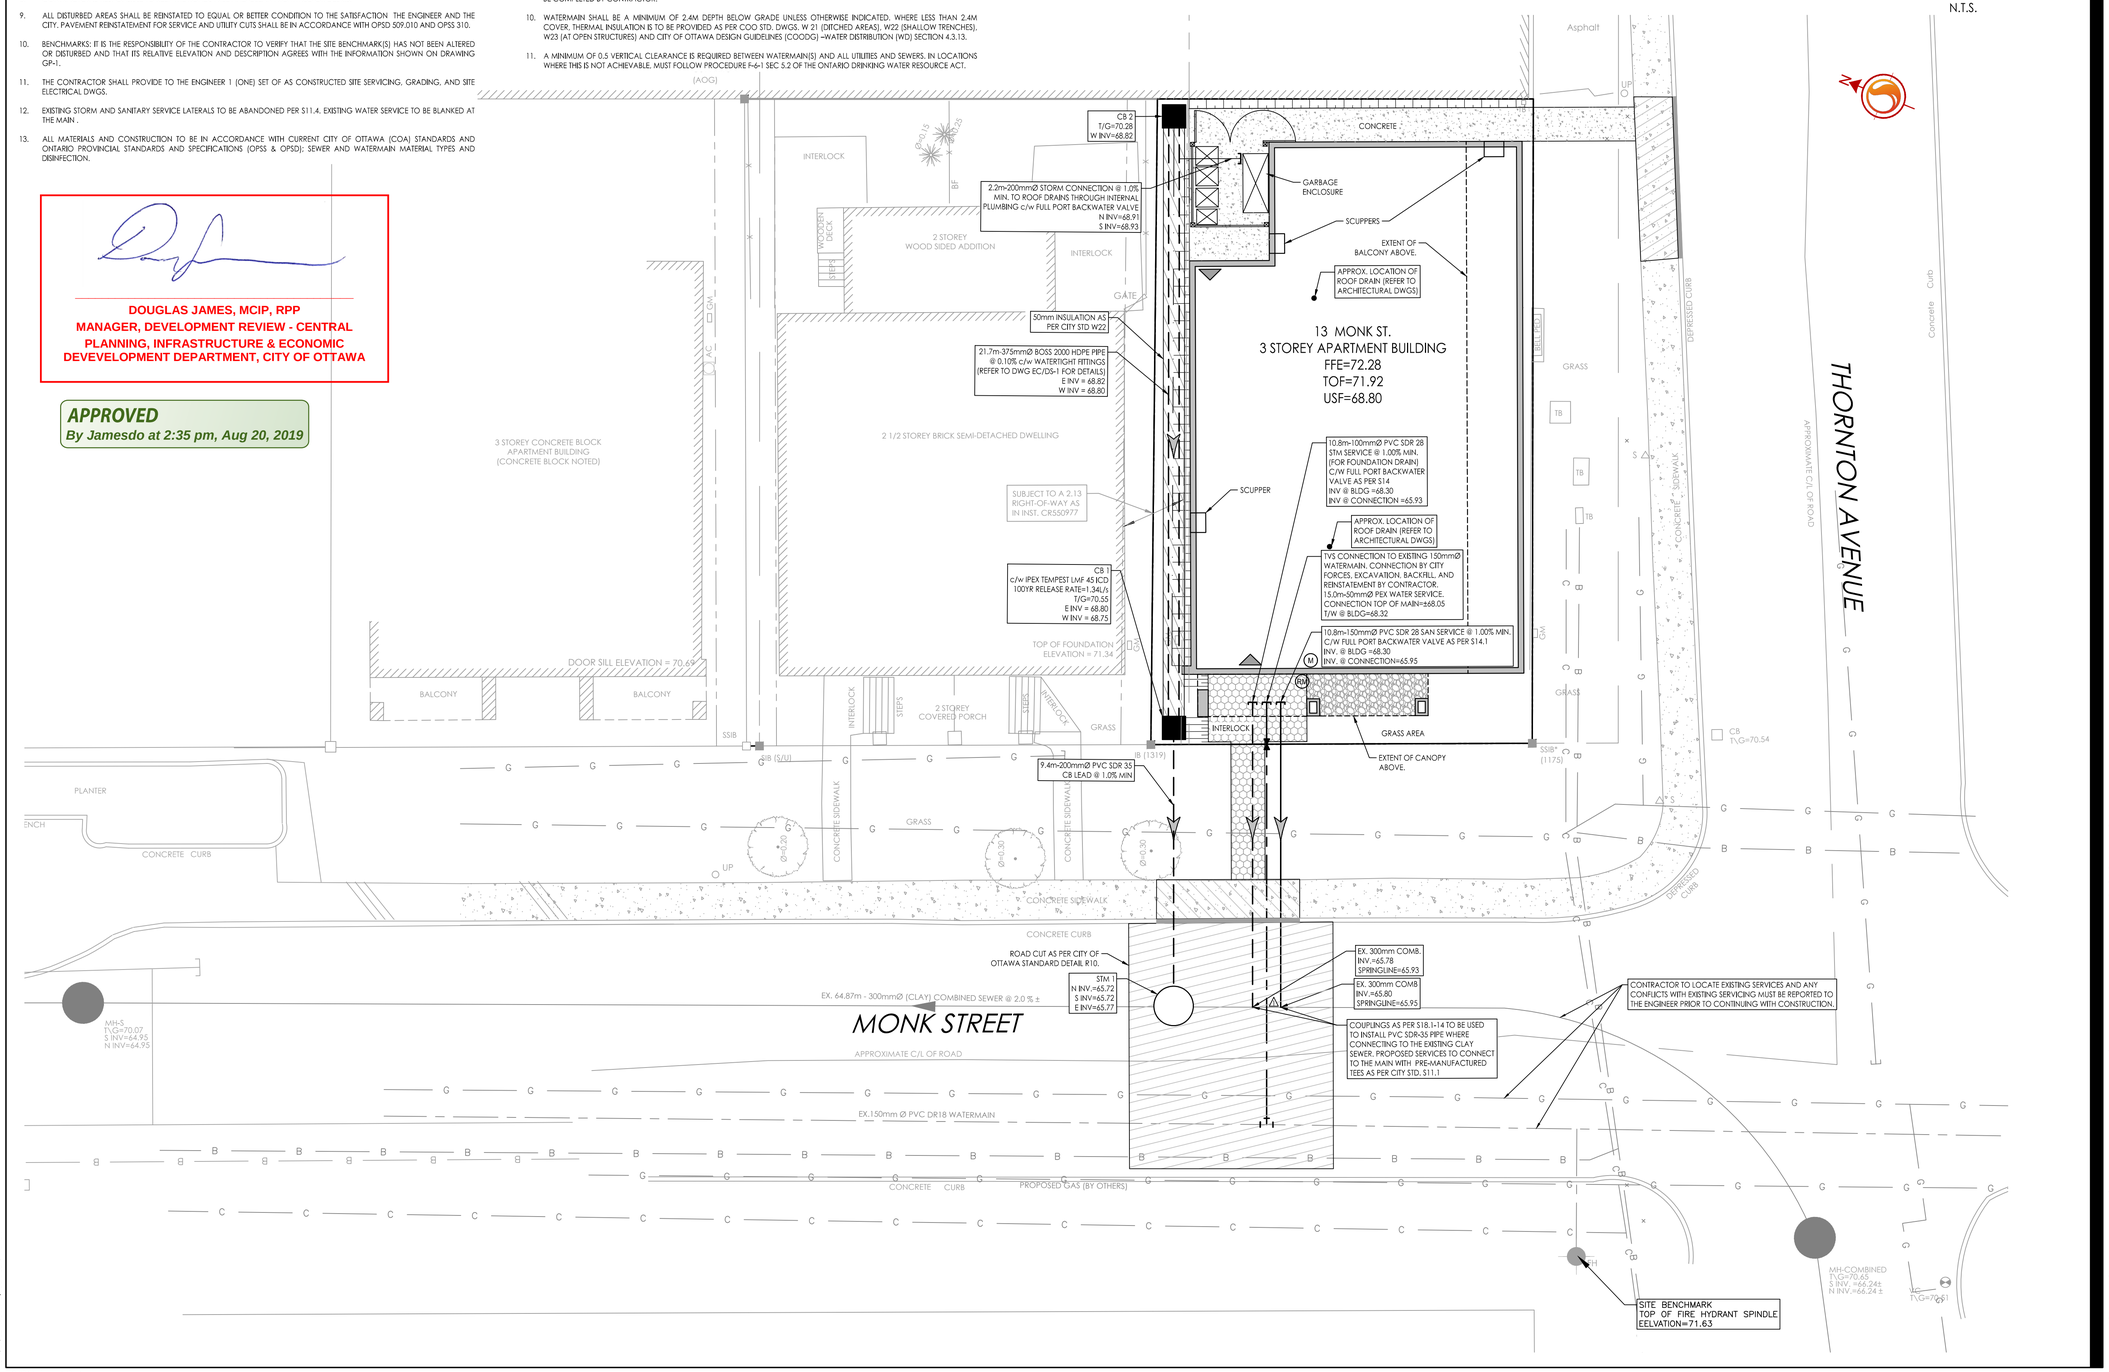

DOUGLAS JAMES, MCIP, RPP
MANAGER, DEVELOPMENT REVIEW - CENTRAL
PLANNING, INFRASTRUCTURE & ECONOMIC
DEVEVELOPMENT DEPARTMENT, CITY OF OTTAWA

APPROVED
By Jamesdo at 2:35 pm, Aug 20, 2019

Stantec

Stantec Consulting Ltd.
400 - 1331 Clyde Avenue
Ottawa ON
Tel. 613.722.4420
www.stantec.com

Copyright Reserved

The Contractor shall verify and be responsible for all dimensions. DO NOT scale the drawing - any errors or omissions shall be reported to Stantec without delay.
The Copyrights to all designs and drawings are the property of Stantec. Reproduction or use for any purpose other than that authorized by Stantec is forbidden.

Legend

- PROPOSED WATERMAIN
- PROPOSED VALVE AND VALVE BOX
- PROPOSED WATER METER
- PROPOSED REMOTE WATER METER
- PROPOSED SANITARY SEWER
- PROPOSED STORM SEWER
- PROPOSED CATCHBASIN
- EXISTING WATERMAIN
- EXISTING VALVE CHAMBER
- EXISTING FIRE HYDRANT
- EXISTING COMBINED SEWER
- EXISTING CATCHBASIN
- EXISTING OVERHEAD WIRE
- EXISTING GAS UNDERGROUND
- EXISTING BELL UNDERGROUND
- EXISTING ROGERS UNDERGROUND
- INSULATION AS PER CITY STD. W22

Notes

1. EXISTING STORM AND SANITARY SERVICES TO BE ABANDONED AS PER S11.4 IF NOT PART OF DEMOLITION CONTRACT.
2. EXISTING WATER SERVICES TO BE BLANKED AT MAIN IF NOT PART OF DEMOLITION CONTRACT.
3. SERVICE CONNECTION TO EXISTING WATERMAIN TO BE COMPLETED BY CITY FORCES. EXCAVATION. BACKFILL AND RE-INSTATEMENT BY CONTRACTOR.
4. TOPOGRAPHICAL PLAN OF SURVEY, LOT 9 AND 11, REGISTERED PLAN 47389, CITY OF OTTAWA AND BENCHMARK COMPLETED BY ANNIS, O'SULLIVAN, VOLLEBEKK LTD. DATED OCTOBER 29, 2018
5. SITE PLAN PREPARED BY SUSAN D. SMITH ARCHITECT DATED FEBRUARY 11, 2019.
6. GEOTECHNICAL REPORT PREPARED BY GEMTEC DATED JANUARY 23, 2019.
7. ROOF DRAINS TO BE DESIGNED BY THE MECHANICAL CONSULTANT TO MEET THE PROPOSED STORMWATER MANAGEMENT OBJECTIVES.

Revision	By	Appd.	YY.MM.DD
3 REVISED AS PER CITY COMMENTS	WAJ	KJK	19.07.22
2 REVISED AS PER CITY COMMENTS	WAJ	KJK	19.05.31
1 ISSUED FOR REVIEW	WAJ	KJK	19.02.15

File Name: 160401462-DB	Dwn.	Chkd.	Dsgn.	YY.MM.DD
	JP	DT	MJS	19.01.15

Permit-Seal

LICENSED PROFESSIONAL ENGINEER
K.L. SMADELLA
2019-07-24
PROVINCE OF ONTARIO

Client/Project

ART CONSTRUCTION
SUITE 101 - 11 ROSEMOUNT AVE.

3 STOREY APARTMENT
13 MONK STREET
OTTAWA, ONTARIO

Title

SITE SERVICING PLAN

Project No. 160401462

Scale 1:100

Drawing No. SSP-1

Sheet 2 of 5

Revision 3

D07-12-19-0028

#17906

\\ln.ad\ottawa\160401462\Design\Drawings\160401462-DB.dwg
2019/07/22 1:43 PM By: Jamison, Warren

ORIGINAL SHEET - ARCH D