





Stantec Consulting Ltd.
400 - 1331 Clyde Avenue
Ottawa ON
Tel. 613.722.4420
www.stantec.com

Copyright Reserved

The Contractor shall verify and be responsible for all dimensions. DO NOT scale the drawing - any errors or omissions shall be reported to Stantec without delay.
The Copyrights to all designs and drawings are the property of Stantec. Reproduction or use for any purpose other than that authorized by Stantec is forbidden.

Legend

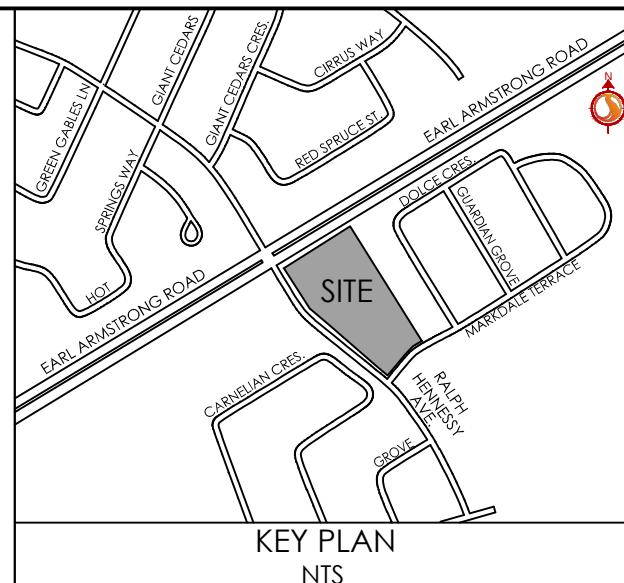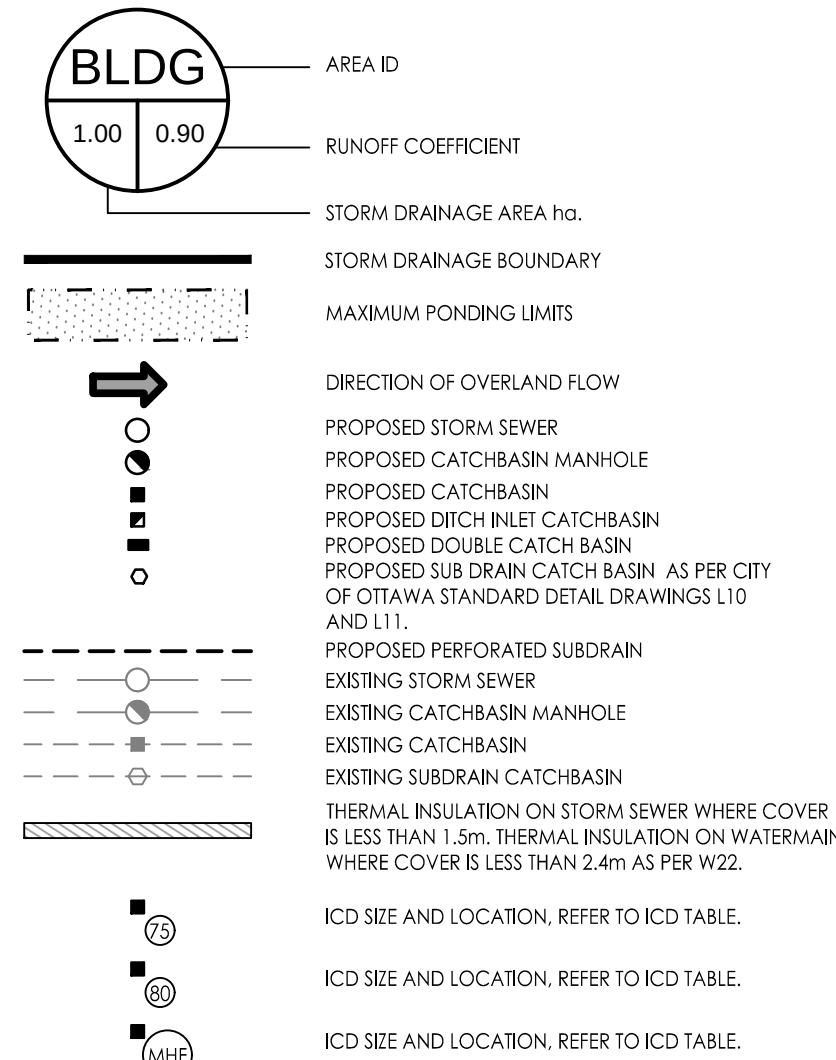

EARL ARMSTRONG RD.

SHORELINE DR.

FUTURE DEVELOPMENT

RALPH HENNESSY AVE.

SCHEDULE OF INLET CONTROL DEVICES					
OUTLET ORIFICE NAME	CATCHBASIN ID	TRIBUTARY AREA ID	MINOR SYSTEM NODE	100YR HEAD (m)	100YR RELEASE RATE (L/s)
L100A/C	L100A-1	L100A	STM 103	1.44	6.00
L100B/C	L100B-1	L100B	STM 102	1.48	6.09
L101A/C	L101A-1	L101A	STM 102	1.51	6.15
L101B/C	L101B-1	L101B	STM 101	1.48	6.09
L104A/C	L104A-1	L104A	STM 104	1.44	6.01
L100A/C	L100A-1	L100A	STM 100	0.87	3.54
L100A/C	L100A-1	L100A	STM 100	2.55	36.68

Client/Project

RICH CRAFT HOMES
2280 ST. LAURENT BOULEVARD
OTTAWA, ON, K1G 4K1
RIVERSIDE SOUTH PHASE 8
BLOCK 221
OTTAWA, ON

Title

STORM DRAINAGE PLAN

Project No.
160401422

Drawing No.

Scale
1:400

Sheet

Revision

SD-1

6 of 7

2

17860