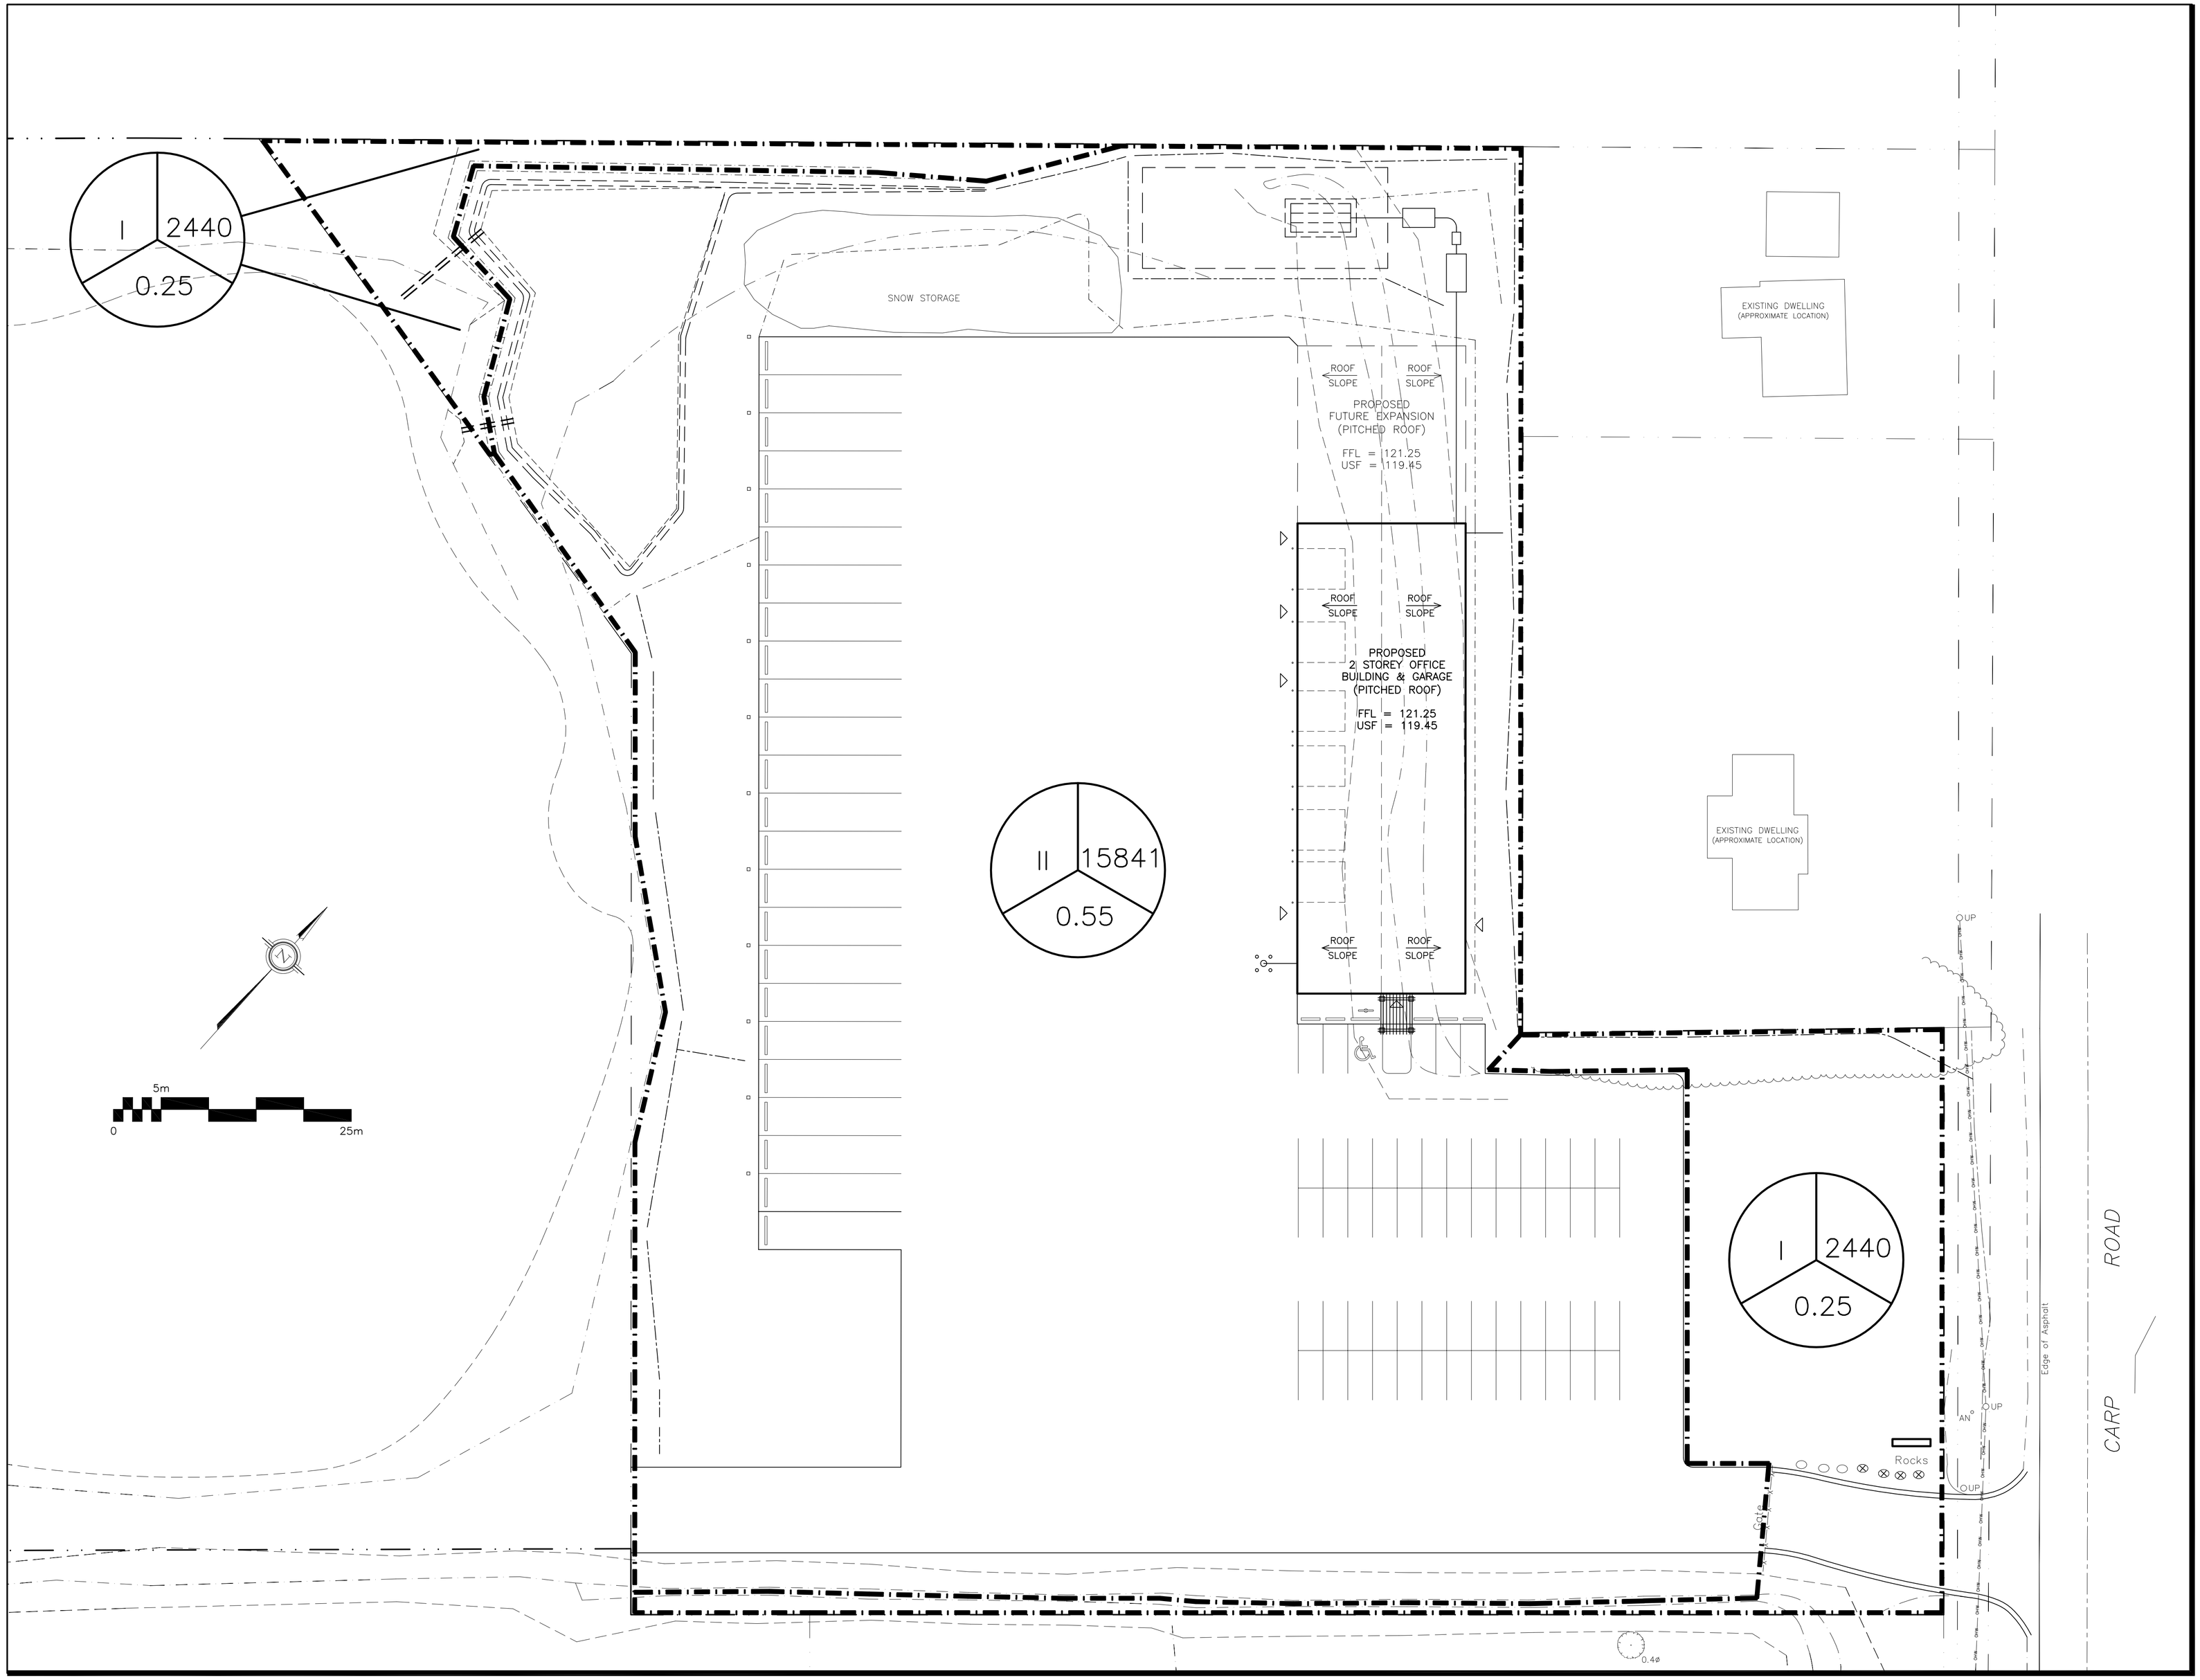

LEGEND

DRAINAGE AREA — AREA SIZE (sq.m.)

I — 7697

0.27

5–YEAR RUNOFF COEFFICIENT

KEY PLAN

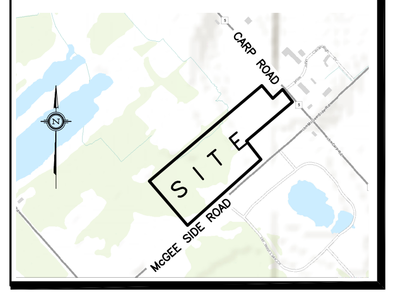

No.	DATE	REVISION
2	NOV 18–19	ISSUED FOR APPROVAL
1	NOV 11–19	ISSUED FOR COORDINATION

D. B. GRAY ENGINEERING INC.

Stormwater Management - Grading & Drainage - Storm & Sanitary Sewers - Watermains

700 Long Point Circle — 613-425-8044

Ottawa, Ontario — d.gray@dbgrayengineering.com

Project

PROPOSED
2 STOREY OFFICE
BUILDING & GARAGE
3025 CARP ROAD

CARP, ONTARIO

Drawing Title

DRAINAGE PLAN

Engineer's Seal

LICENSED PROFESSIONAL ENGINEER — D.B. GRAY — 17016502 — NOV 18–19 — PROVINCE OF ONTARIO

NOT VALID UNLESS SIGNED & DATED

Drawn	D.B.G.
Hor. Scale	1:300
Vert. Scale	
Date	NOV 7–19
Job No.	19048

Drawing No.

C–5 of 5