


[illegible]

REFER TO DETAILS ON
DRAWING C-6

STORM SEWER						
CB-0	97.95	600 x 600mm	PRE-CAST CONCRETE MANHOLE	-	95.90	TO OPSD 765.010 & CITY OF OTTAWA STANDARDS - FRAMES & COVERS CITY DING No. S22 & S24 OR OPSD 400.010
CB/MH-1	98.00	1200mm	PRE-CAST CONCRETE CATCH-BASIN/ MANHOLE	95.84(S/E)	95.84(S/E)	TO OPSD 765.010 & CITY OF OTTAWA STANDARDS - FRAMES & COVERS CITY DING No. S22 & S24 OR OPSD 400.010
MH-2	98.14	1200mm	PRE-CAST MANHOLE	95.78(W)	95.72(S)	TO OPSD 765.010 & CITY OF OTTAWA STANDARDS - FRAMES & COVERS CITY DING No. S22 & S24 OR OPSD 400.010
CB/MH-3	97.01	1200mm	PRE-CAST CATCH-BASIN/ MANHOLE	94.90(N)	94.65(E)	TO OPSD 765.010 & CITY OF OTTAWA STANDARDS - FRAMES & COVERS CITY DING No. S22 & S24 OR OPSD 400.010
MH-4	96.39	1200mm	PRE-CAST MANHOLE	93.85(N)	93.84(S)	TO OPSD 765.010 & CITY OF OTTAWA STANDARDS - FRAMES & COVERS CITY DING No. S22 & S24 OR OPSD 400.010
CB-5	95.27	600 x 600mm	PRE-CAST CONCRETE CATCH-BASIN	-	94.07	TO OPSD 765.010 & CITY OF OTTAWA STANDARDS - FRAMES & COVERS CITY DING No. S22 & S24 OR OPSD 400.010
MH-6	95.75	1200mm	PRE-CAST MANHOLE WITH WATERTIGHT LID	93.69(N)	93.63(W)	TO OPSD 765.010 & CITY OF OTTAWA STANDARDS - FRAMES & COVERS CITY DING No. S22 & S24 OR OPSD 400.010
CB/MH-7	95.65	1200mm	PRE-CAST CATCH-BASIN/ MANHOLE	94.370(E)	94.10(N)	TO OPSD 765.010 & CITY OF OTTAWA STANDARDS - FRAMES & COVERS CITY DING No. S22 & S24 OR OPSD 400.010
MH-8	95.63	1200mm	PRE-CAST MANHOLE	-	93.88	TO OPSD 765.010 & CITY OF OTTAWA STANDARDS - FRAMES & COVERS CITY DING No. S22 & S24 OR OPSD 400.010
CB-9	95.67	600 x 600mm	PRE-CAST CONCRETE CATCH-BASIN	-	94.06	TO OPSD 765.010 & CITY OF OTTAWA STANDARDS - FRAMES & COVERS CITY DING No. S22 & S24 OR OPSD 400.010
MH-10	95.90	1200mm	PRE-CAST MANHOLE	93.97(N)	93.67(S)	TO OPSD 765.010 & CITY OF OTTAWA STANDARDS - FRAMES & COVERS CITY DING No. S22 & S24 OR OPSD 400.010
CB-11	95.40	600 x 600mm	PRE-CAST CONCRETE CATCH-BASIN	-	93.95	TO OPSD 765.010 & CITY OF OTTAWA STANDARDS - FRAMES & COVERS CITY DING No. S22 & S24 OR OPSD 400.010
CB/MH-12	95.40	1200mm	PRE-CAST CONCRETE CATCH-BASIN/ MANHOLE	93.92(S)	93.73(E)	TO OPSD 765.010 & CITY OF OTTAWA STANDARDS - FRAMES & COVERS CITY DING No. S22 & S24 OR OPSD 400.010
MH-13	95.48	SOLING AS-4	SOLOID SEPARATOR	93.43(E)	93.42(W)	TO OPSD 765.010 & CITY OF OTTAWA STANDARDS - FRAMES & COVERS CITY DING No. S22 & S24 OR OPSD 400.010
MH-14	95.17	1200mm	PRE-CAST MANHOLE	93.39(E)	93.33(N)	TO OPSD 765.010 & CITY OF OTTAWA STANDARDS - FRAMES & COVERS CITY DING No. S22 & S24 OR OPSD 400.010
CB-15	95.45	600 x 600mm	PRE-CAST CONCRETE CATCH-BASIN	-	93.92	TO OPSD 765.010 & CITY OF OTTAWA STANDARDS - FRAMES & COVERS CITY DING No. S22 & S24 OR OPSD 400.010
SANITARY SEWER						
MH-SA-1	98.26	1200mm	PRE-CAST MANHOLE	95.45(W)	95.38(S)	TO OPSD 765.010 & CITY OF OTTAWA STANDARDS - FRAMES & COVERS CITY DING No. S22 & S24 OR OPSD 400.010
MH-SA-2	96.27	1200mm	PRE-CAST MANHOLE	94.57(W)	93.92(S)	TO OPSD 765.010 & CITY OF OTTAWA STANDARDS - FRAMES & COVERS CITY DING No. S22 & S24 OR OPSD 400.010
MH-SA-3	95.78	1200mm	PRE-CAST MANHOLE WITH WATERTIGHT LID	93.78(N)	93.72(W)	TO OPSD 765.010 & CITY OF OTTAWA STANDARDS - FRAMES & COVERS CITY DING No. S22 & S24 OR OPSD 400.010
MH-SA-4	95.49	1200mm	PRE-CAST CONCRETE MANHOLE	93.47(E)	93.44(SW)	TO OPSD 765.010 & CITY OF OTTAWA STANDARDS - FRAMES & COVERS CITY DING No. S22 & S24 OR OPSD 400.010

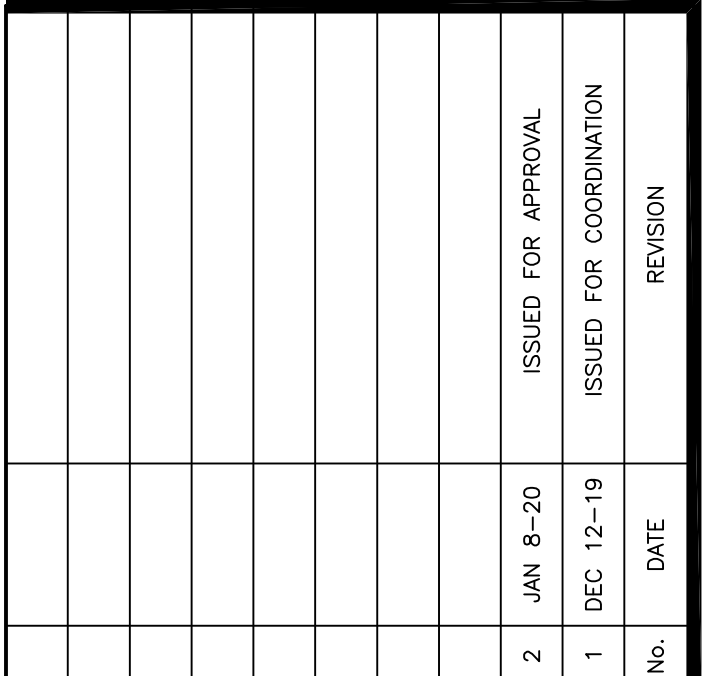

Project
PROPOSED 6 STOREY
STORAGE FACILITY &
1 STOREY RESTAURANT
1375 CLYDE AVENUE
OTTAWA, ONTARIO

Engineer's Seal

Drawn D.B.G.
Hor. Scale
Vert. Scale
Date SEP 17-19
Job No. 19058

Drawing No. C-5 of 8

NOT VALID UNLESS
SIGNED & DATED
