




NOTE:
THE POSITION OF ALL POLE LINES, CONDUITS, WATERMANS, SEWERS AND OTHER UNDERGROUND AND OVERGROUND UTILITIES AND STRUCTURES IS NOT NECESSARILY SHOWN ON THE CONTRACT DRAWINGS. AND WHERE SHOWN, THE ACCURACY OF THE POSITION OF SUCH UTILITIES AND STRUCTURES IS NOT GUARANTEED. BEFORE STARTING WORK, DETERMINE THE EXACT LOCATION OF ALL SUCH UTILITIES AND STRUCTURES AND ASSUME ALL LIABILITY FOR DAMAGE TO THEM.

No.	REVISION	DATE	BY
1.	ISSUED FOR SITE PLAN SUBMISSION	JAN 17/20	CJR

SCALE
1:400
0 4 8 12 16

DESIGN	ARM
CHECKED	CJR
DRAWN	ARM
CHECKED	CJR
APPROVED	JLS

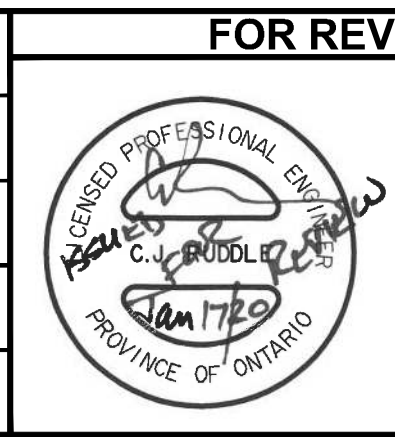

FOR REVIEW ONLY

NOVATECH
Engineers, Planners & Landscape Architects
Suite 200, 240 Michael Cowpland Drive
Ottawa, Ontario, Canada K2M 1P6
Telephone (613) 254-9643
Facsimile (613) 254-5867
Website www.novatech-eng.com

LOCATION 3026 SOLANDT ROAD, OTTAWA, ONTARIO	
DRAWING NAME GRADING AND EROSION SEDIMENT CONTROL PLAN	
PROJECT NO. 119200	REV #1
DRAWING NO. 119200 - GR	

REFER TO 119200-ND FOR NOTES AND DETAILS

M:\2019\119200\CAD\Design\119200 - GR.dwg, 119200-GR, Jan 17, 2020, 1:26pm, amestwarp