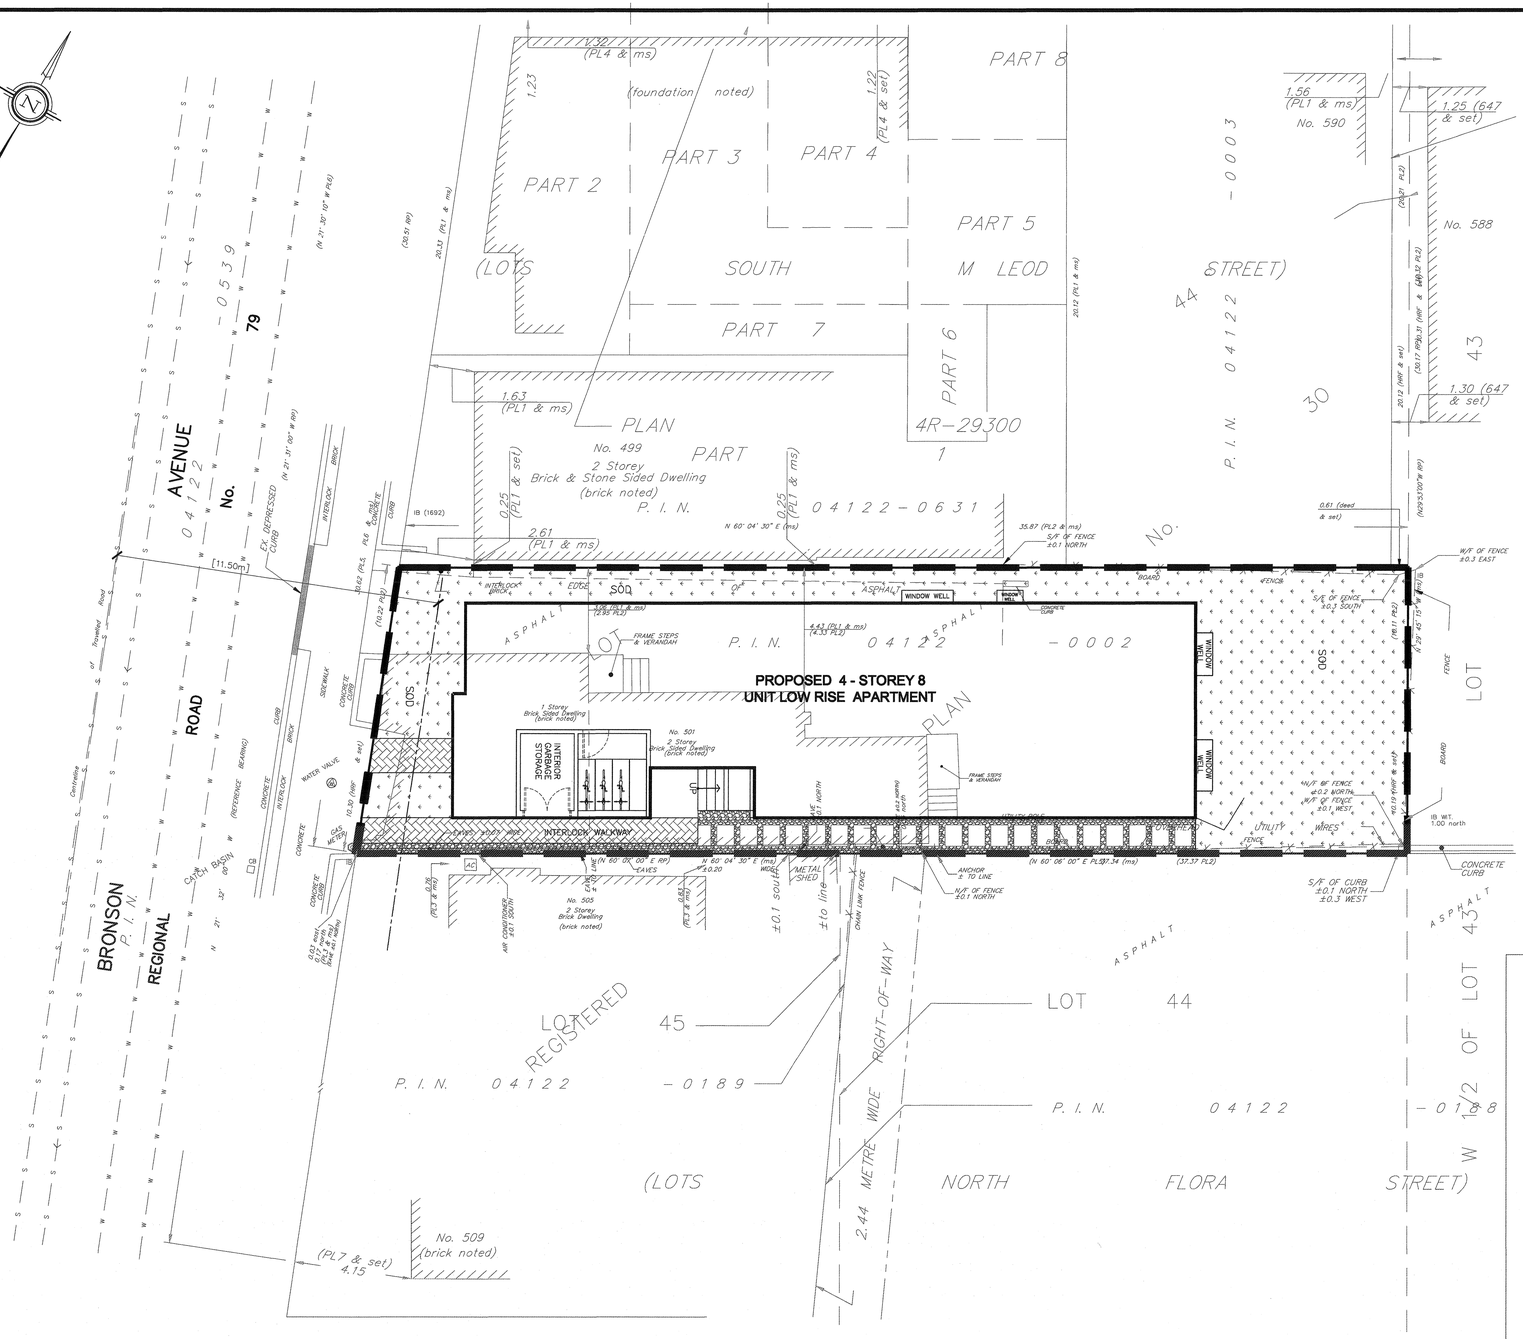
PART 8
PART 3
PART 4
PART 2
PART 5
PART 7
PART 6
4R-29300
PLAN
No. 499
2 Storey
Brick & Stone Sided Dwelling
(brick noted)
P. I. N. 04122-0631
No. 590
No. 588
No. 43
No. 30
P. I. N. 04122-0003
P. I. N. 04122-0539
P. I. N. 04122-0002
P. I. N. 04122-0189
P. I. N. 04122-0188
PROPOSED 4 - STOREY 8
UNIT LOW RISE APARTMENT
No. 501
2 Storey
Brick Sided Dwelling
(brick noted)
No. 505
2 Storey
Brick Dwelling
(brick noted)
No. 509
(brick noted)
1 Storey
Brick Sided Dwelling
(brick noted)
INTERIOR GARBAGE STORAGE
INTERLOCK WALKWAY
WINDOW WELL
FRAME STEPS & VERANDAH
AVENUE
ROAD
BRONSON
REGIONAL
FLORA STREET
LOT 45
LOT 44
LOT 43
W 1/2 OF LOT 43
REGISTERED PLAN 30
(LOTS SOUTH M LEOD STREET)
(LOTS NORTH FLORA STREET)
2.44 METRE WIDE RIGHT-OF-WAY
CATCH BASIN
WATER VALVE
CONCRETE CURB
INTERLOCK BRICK
SOD
ASPHALT
EAVES
METAL SHED
CHAIN LINK FENCE
UTILITY WIRES
AIR CONDITIONER
HYDRO
BOARD FENCE
W/F OF FENCE ±0.3 EAST
S/F OF FENCE ±0.3 SOUTH
N/F OF FENCE ±0.2 NORTH
N/F OF FENCE ±0.1 WEST
S/F OF CURB ±0.1 NORTH ±0.3 WEST
ANCHOR ± TO LINE
N/F OF FENCE ±0.1 NORTH
IB W.I. 1.00 north
IB (1692)
[11.50m]
(N 60° 04' 30" E (ms))
(N 60° 06' 00" E PL)
(N 60° 06' 00" E RP)
37.34 (ms)
(37.37 PL2)
35.87 (PL2 & ms)
0.61 (deed & set)
1.56 (PL1 & ms)
1.25 (647 & set)
1.30 (647 & set)
1.63 (PL1 & ms)
2.61 (PL1 & ms)
1.32 (PL4 & ms)
1.23
1.22 (PL4 & set)
20.51 (ms)
20.53 (PL1 & ms)
20.12 (PL1 & ms)
4.43 (PL1 & ms) (4.39 PL2)
4.75 (PL7 & set)
0.25 (PL1 & ms)
0.25 (PL1 & set)
(N 21° 30' 00" W PL6)
(N 21° 31' 00" W RP)
(N 21° 31' 00" W PL2)
(N 21° 30' 00" W PL5)
(N 20° 53' 00" W PL3)
(N 20° 53' 00" W RP)
(20.27 PL2)
(20.12 PL2)
(20.17 PL2)
(20.12 (meas) & set)
(20.12 (meas) & set)
(20.17 PL2)
(20.17 PL2)
(20.12 PL2)
(20.12 PL2