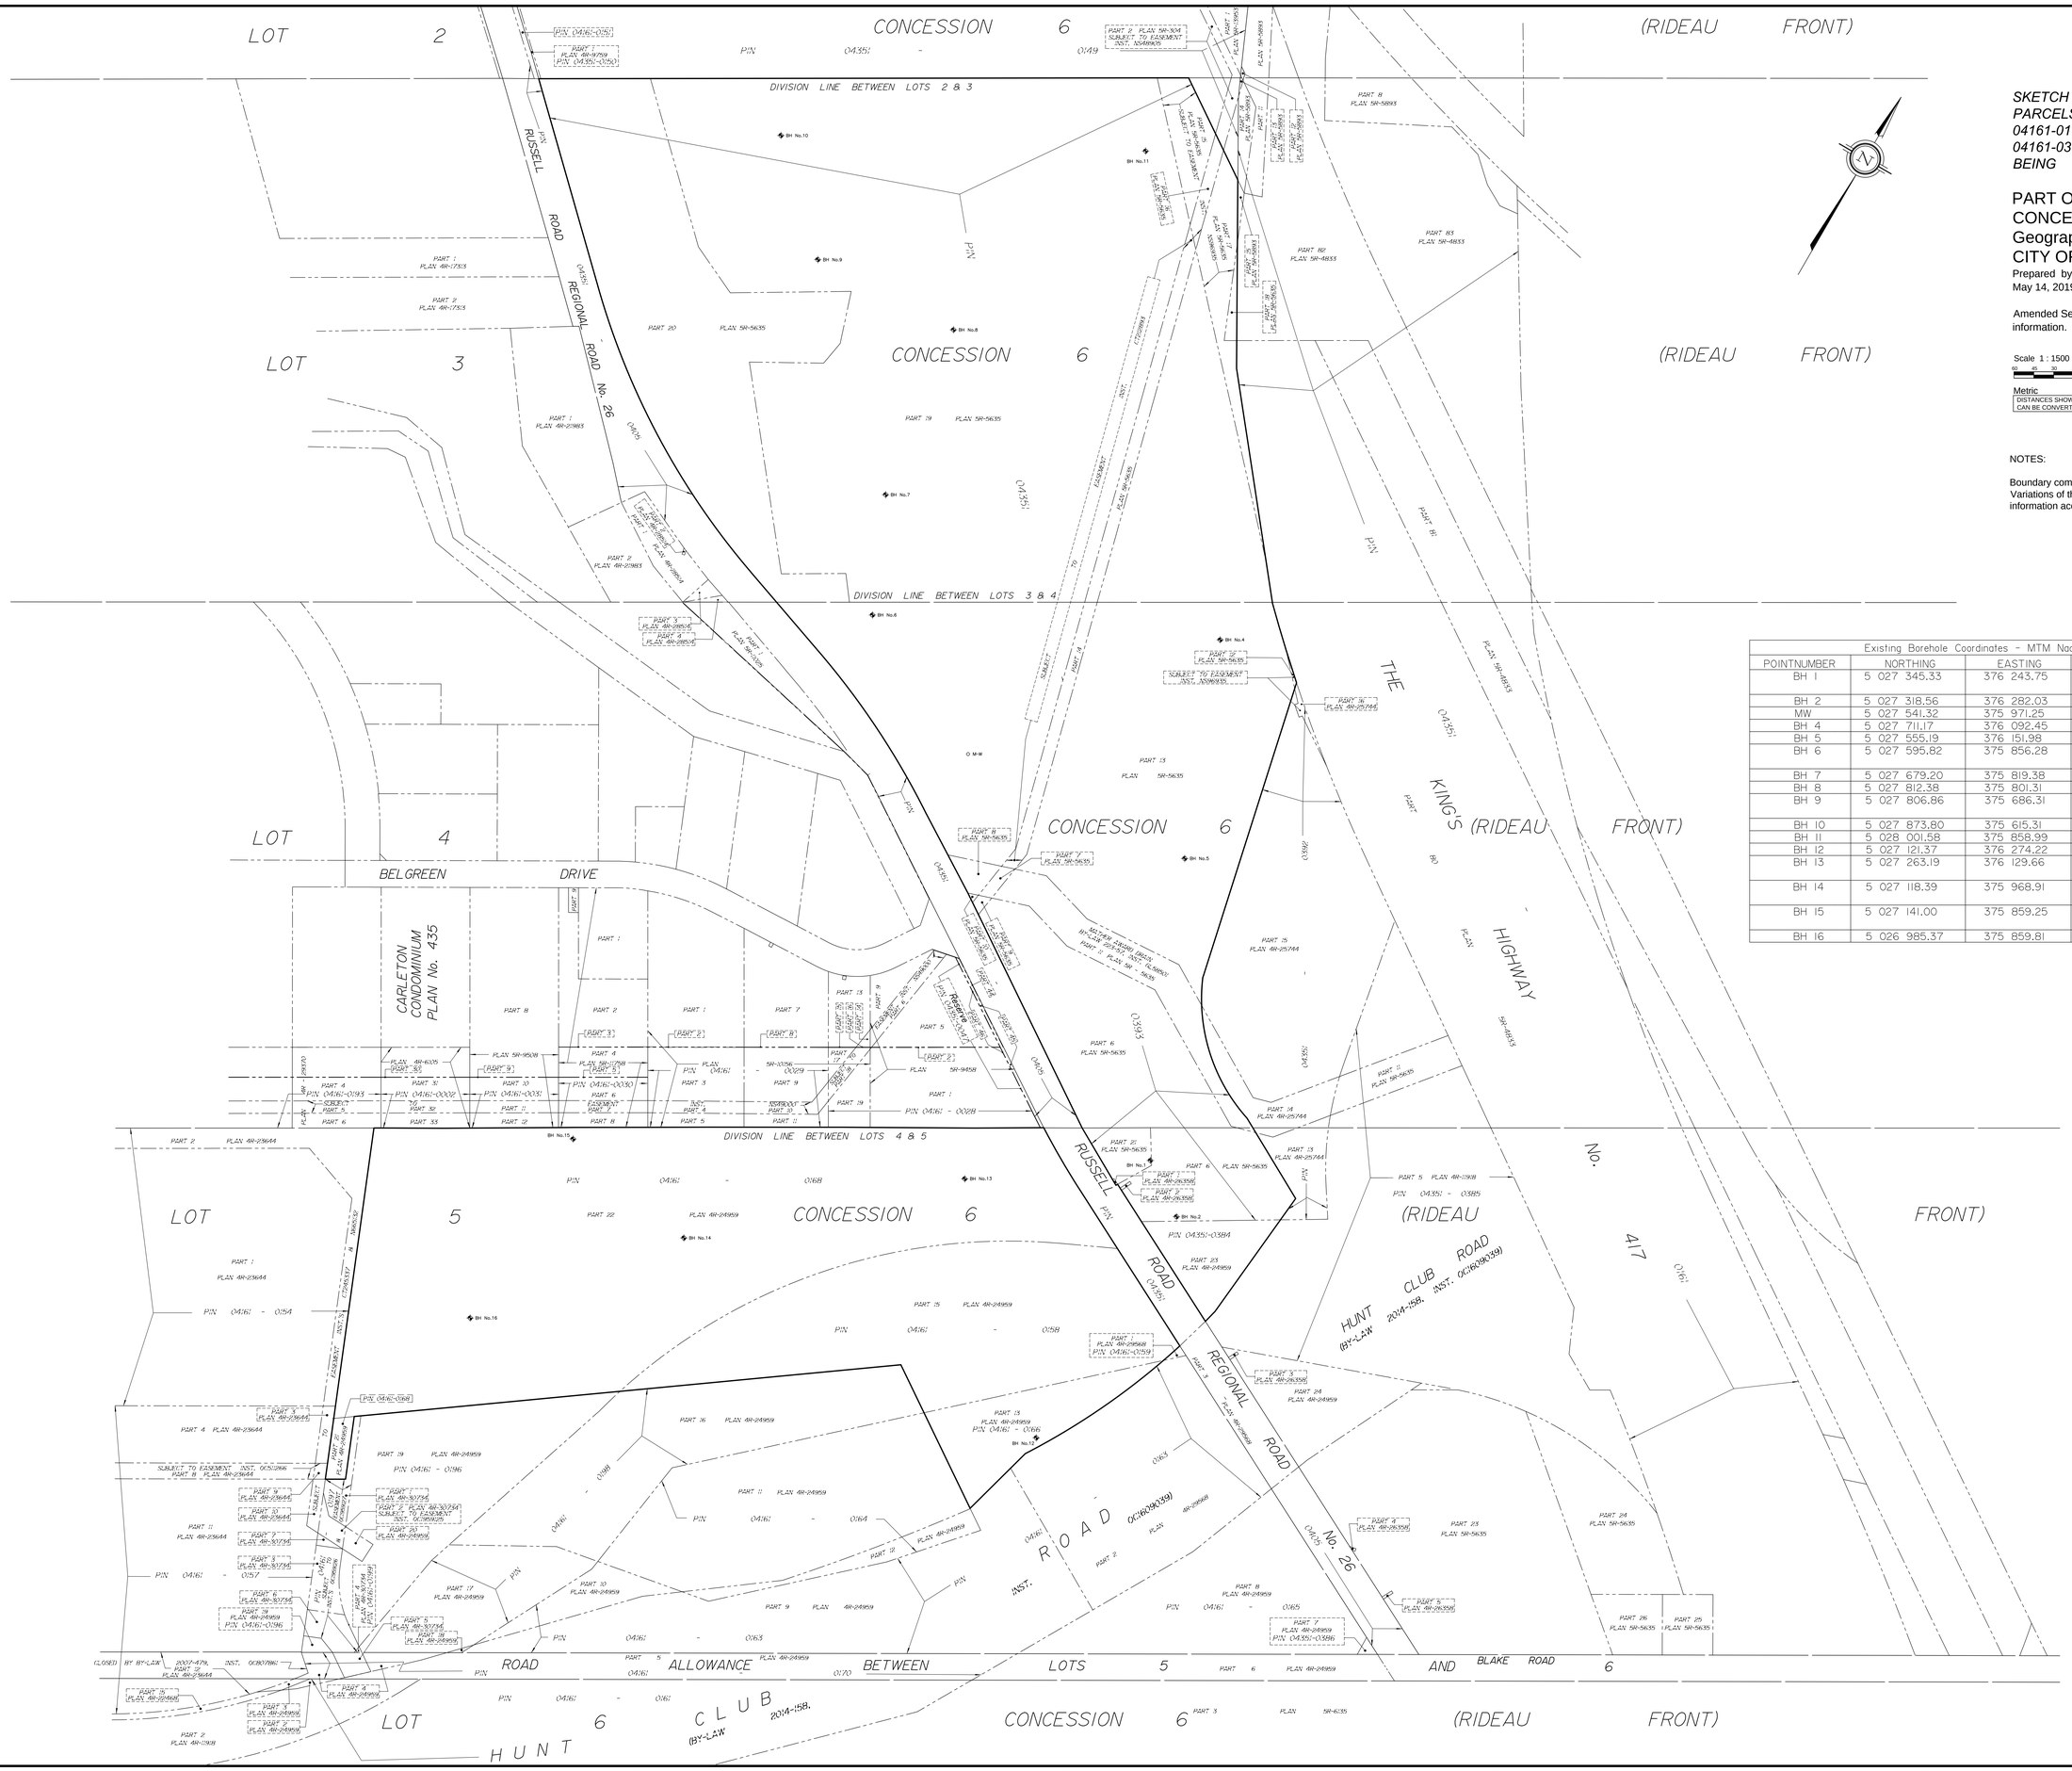

SKETCH ILLUSTRATING
PARCELS PER PIN'S
04161-0158, 04161-0166, 04161-0168,
04161-0384 AND 04161-0393
BEING

PART OF LOTS 3, 4, 5
CONCESSION 6 (RIDEAU FRONT)
Geographic Township of Gloucester
CITY OF OTTAWA

Prepared by Annis , O'Sullivan , Vollebekk Ltd.
May 14, 2019

Amended September 17, 2019 to add existing borehole information.

Scale 1 : 1500

60 25 30 15 0 30 60 Metres

Metric
DISTANCES SHOWN ON THIS PLAN ARE IN METRES AND CAN BE CONVERTED TO FEET BY DIVIDING BY 0.3048

NOTES:

Boundary compiled from existing survey records.
Variations of this plan include aerial mapping or topographical information acquired from City of Ottawa databases.

Existing Borehole Coordinates - MTM Nad83 (Original)				
POINTNUMBER	NORTHING	EASTING	ELEVATION	DESCRIPTION
BH 1	5 027 345.33	376 243.75	70.27 69.48	Top pipe elev. Ground elev.
BH 2	5 027 318.56	376 282.03	69.43	Ground elev. (no pipe)
MW	5 027 541.32	375 971.25	71.57	Monitoring Well
BH 4	5 027 711.17	376 092.45	67.49	Ground elev. (no pipe)
BH 5	5 027 555.19	376 151.98	68.91	Ground elev.
BH 6	5 027 595.82	375 856.28	71.49 70.60	Top pipe elev. Ground elev.
BH 7	5 027 679.20	375 819.38	71.39	Ground elev.
BH 8	5 027 812.38	375 801.31	68.59	Ground elev.
BH 9	5 027 806.86	375 686.31	71.66 70.95	Top pipe elev. Ground elev.
BH 10	5 027 873.80	375 615.31	70.69	Ground elev.
BH 11	5 028 001.58	375 858.99	66.78	Ground elev.
BH 12	5 027 121.37	376 274.22	70.67	Ground elev.
BH 13	5 027 263.19	376 129.66	70.91 70.20	Top pipe elev. Ground elev.
BH 14	5 027 118.39	375 968.91	80.29 79.45	Top pipe elev. Ground elev.
BH 15	5 027 141.00	375 859.25	80.26 79.23	Top pipe elev. Ground elev.
BH 16	5 026 985.37	375 859.81	78.64	Ground elev.

ANNIS, O'SULLIVAN, VOLLEBEKK LTD.
Ontario Land Surveyors
14 Concourse Gate, Suite 500
Nepean, Ont. K2E 7S6
Phone: (613) 727-0850 / Fax: (613) 727-1079
Email: house@aovltd.com
Job No. 17730-19 Russell Rd Ph.3 To 6 06 RF GL O 05