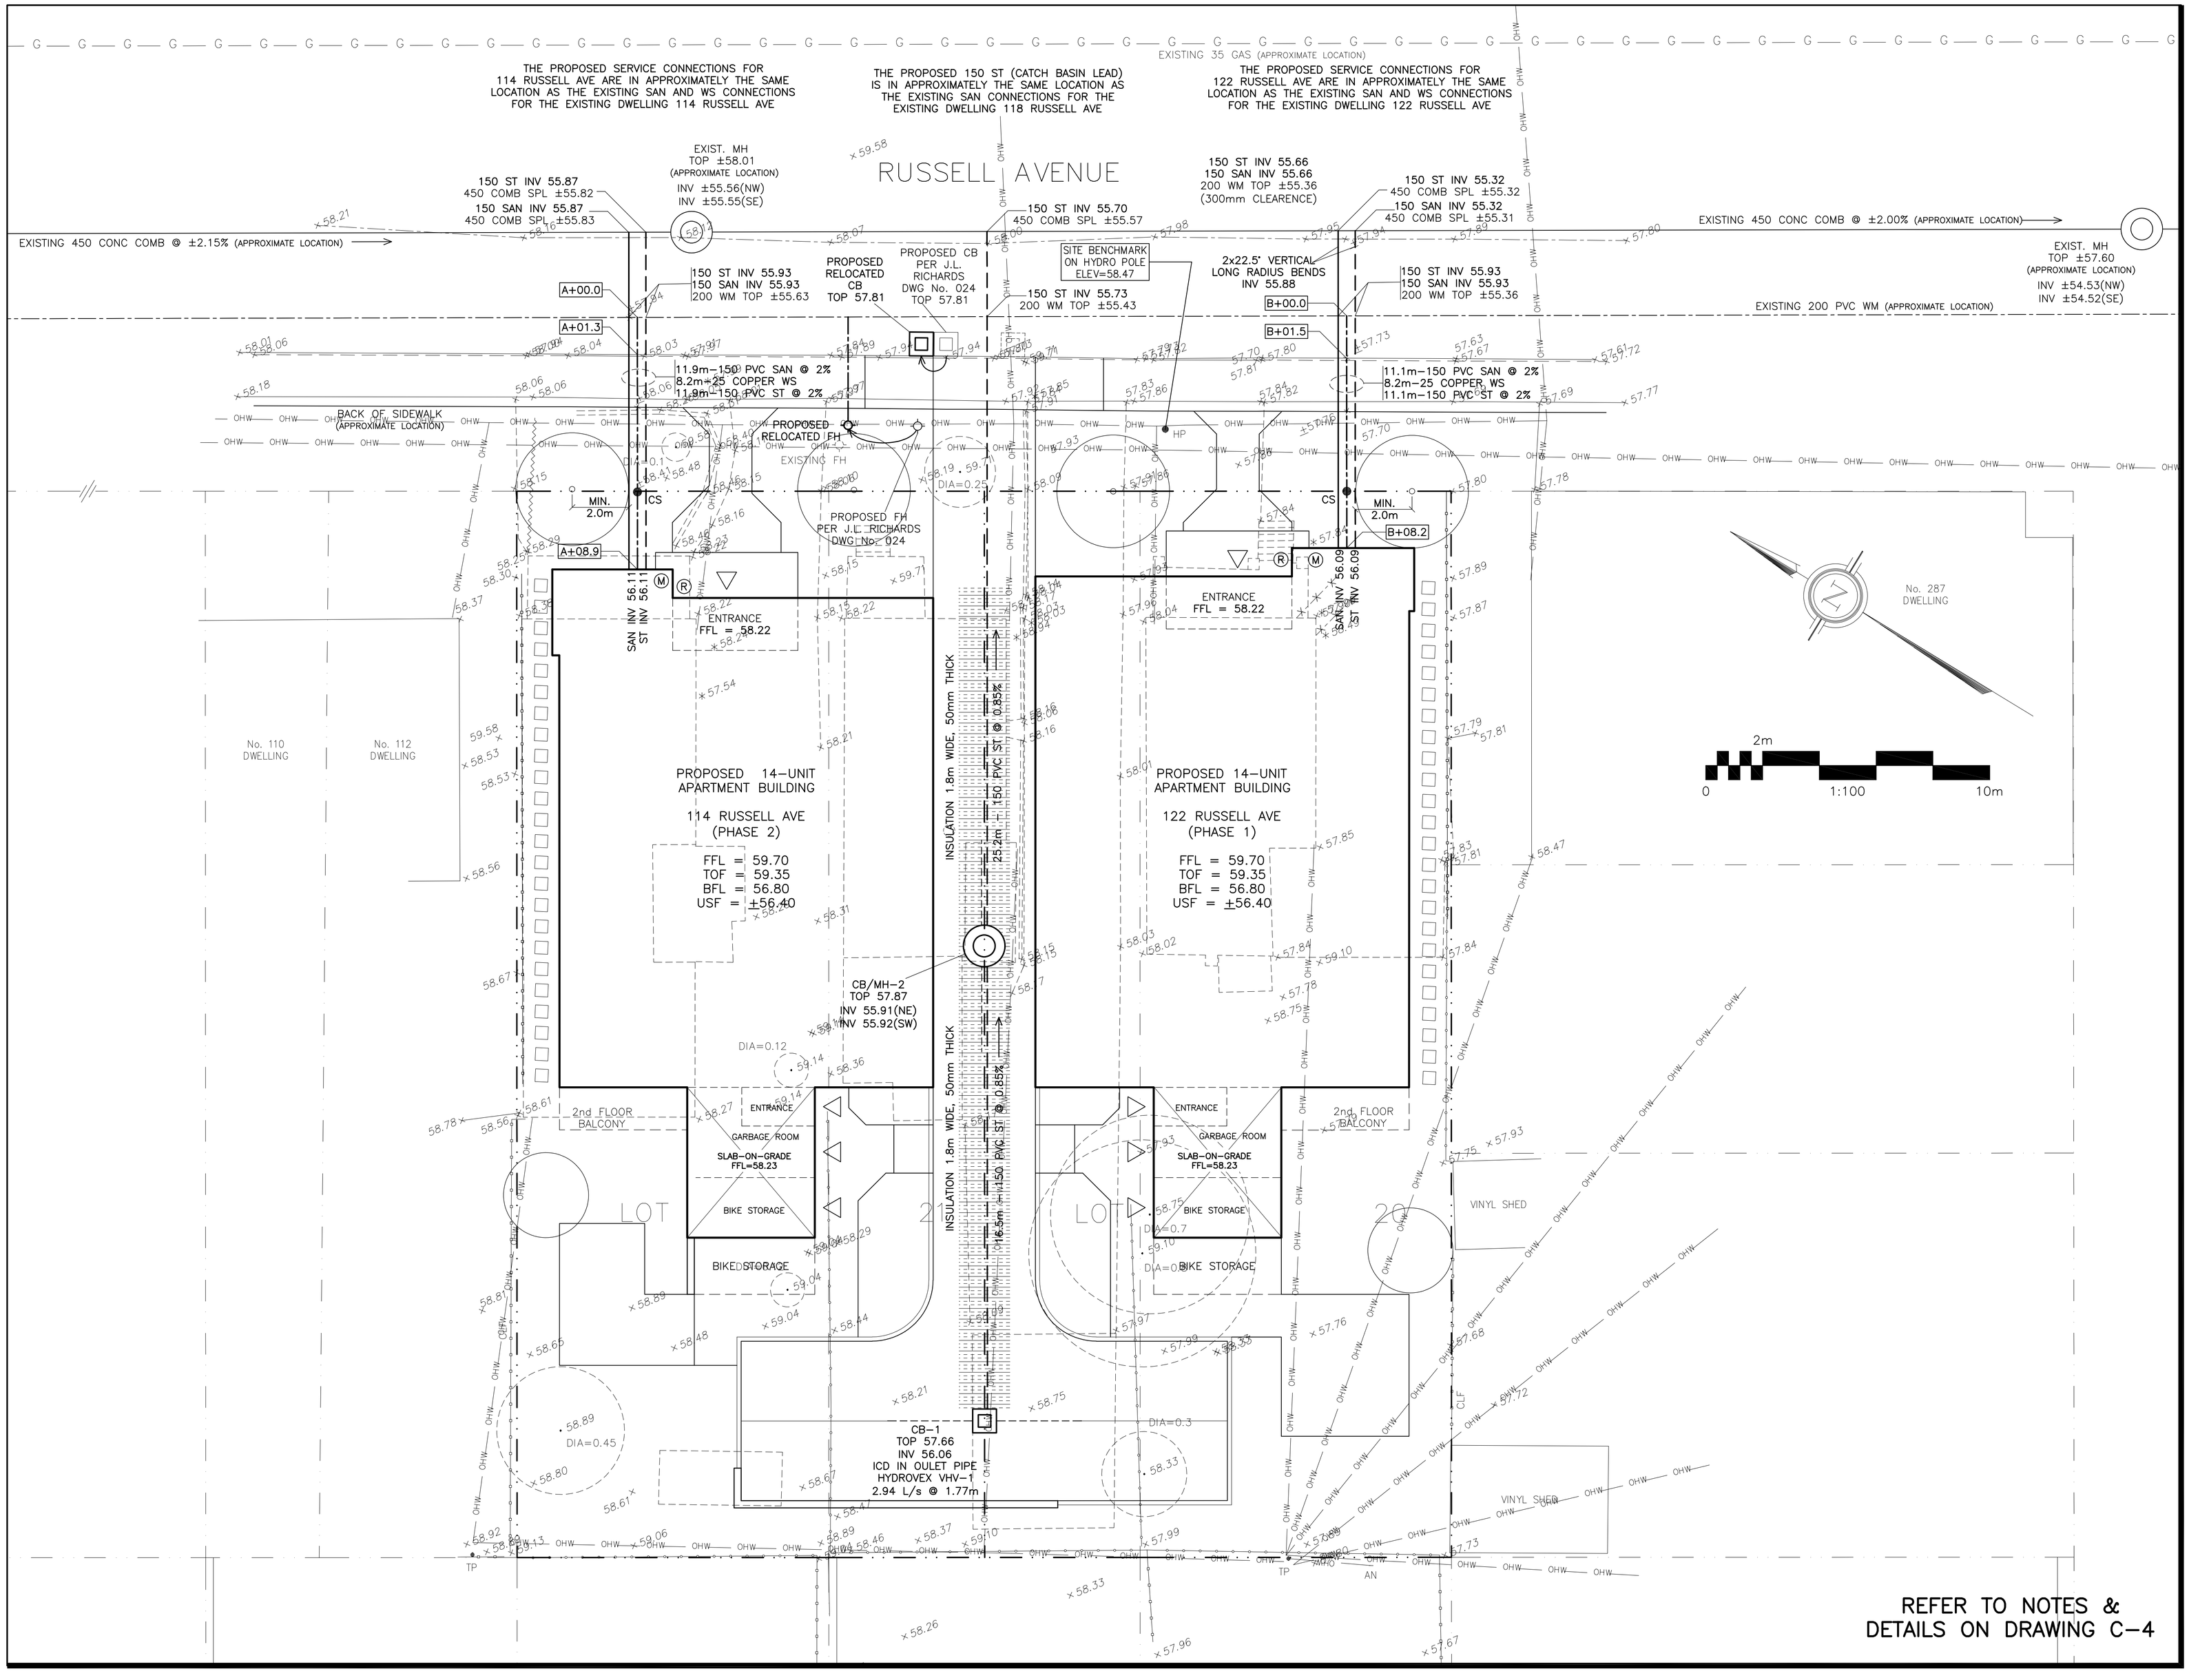

REFER TO NOTES & DETAILS ON DRAWING C–4

DRAWING LEGEND

CB	CATCH BASIN
MH	MANHOLE
CB/MH	CATCH BASIN/MANHOLE
	SUBDRAINS IN CB
	SUBDRAINS IN CB/MH
SPL	SPRINGLINE OF PIPE
INV	INVERT OF PIPE
SAN	SANITARY SEWER
ST	STORM SEWER
WS/WM	WATER SERVICE/WATERMAIN
CS	CURB STOP & STANDPOST
FH	FIRE HYDRANT
	ROOF DRAIN
M	WATER METER
R	REMOTE WATER METER READOUT
x 66.75	EXISTING GRADE ELEVATION
+ 66.75	PROPOSED GRADE ELEVATION
0.5%	EXISTING SLOPE OF GRADE
0.5%	PROPOSED SLOPE OF GRADE
	EMERGENCY OVERLAND FLOW
T.O.S.	TOP OF SLOPE
B.O.S.	BOTTOM OF SLOPE
	CENTERLINE OF SWALE
	PROPERTY LINE
	SILT FENCE BARRIER
D.C.	150mm CURB/DEPRESSED CURB
	ASPHALT PAVEMENT
	CONCRETE
	INTERLOCK
	LANDSCAPE
CRZ	CRITICAL ROOT ZONE
FFL	FIRST FLOOR ELEVATION
TOF	TOP OF FOUNDATION
BFL	BASEMENT FLOOR ELEVATION
USF	UNDERSIDE OF FOOTING

KEY PLAN

No.	DATE	REVISION
3	JAN 27–20	RE–ISSUED FOR APPROVAL
2	OCT 30–19	ISSUED FOR APPROVAL
1	OCT 17–19	ISSUED FOR COORDINATION

D. B. GRAY ENGINEERING INC.
Stormwater Management - Grading & Drainage - Storm & Sanitary Sewers - Watermains
700 Long Point Circle 613-425-8044
Ottawa, Ontario d.gray@dbgrayengineering.com

Project

PROPOSED APARTMENT BUILDINGS 114–122 RUSSELL AVENUE

OTTAWA, ONTARIO

Drawing Title

SITE SERVICING PLAN

Engineer's Seal

LICENSED PROFESSIONAL ENGINEER D.B. GRAY 17016502 JAN 27–20 PROVINCE OF ONTARIO

NOT VALID UNLESS SIGNED & DATED

Drawn	D.B.G.
Hor. Scale	1:100
Vert. Scale	
Date	OCT 17–19
Job No.	19078

Drawing No.

C–1 of 6