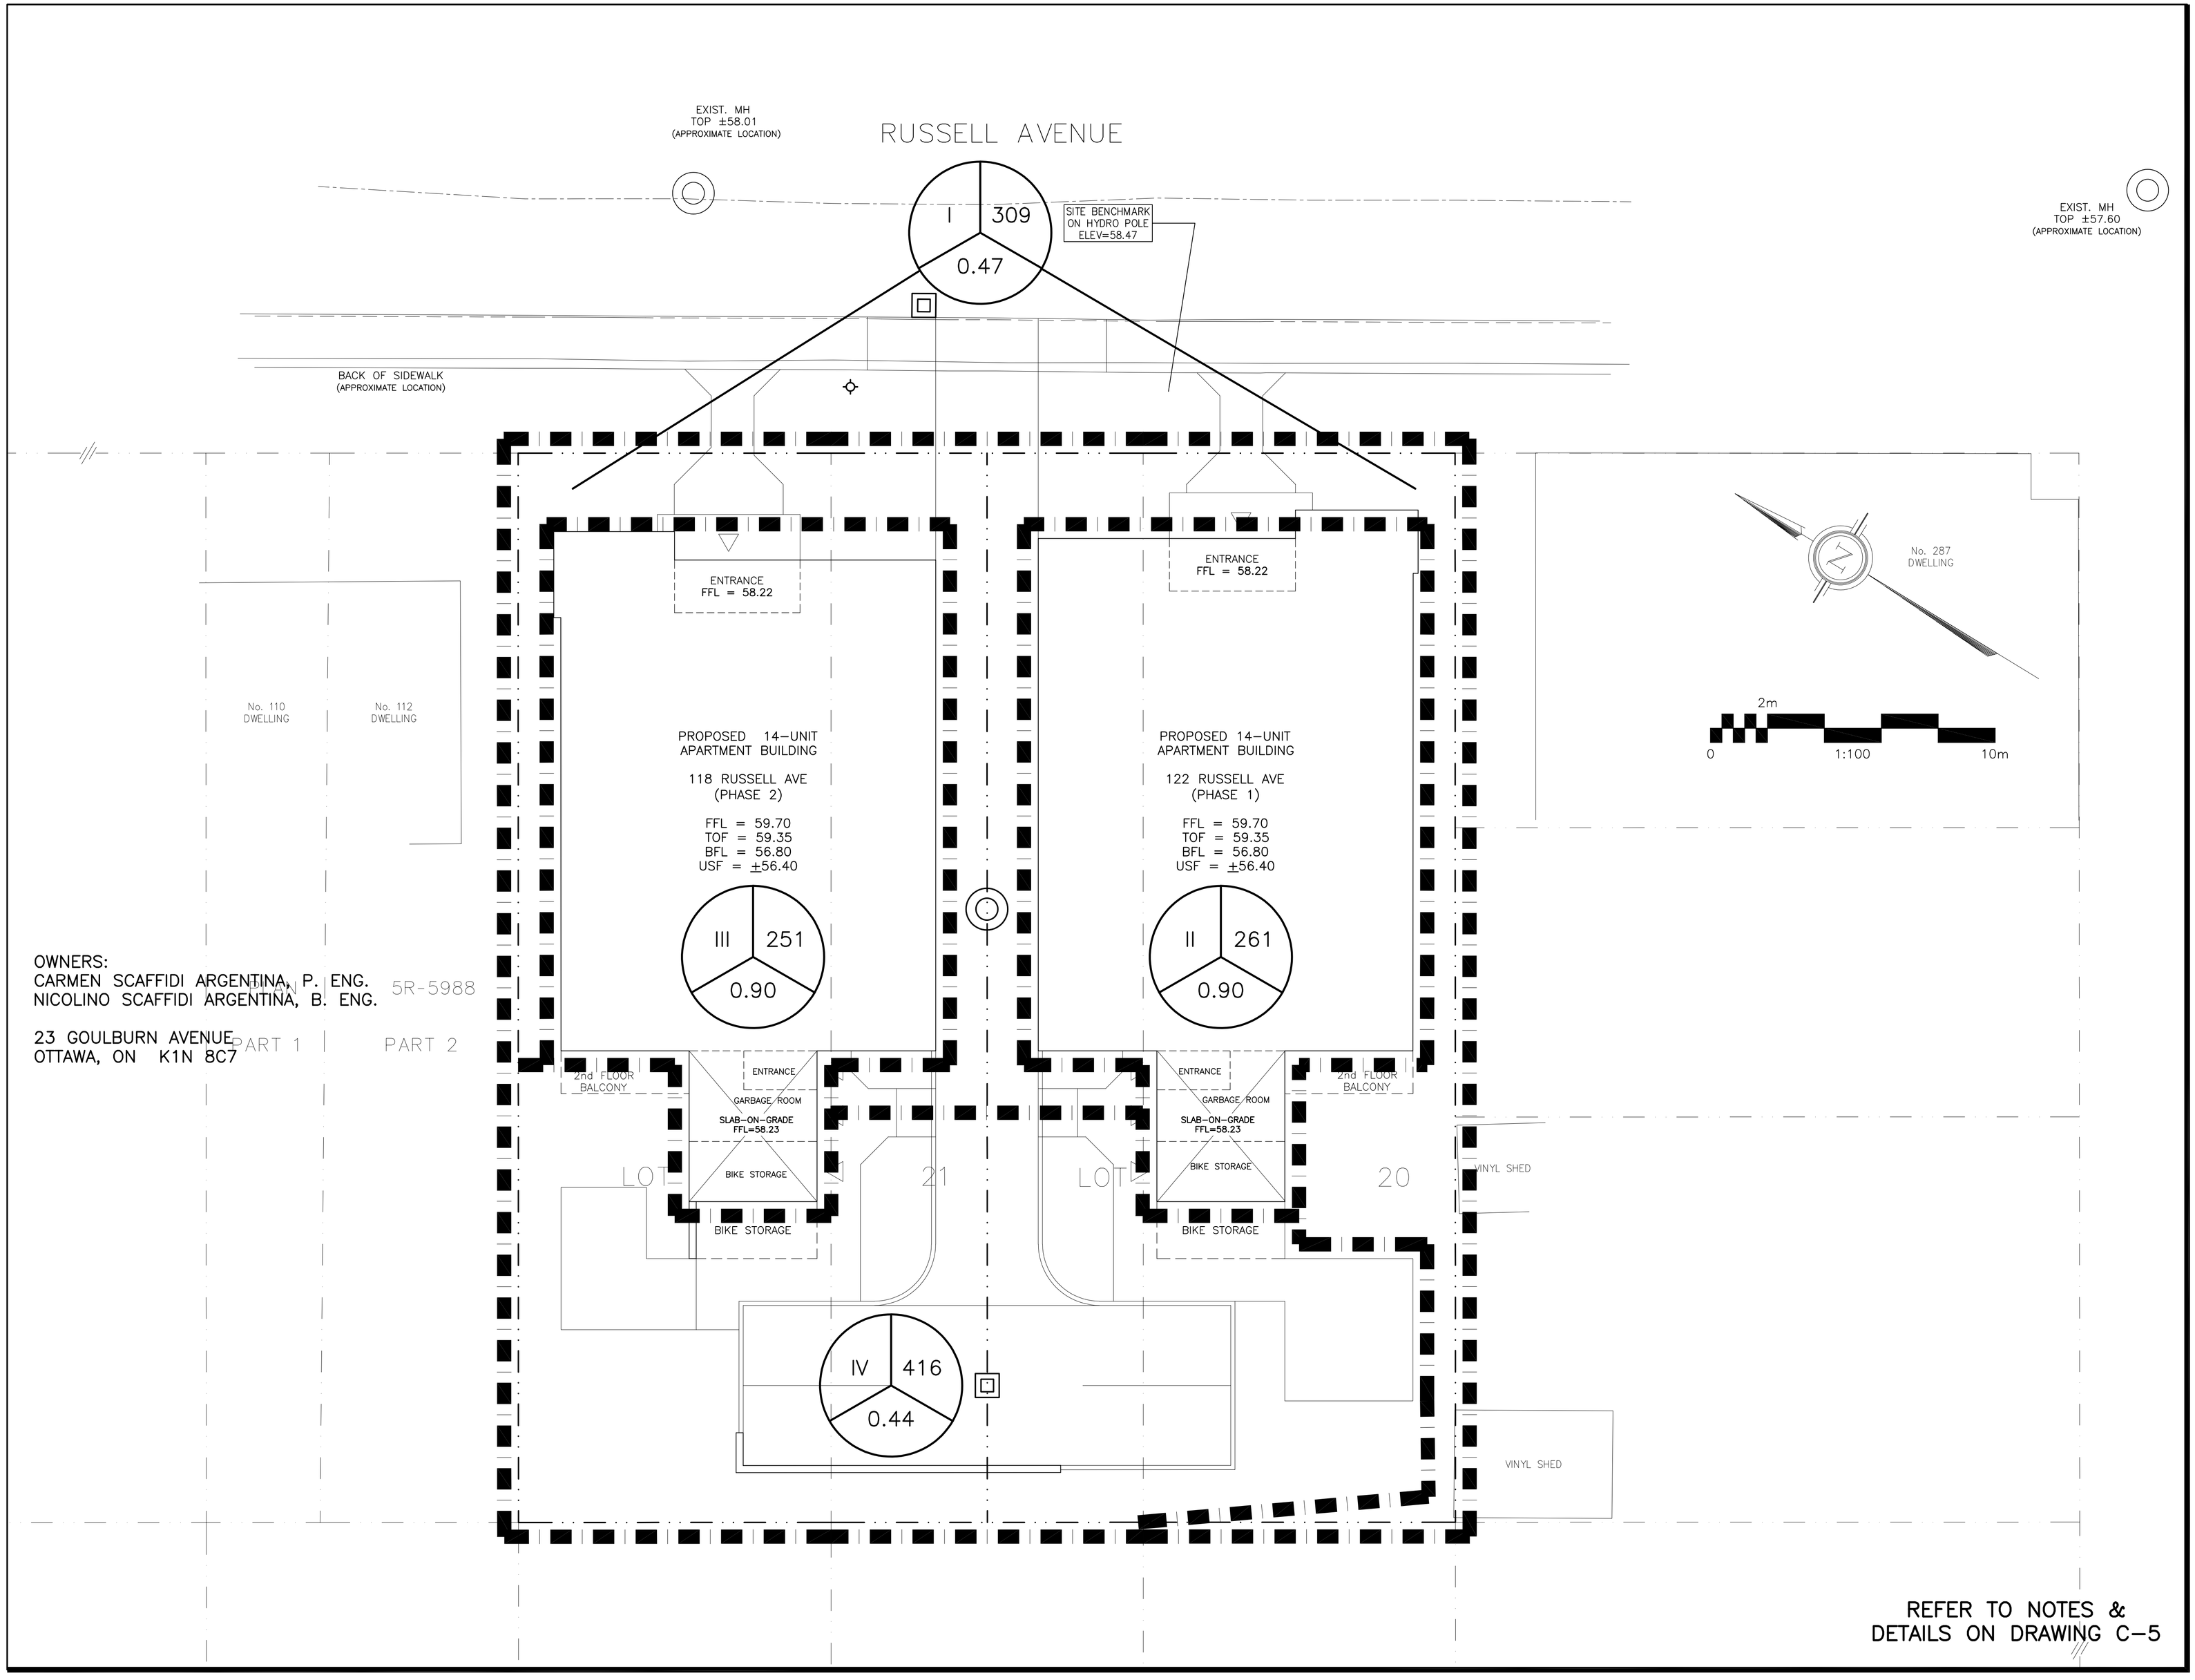

LEGEND

DRAINAGE AREA — AREA (sq.m)

I — 1234

0.25

5 YEAR RUNOFF COEFFICIENT

KEY PLAN

No.	DATE	REVISION
4	JUL 9–20	RE–ISSUED FOR APPROVAL
3	JAN 27–20	RE–ISSUED FOR APPROVAL
2	OCT 30–19	ISSUED FOR APPROVAL
1	OCT 17–19	ISSUED FOR COORDINATION

D. B. GRAY ENGINEERING INC.
Stormwater Management - Grading & Drainage - Storm & Sanitary Sewers - Watermains
700 Long Point Circle 613-425-8044
Ottawa, Ontario d.gray@dbgrayengineering.com

Project

PROPOSED
APARTMENT BUILDINGS
118–122 RUSSELL AVENUE
OTTAWA, ONTARIO

Drawing Title

DRAINAGE PLAN

Engineer's Seal

LICENSED PROFESSIONAL ENGINEER
D.B. GRAY
17016502
JUL 9–20
PROVINCE OF ONTARIO

NOT VALID UNLESS SIGNED & DATED

Drawn	D.B.G.
Hor. Scale	1:100
Vert. Scale	
Date	OCT 17–19
Job No.	19078

Drawing No.
C–5
of 7

D07–12–19–0181

#18126