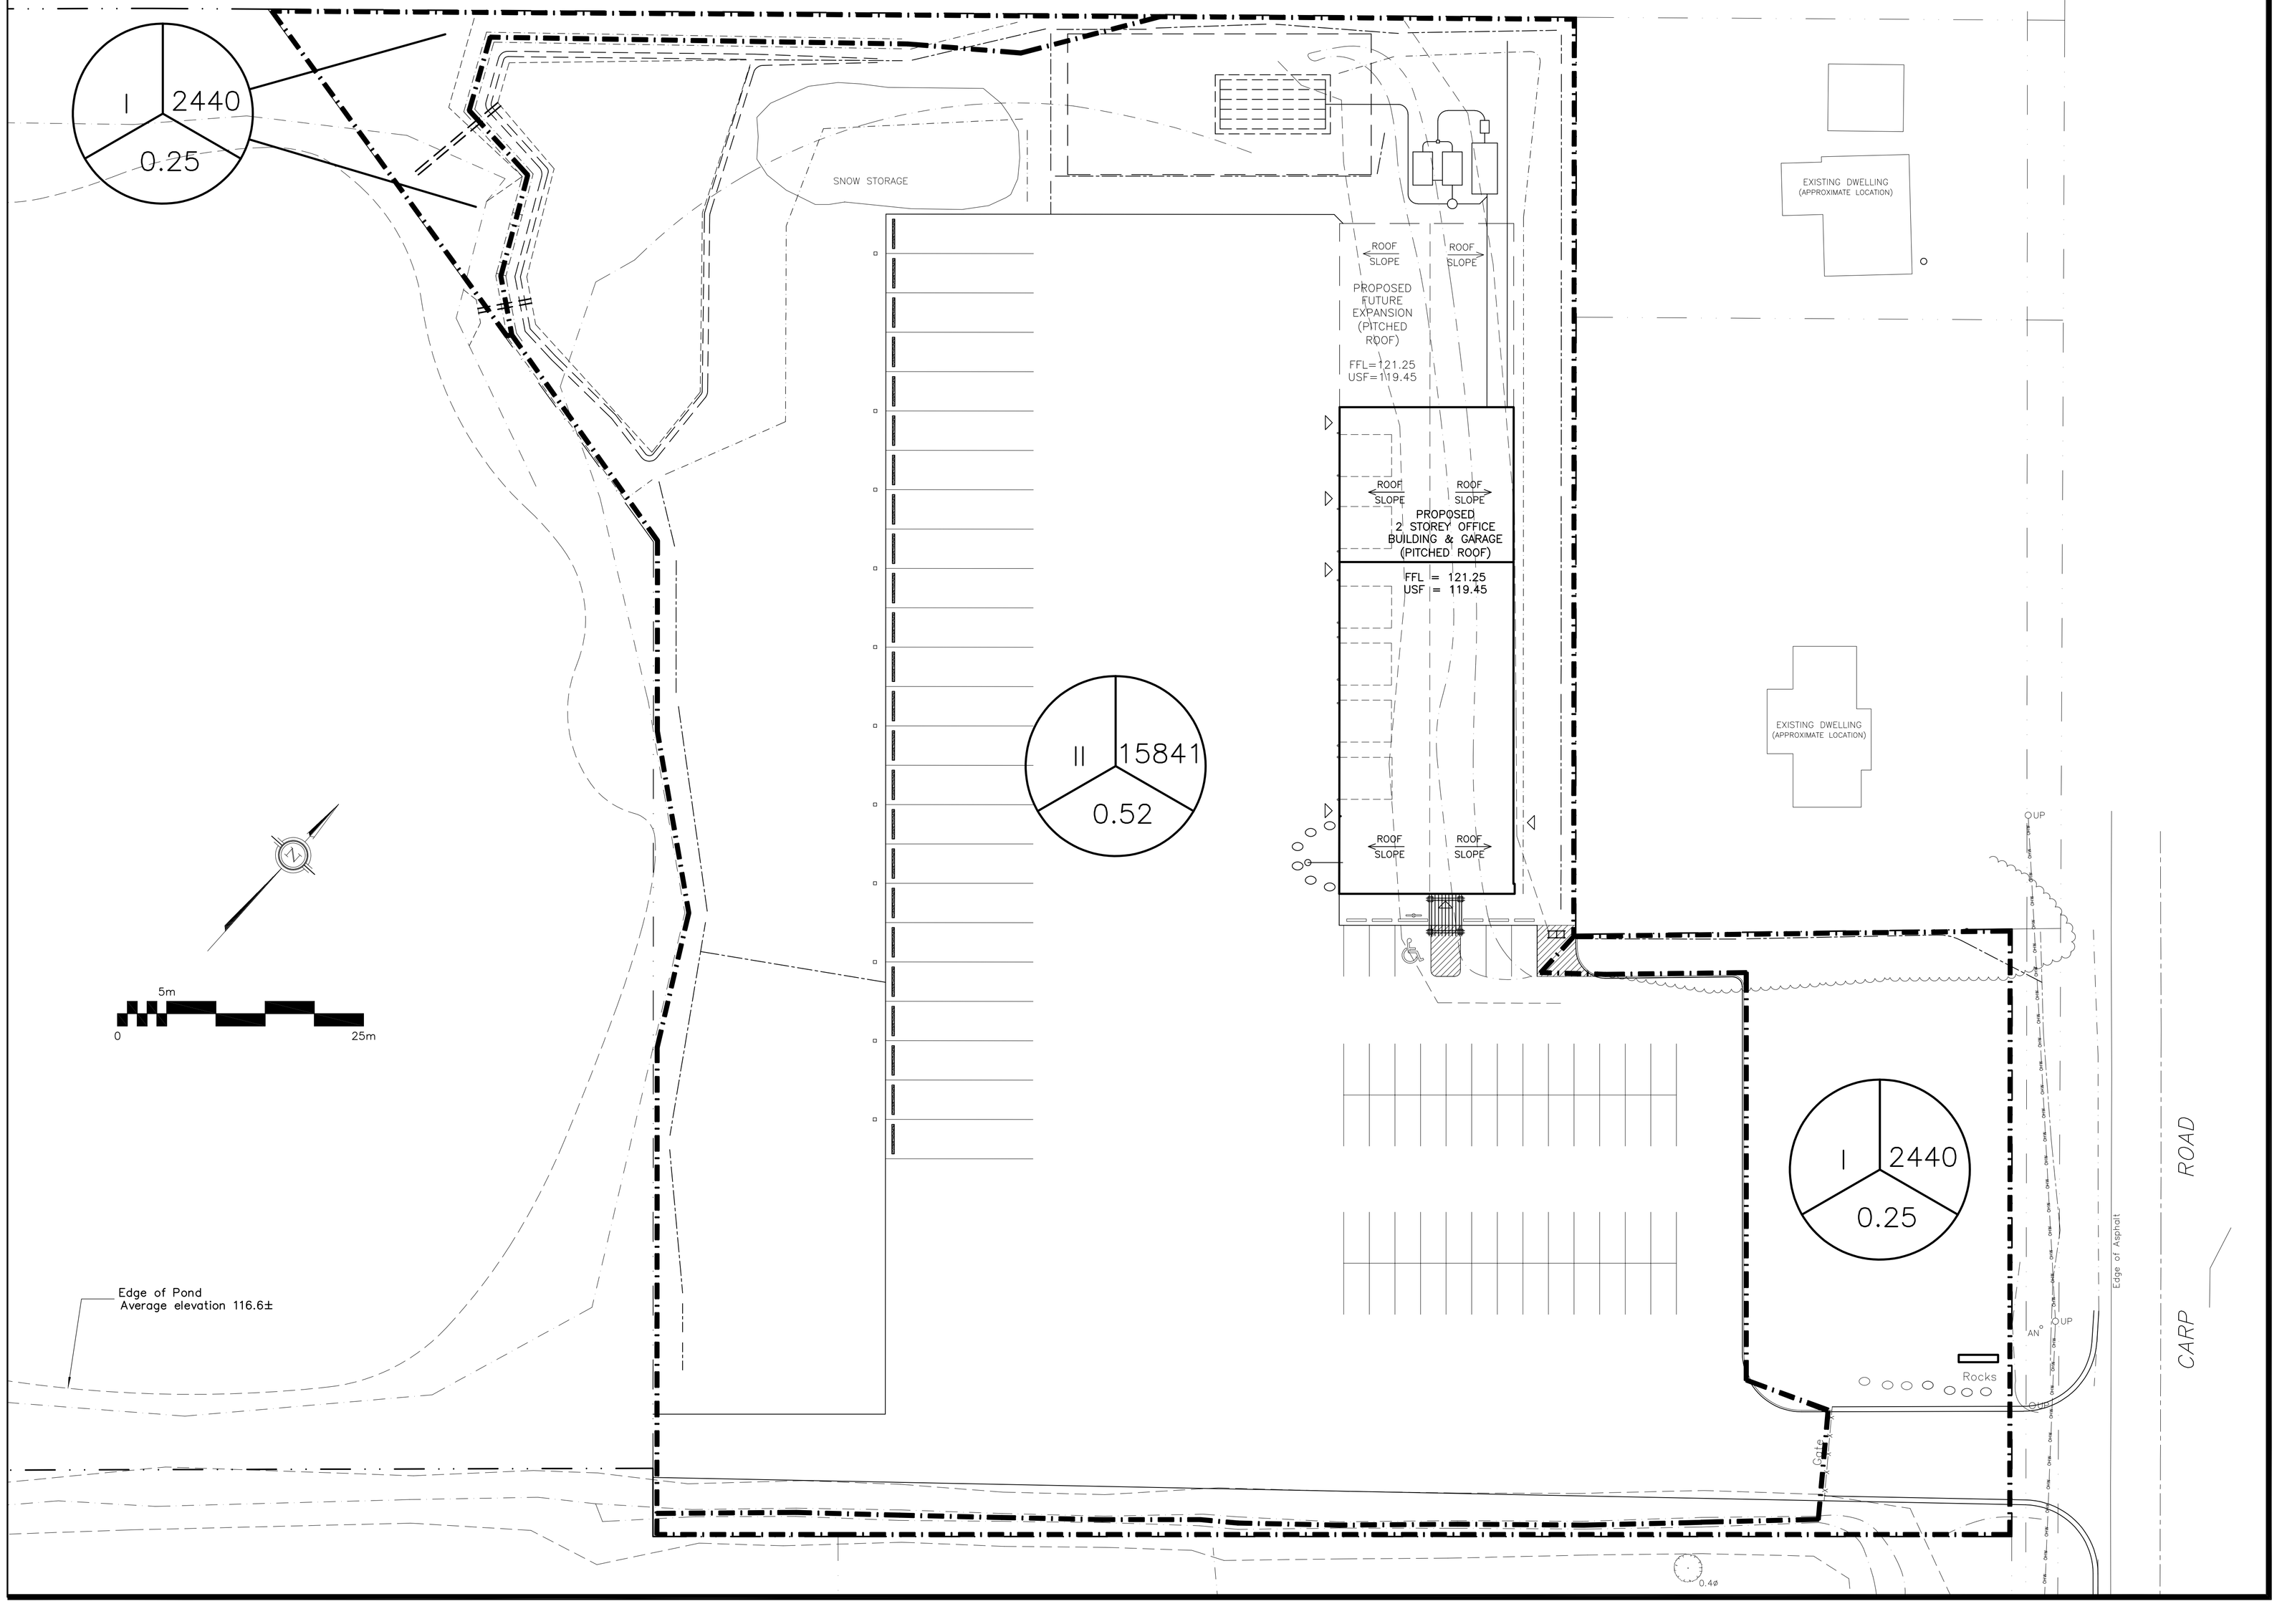

LEGEND

DRAINAGE AREA — AREA SIZE (sq.m.)

I — 7697

0.27

5–YEAR RUNOFF COEFFICIENT

KEY PLAN

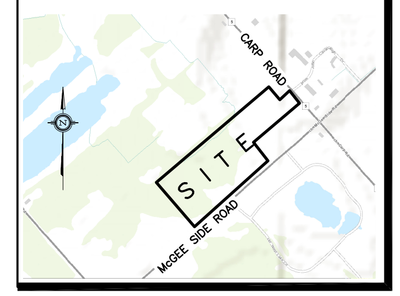

No.	DATE	REVISION
3	JUL 30–20	RE–ISSUED FOR APPROVAL
2	NOV 18–19	ISSUED FOR APPROVAL
1	NOV 11–19	ISSUED FOR COORDINATION

D. B. GRAY ENGINEERING INC.

Stormwater Management - Grading & Drainage - Storm & Sanitary Sewers - Watermains

700 Long Point Circle 613-425-8044

Ottawa, Ontario d.gray@dbgrayengineering.com

Project

PROPOSED
2 STOREY OFFICE
BUILDING & GARAGE
3025 CARP ROAD

CARP, ONTARIO

Drawing Title

DRAINAGE PLAN

Engineer's Seal

LICENSED PROFESSIONAL ENGINEER
D.B. GRAY
17016502
JUL 30–20
PROVINCE OF ONTARIO

NOT VALID UNLESS SIGNED & DATED

Drawn	D.B.G.
Hor. Scale	1:300
Vert. Scale	
Date	NOV 7–19
Job No.	19048

Drawing No. C–6 of 6

D07–12–19–0198

#18175