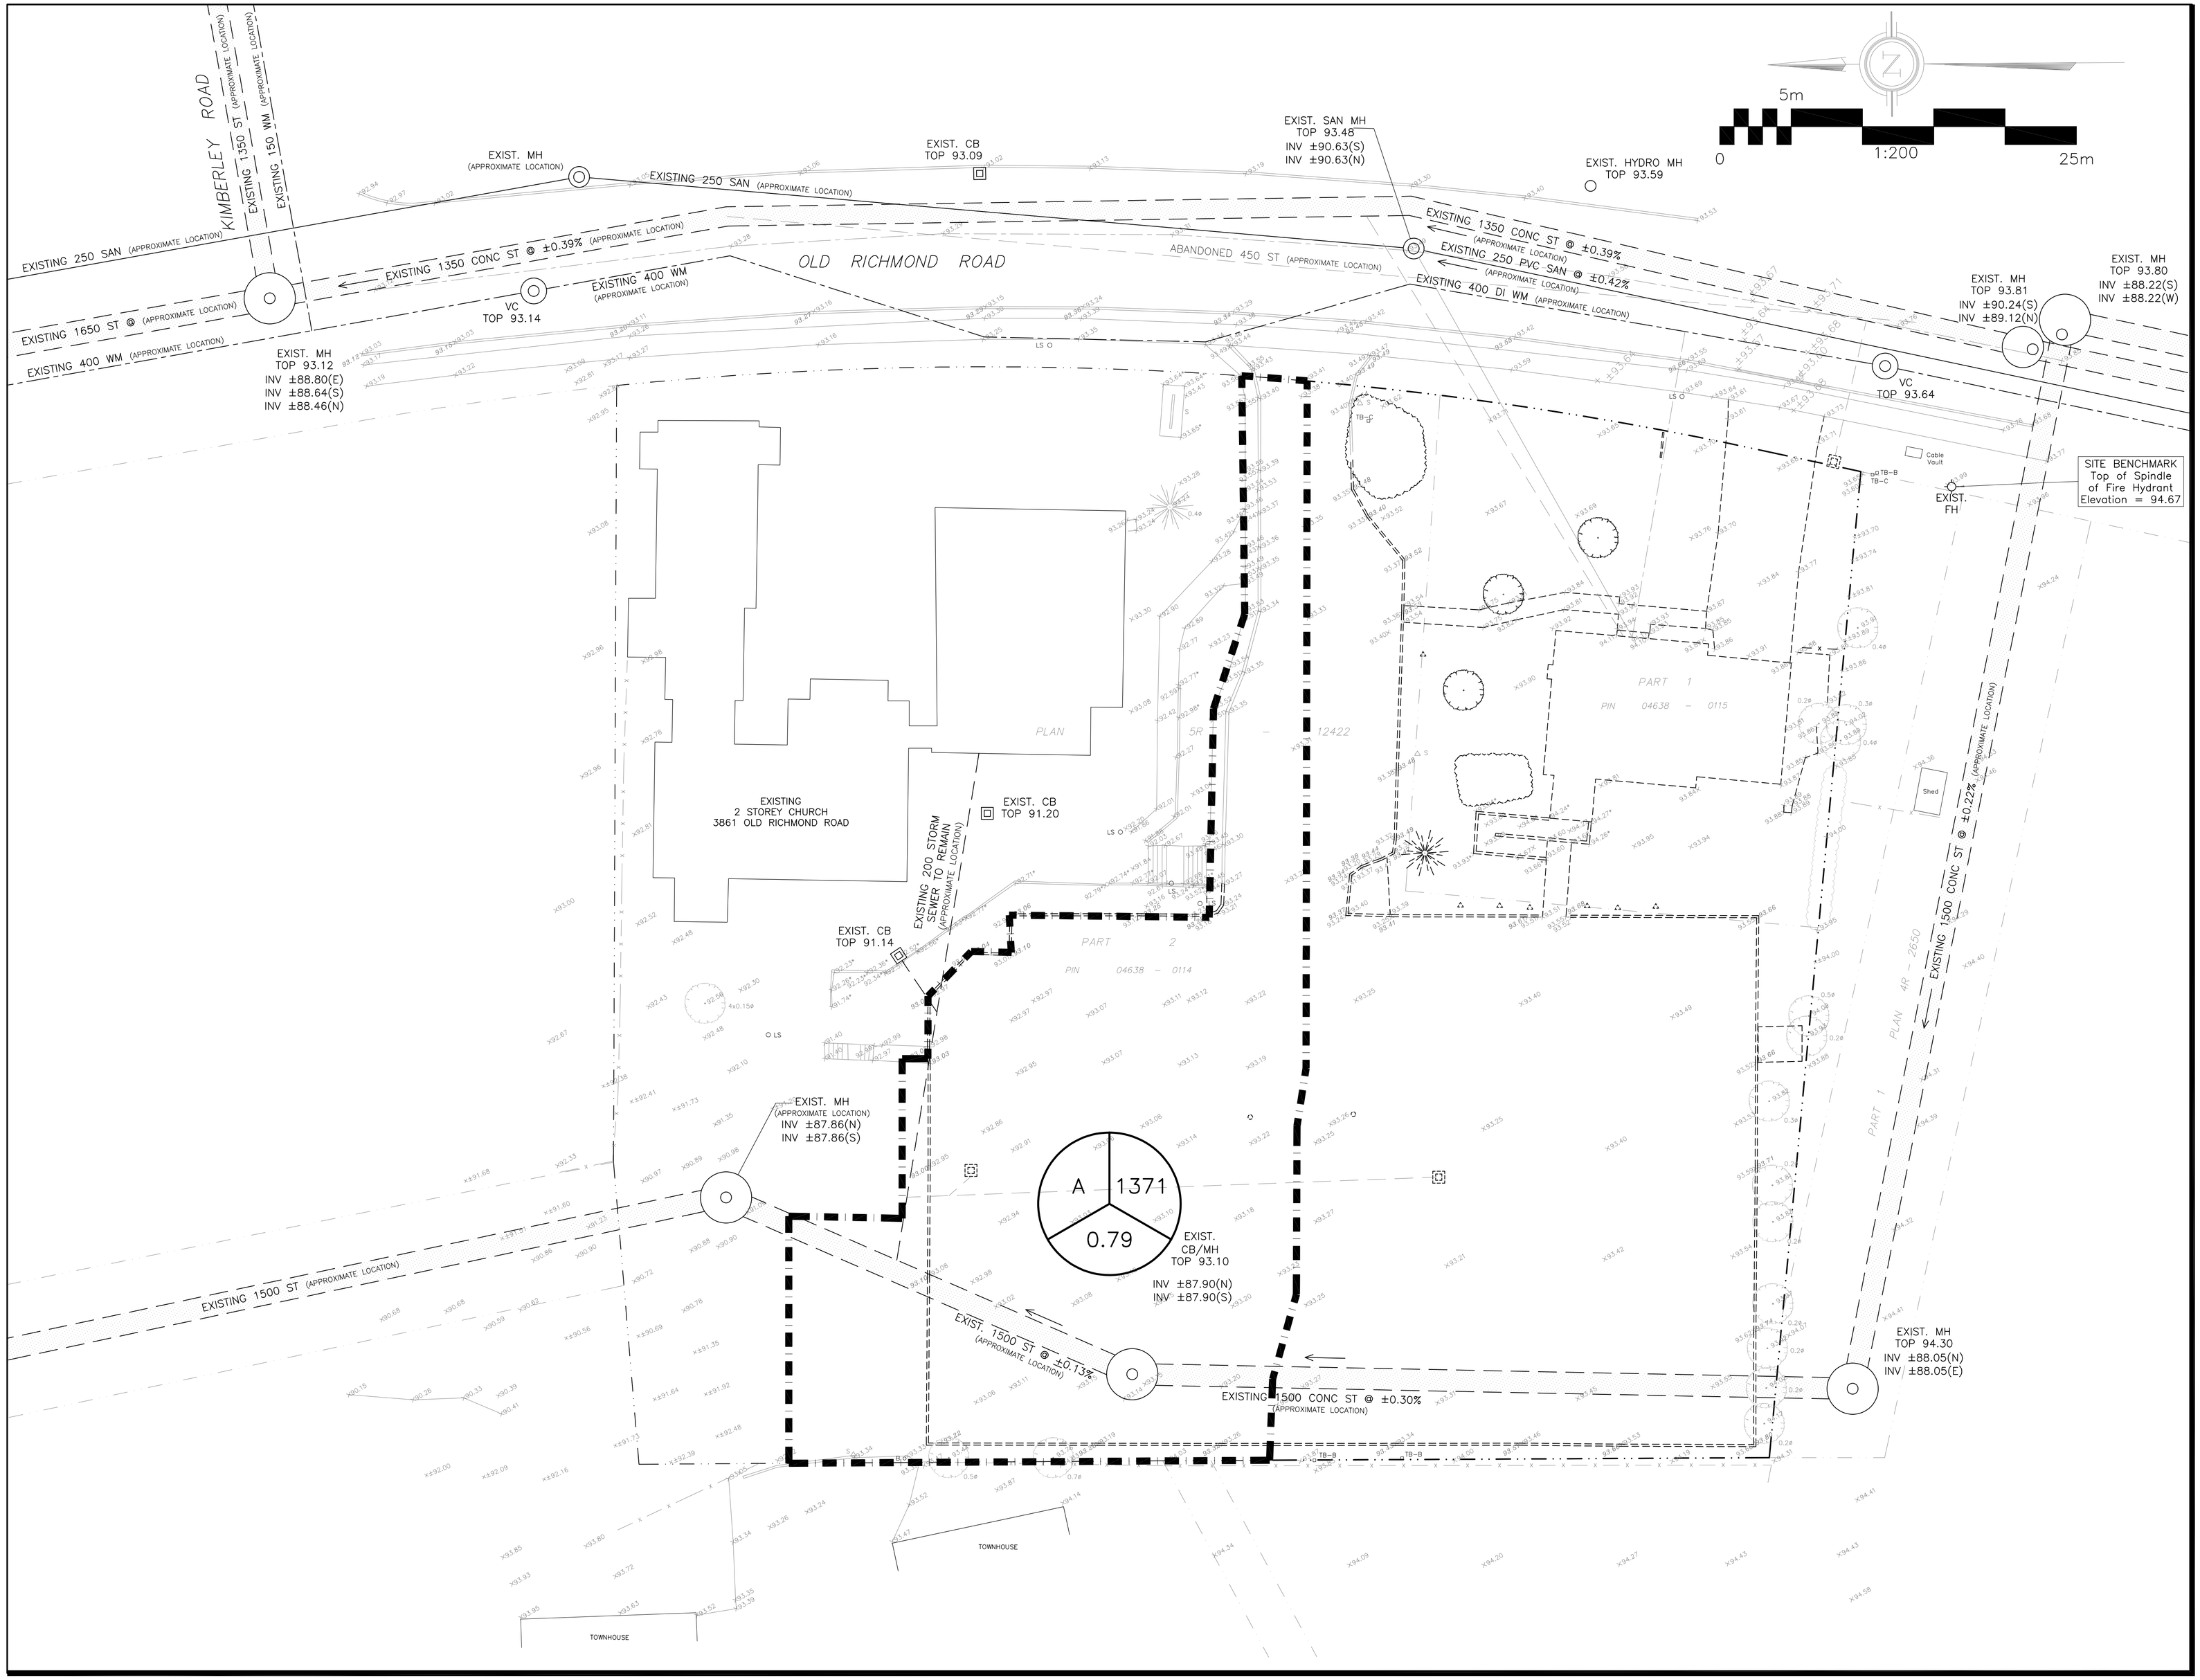

LEGEND

AREA (sq.m)

A 1234 0.56

5 YEAR RUNOFF COEFFICIENT

KEY PLAN

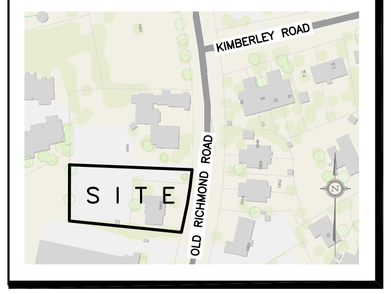

No.	DATE	REVISION
4	OCT 8–20	RE–ISSUED FOR APPROVAL
1	JUL 28–20	ISSUED FOR APPROVAL

D. B. GRAY ENGINEERING INC.

Stormwater Management - Grading & Drainage - Storm & Sanitary Sewers - Watermains

700 Long Point Circle 613-425-8044

Ottawa, Ontario d.gray@dbgrayengineering.com

Project

PROPOSED 3 STOREY MIXED USE BUILDING
3865 OLD RICHMOND ROAD
OTTAWA, ONTARIO

Drawing Title

CHURCH PARKING PRE–DEVELOPMENT DRAINAGE AREA

Engineer's Seal

LICENSED PROFESSIONAL ENGINEER D.B. GRAY 17016502 OCT 8–20 PROVINCE OF ONTARIO

NOT VALID UNLESS SIGNED & DATED

Drawn	D.B.G
Hor. Scale	1:200
Vert. Scale	
Date	APR 22–20
Job No.	19022

Drawing No. C–7 of 7

D07–12–20–0053

#18148