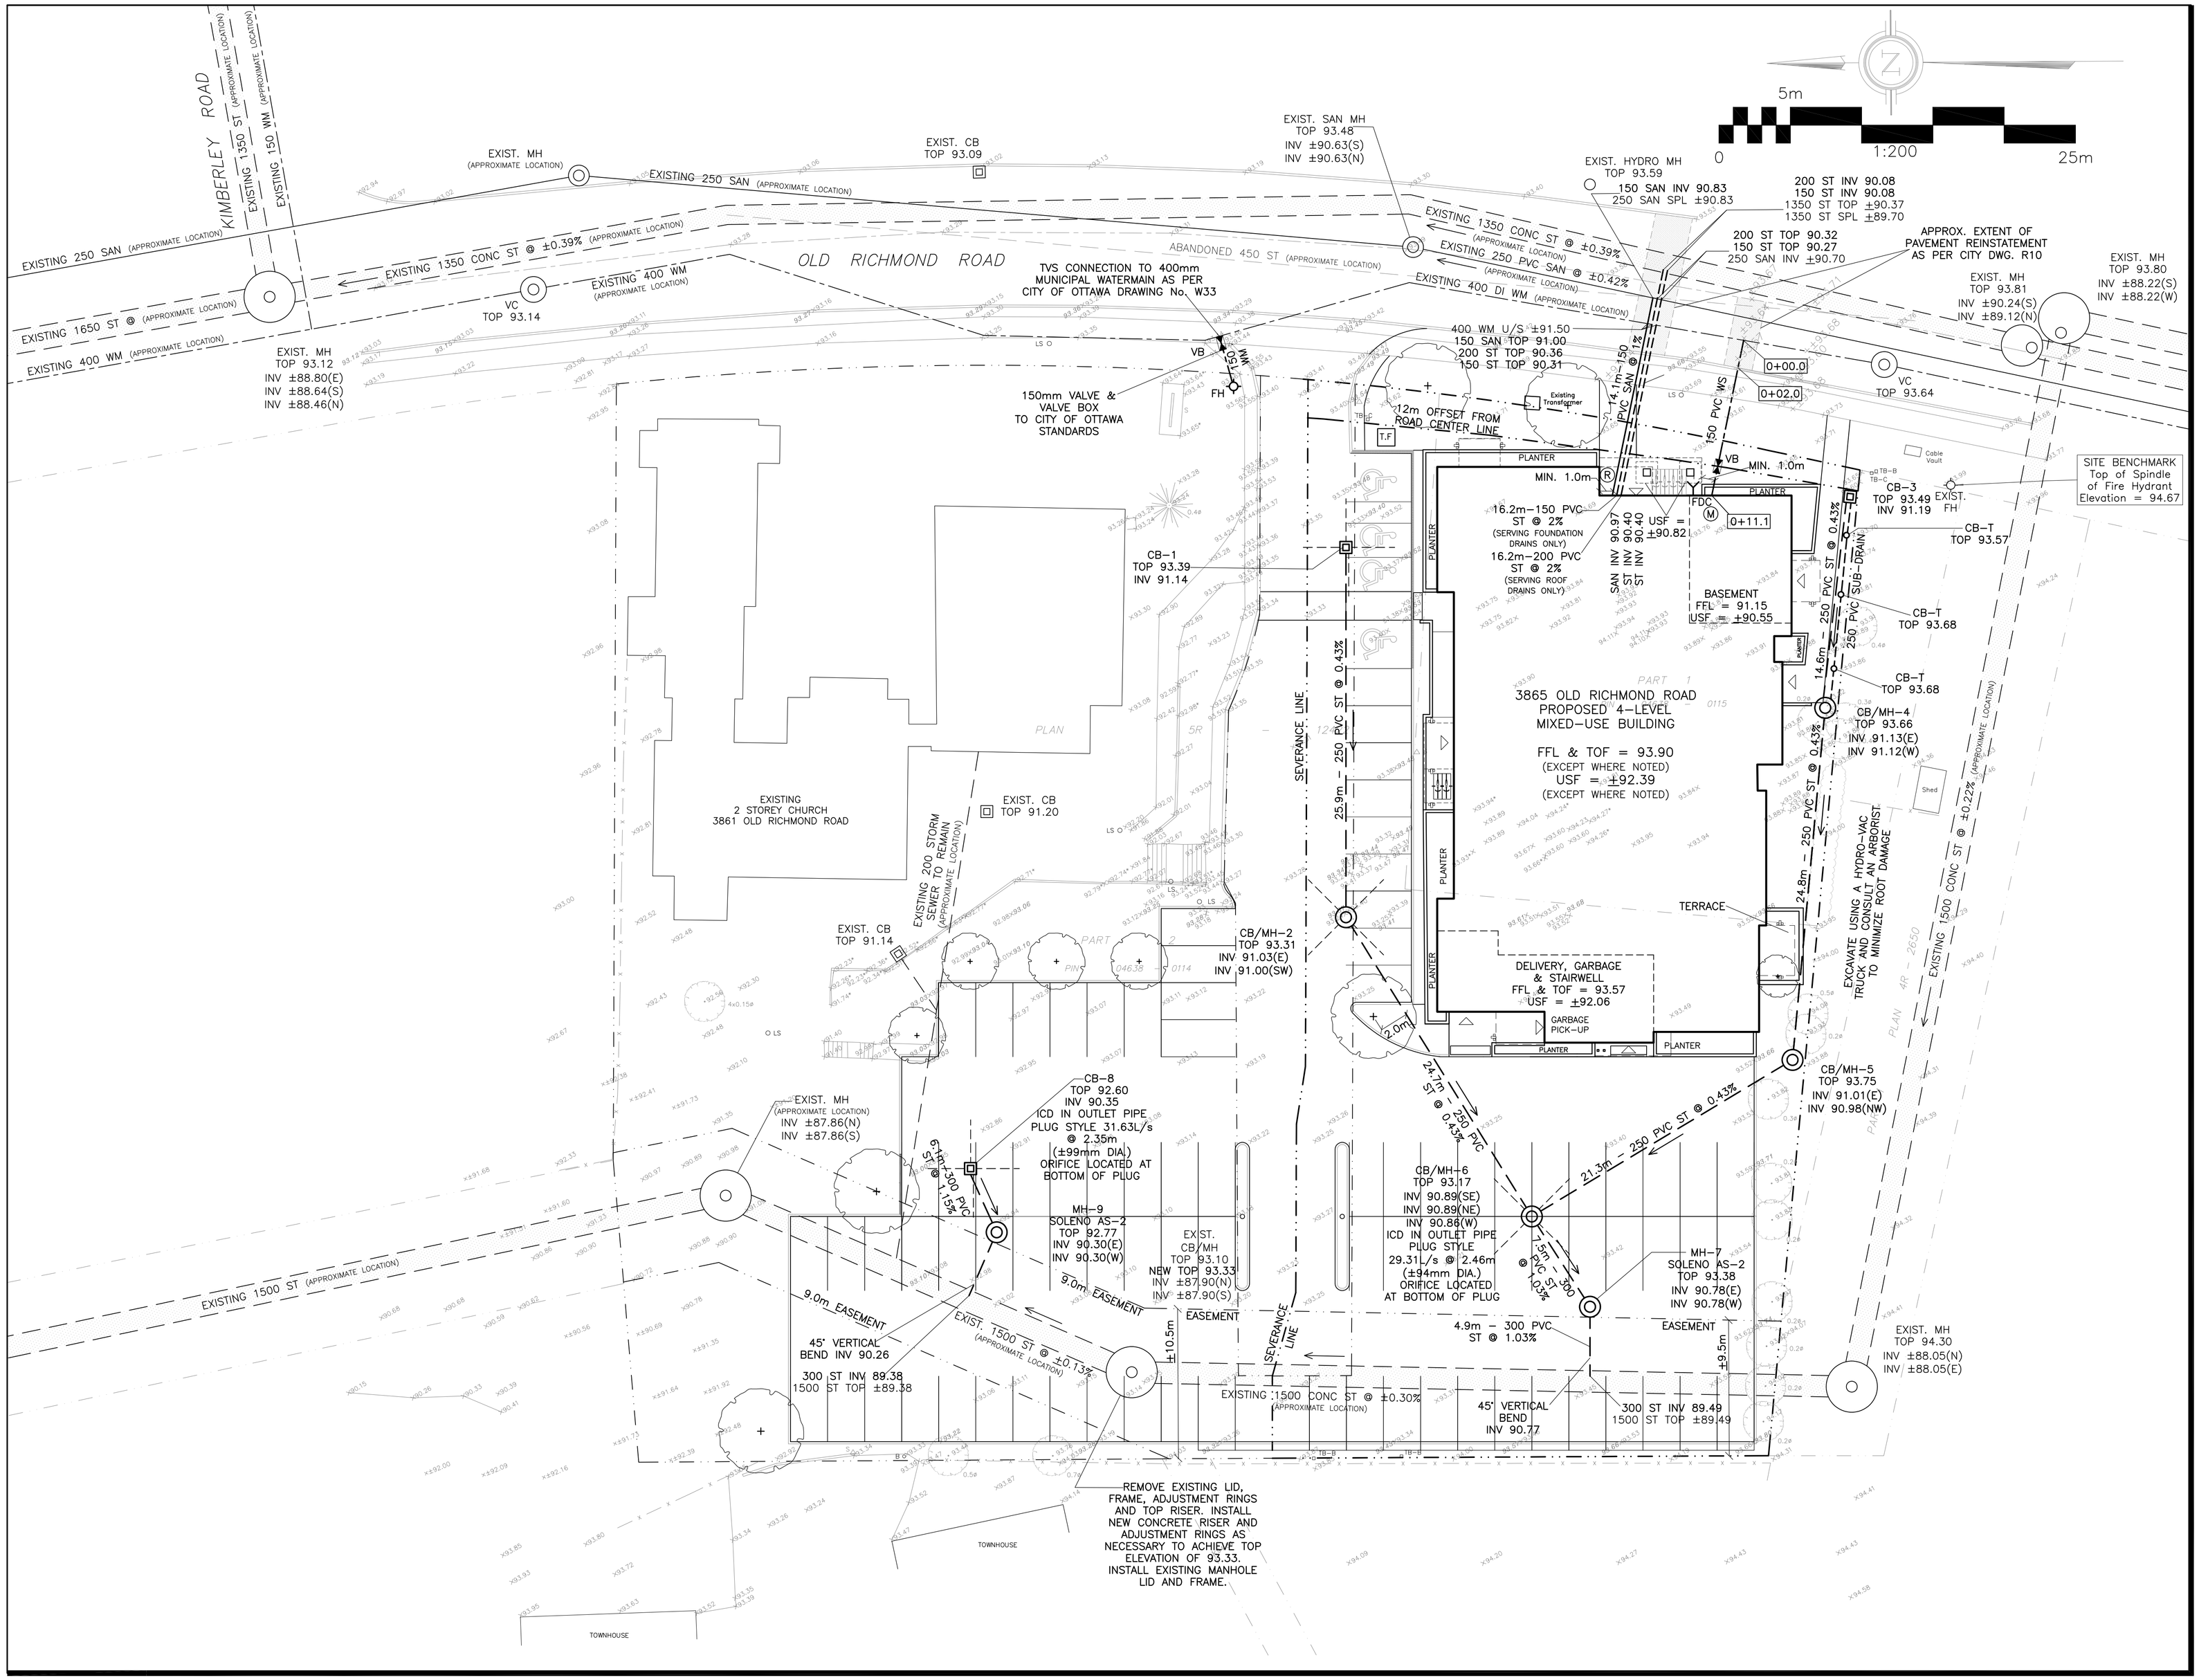


## DRAWING LEGEND

| | |
|---|---|
| CB | CATCH BASIN |
| MH | MANHOLE |
| CB/MH | CATCH BASIN/MANHOLE |
| SPL | SPRINGLINE OF PIPE |
| INV | INVERT OF PIPE |
| | SUBDRAINS IN CB |
| | SUBDRAINS IN CB/MH |
| SAN | SANITARY SEWER |
| ST | STORM SEWER |
| WS/WM | WATER SERVICE/WATERMAIN |
| CS | CURB STOP & STANDPOST |
| VB | VALVE & VALVE BOX |
| FH | FIRE HYDRANT |
| FDC | FIRE DEPARTMENT CONNECTION |
| | ROOF DRAIN |
| M | WATER METER |
| R | REMOTE WATER METER READOUT |
| 66.75 | EXISTING GRADE ELEVATION |
| +66.75 | PROPOSED GRADE ELEVATION |
| 0.5% | EXISTING SLOPE OF GRADE |
| 0.5% | PROPOSED SLOPE OF GRADE |
| | EMERGENCY OVERLAND FLOW |
| B.O.S. | BOTTOM OF SLOPE |
| | CENTERLINE OF SWALE |
| | PROPERTY LINE |
| | SILT FENCE BARRIER |
| D.C. | CONC. CURB/DEPRESSED CURB (150mm EXCEPT WHERE NOTED) |
| | LIGHT-DUTY PAVEMENT |
| | HEAVY-DUTY PAVEMENT |
| | TWSY |
| FFL | FIRST FLOOR ELEVATION |
| BFL | BASEMENT FLOOR ELEVATION |
| USF | UNDERSIDE OF FOOTING |

## KEY PLAN

| No. | DATE | REVISION |
|---|---|---|
| | | |
| | | |
| | | |
| | | |
| | | |
| | | |
| 4 | OCT 8-20 | RE-ISSUED FOR APPROVAL |
| 3 | JUL 28-20 | RE-ISSUED FOR APPROVAL |
| 2 | APR 28-20 | ISSUED FOR APPROVAL |
| 1 | APR 22-20 | ISSUED FOR COORDINATION |


D. B. GRAY ENGINEERING INC.
Stormwater Management - Grading & Drainage - Storm & Sanitary Sewers - Watermains
700 Long Point Circle 613-425-8044
Ottawa, Ontario d.gray@dbgrayengineering.com


Project

PROPOSED 3 STOREY MIXED USE BUILDING
3865 OLD RICHMOND ROAD
OTTAWA, ONTARIO

Drawing Title

SITE SERVICING PLAN

Engineer's Seal

LICENSED PROFESSIONAL ENGINEER
D.B. GRAY
17016502
OCT 8-20
PROVINCE OF ONTARIO
NOT VALID UNLESS SIGNED & DATED

| | |
|---|---|
| Drawn | D.B.G |
| Hor. Scale | 1:200 |
| Vert. Scale | |
| Date | APR 22-20 |
| Job No. | 19022 |

Drawing No.
C-1
of 7

D07-12-20-0053

#18148