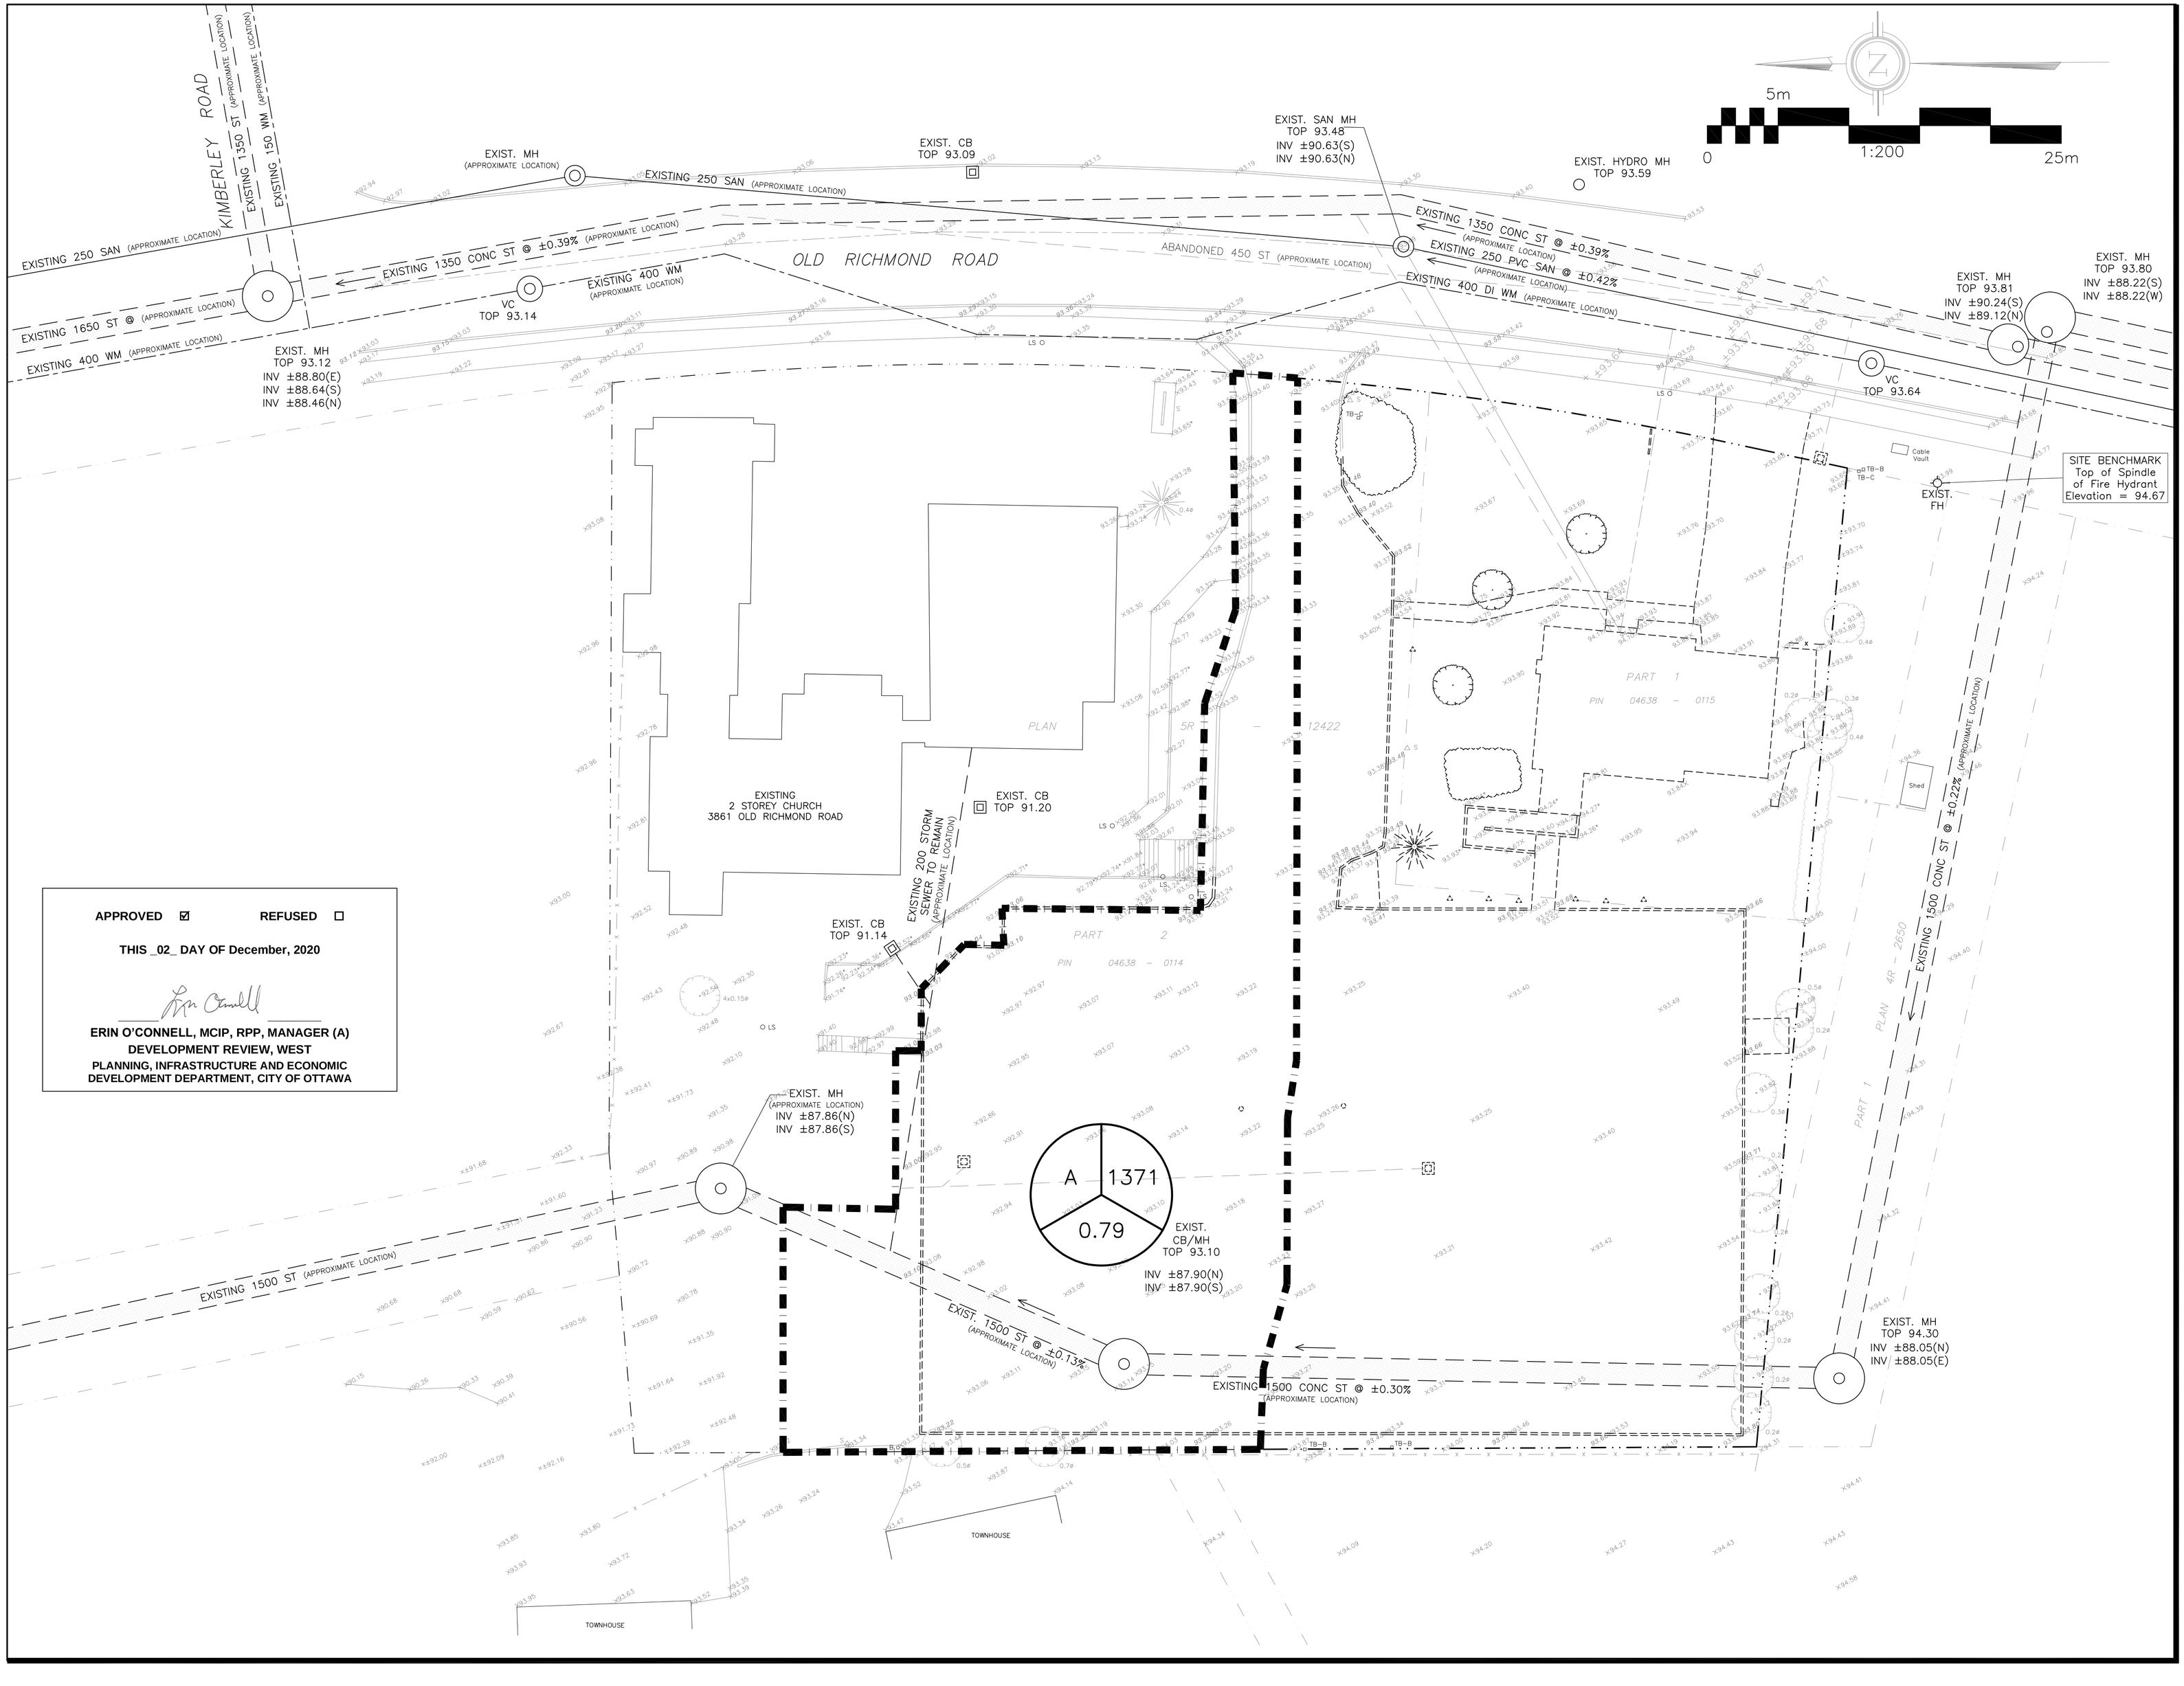

APPROVED ☑ REFUSED ☐

THIS _02_ DAY OF December, 2020

ERIN O'CONNELL, MCIP, RPP, MANAGER (A)
DEVELOPMENT REVIEW, WEST
PLANNING, INFRASTRUCTURE AND ECONOMIC
DEVELOPMENT DEPARTMENT, CITY OF OTTAWA

LEGEND

AREA (sq.m)

A 1234 0.56

5 YEAR RUNOFF COEFFICIENT

KEY PLAN

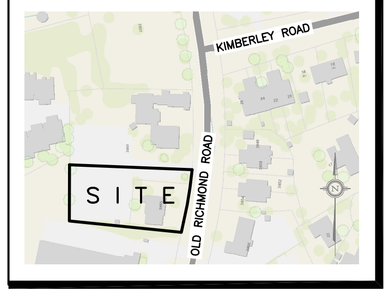

No.	DATE	REVISION
4	OCT 8–20	RE–ISSUED FOR APPROVAL
1	JUL 28–20	ISSUED FOR APPROVAL

D. B. GRAY ENGINEERING INC.
Stormwater Management - Grading & Drainage - Storm & Sanitary Sewers - Watermains
700 Long Point Circle 613-425-8044
Ottawa, Ontario d.gray@dbgrayengineering.com

Project

PROPOSED 3 STOREY MIXED USE BUILDING
3865 OLD RICHMOND ROAD
OTTAWA, ONTARIO

Drawing Title

CHURCH PARKING PRE–DEVELOPMENT DRAINAGE AREA

Engineer's Seal

LICENSED PROFESSIONAL ENGINEER D.B. GRAY 170165502 OCT 8–20 PROVINCE OF ONTARIO

NOT VALID UNLESS SIGNED & DATED

Drawn	D.B.G
Hor. Scale	1:200
Vert. Scale	
Date	APR 22–20
Job No.	19022

Drawing No. C–7 of 7

D07–12–20–0053

#18148