

OWNER:



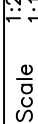
AN EXISTING TRANSFORMER AND STREET LIGHT
ARE CONNECTED TO POLE TO BE REMOVED.



REFER TO NOTES & DETAILS
ON DRAWINGS C-7 & C-8

D. B. GRAY ENGINEERING INC.
Stormwater Management • Grading & Drainage • Storm & Sanitary Sewers • Watermain
700 Long Point Circle 613-425-8044
Ottawa, Ontario d.gray@dbgrayengineering.com

Drawing Title

Engineer's Seal 	Drawn D.B.G. 12/200 11/100
	Horz. Scale 1"=100'
	Vert. Scale 1"=100'
	Date JUN 14-18 Job No. 18035

Drawing No. **C-3**
 of **14**

NOT VALID UNLESS
 SIGNED & DATED